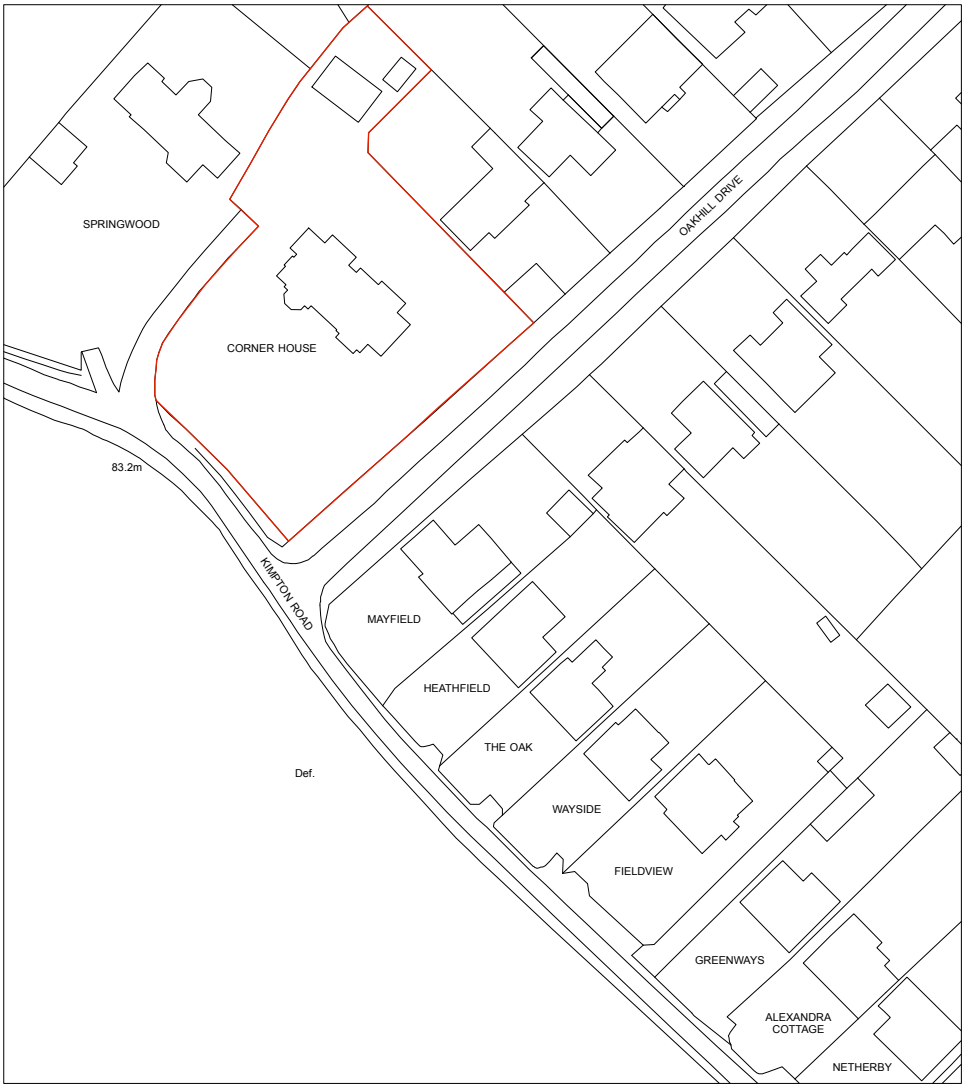

Location Plan
Scale 1:1250 @ A4

0 10 20 50m

PROJECT: Extension to Entrance Elevation; Removal of Existing Windows at Ground Floor; Insertion of New Window to Side Elevation; Part-Removal of Existing Brick Garden Wall and Replacement with New Gate; Removal and Replacement of Existing Dormer to Front Elevation; Internal Refurbishment The Corner House Kimpton Road Welwyn Herts AL6 9NN	**CLIENT:** Sharon & Adam Brown The Corner House Kimpton Road Welwyn Herts AL6 9NN	**WORK STAGE:** Planning **JOB No:** 1707D **DATE:** 14.03.2018 **DRAWN BY:** NP **CHECKED BY:** AP **SCALE:** 1:1250 @ A4	**DRAWING TITLE:** Existing 1:1250 Location Plan	**DRAWING No:** PL_E001 **REVISION No:** N/A **Issue to:** CL | PL

ashton porter
architects
abigail ashton UCL Dip Arch
andrew porter UCL Dip Arch RIBA

11 second avenue
bush hill park
enfield middx
en1 1bt
t: 020 8372 1619

© ashton porter. All rights reserved