


Inglenook, East Street, LU2 8LW

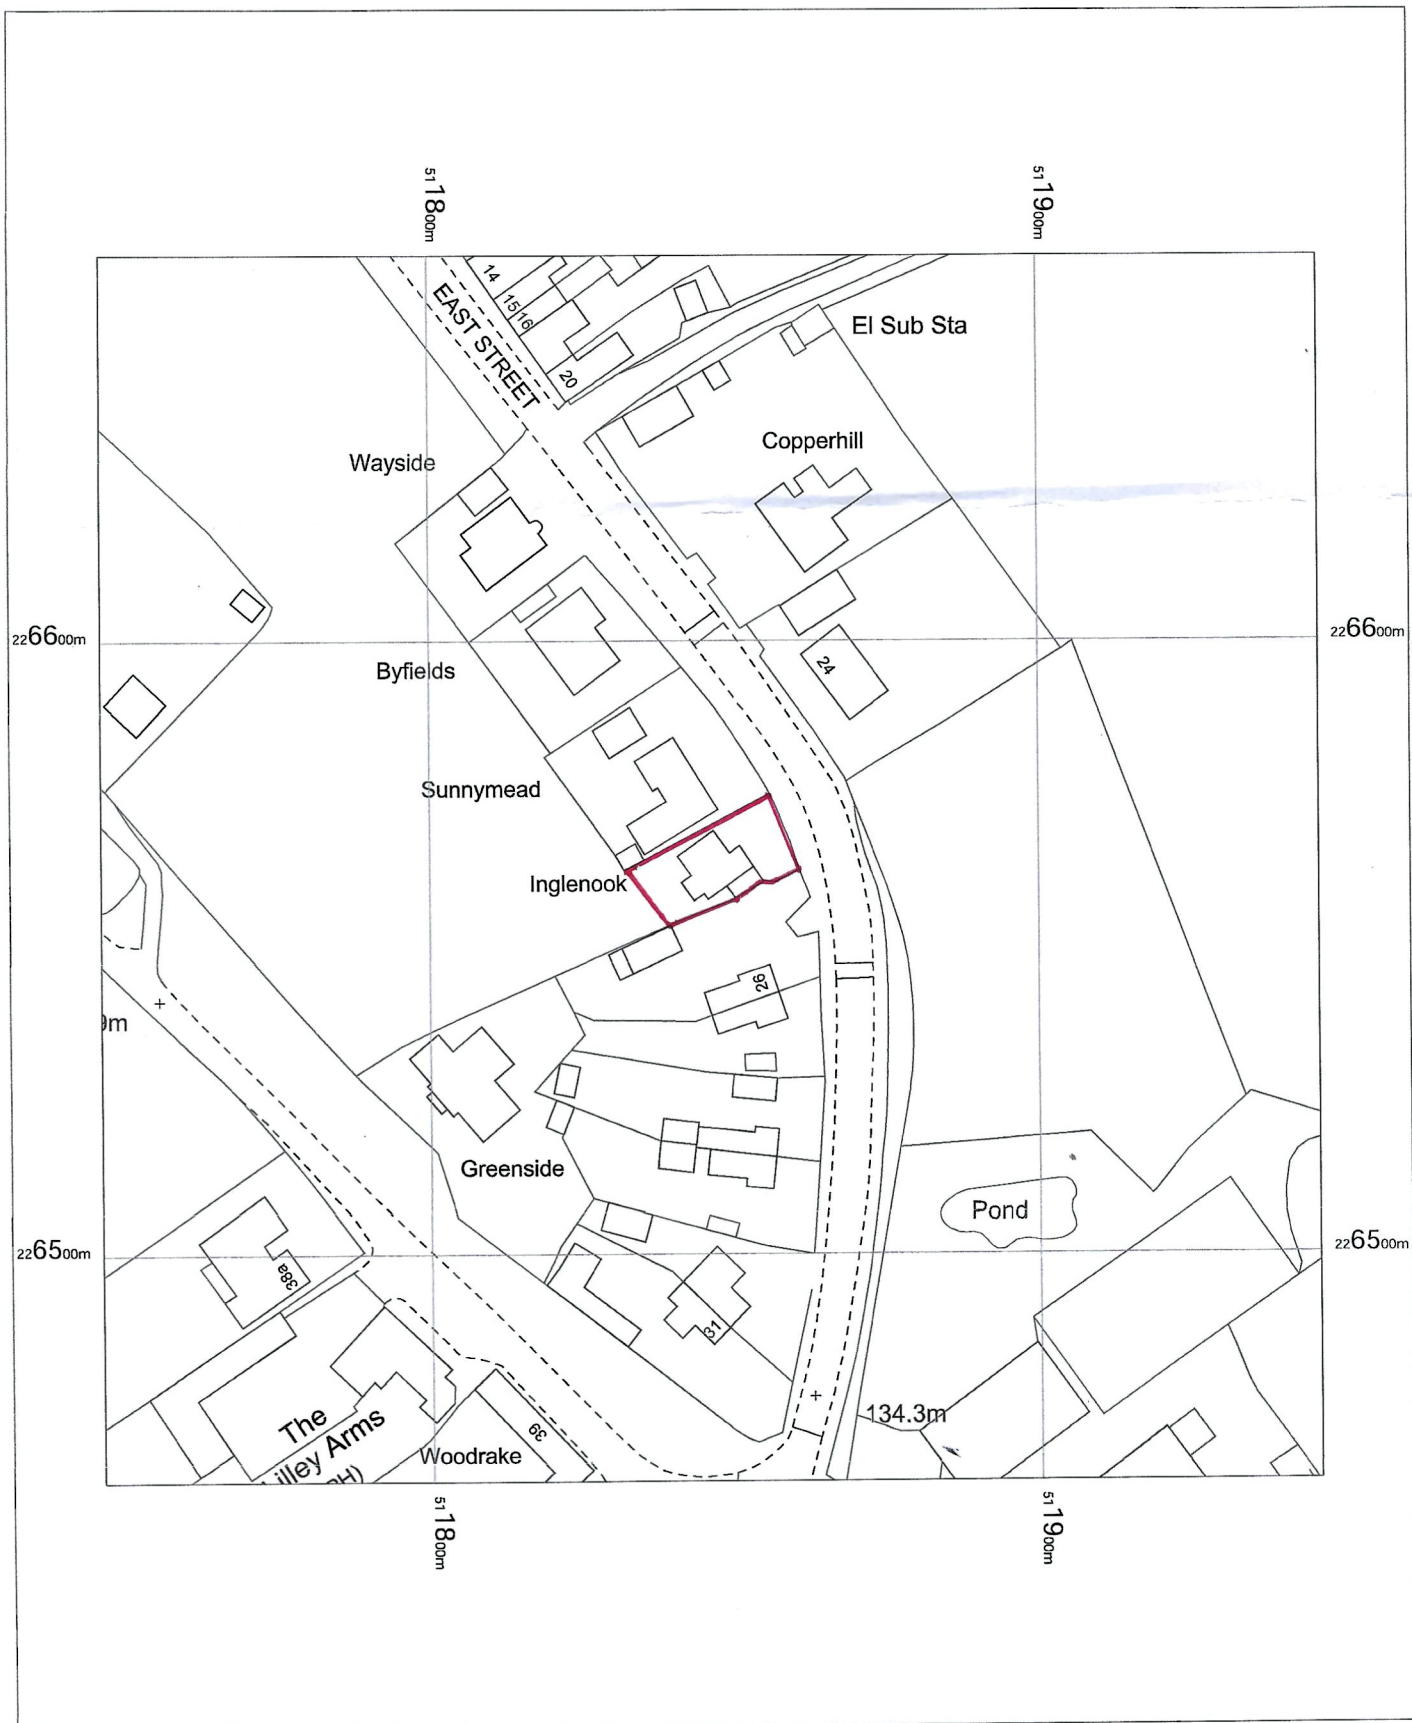

Inglenook
East Street,
Luton,
Lilley,
Hertfordshire
LU2 8LW

OS MasterMap 1250/2500/10000 scale
Friday, September 18, 2026, ID: BLJT-01298036
www.planningapplicationmaps.co.uk

1:1250 scale print at A4, Centre: 511846 E, 226563 N

©Crown Copyright Ordnance Survey. Licence no.
100051661

