




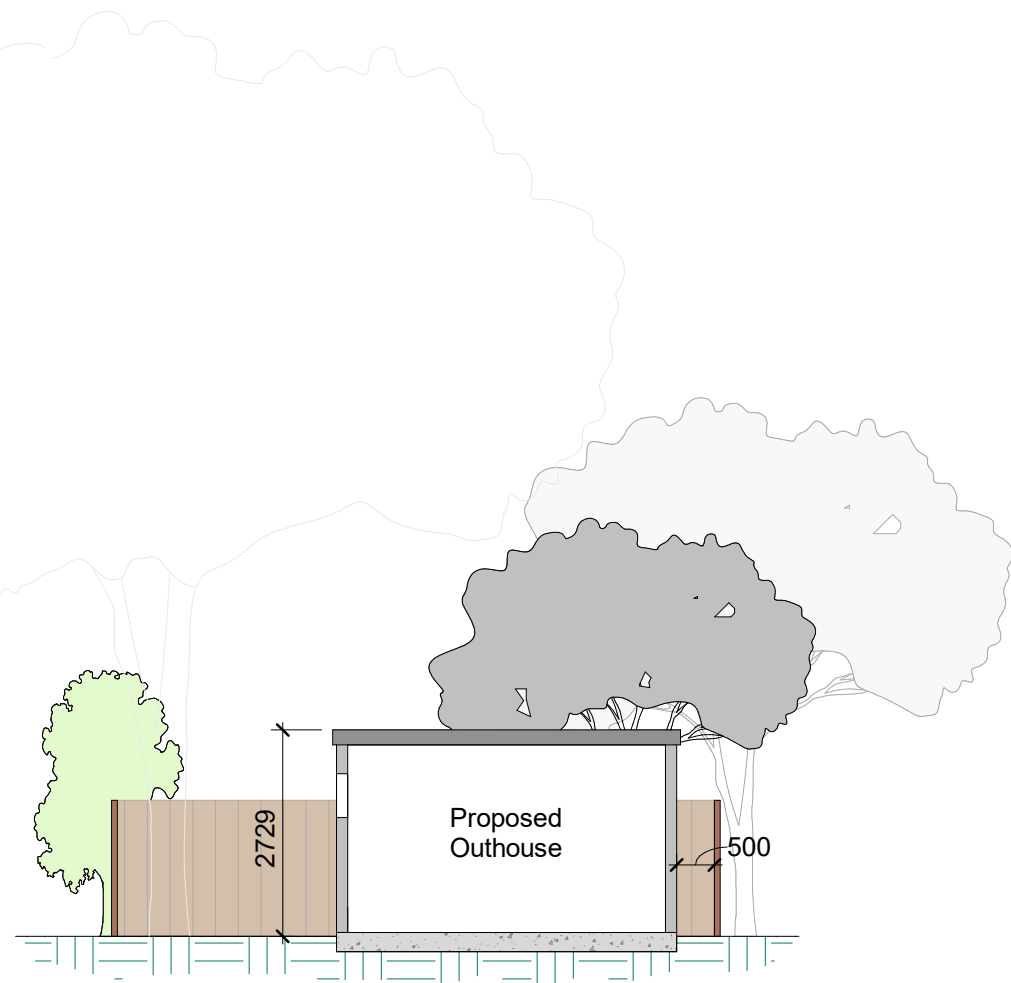


A - Section Facing North
1 : 100

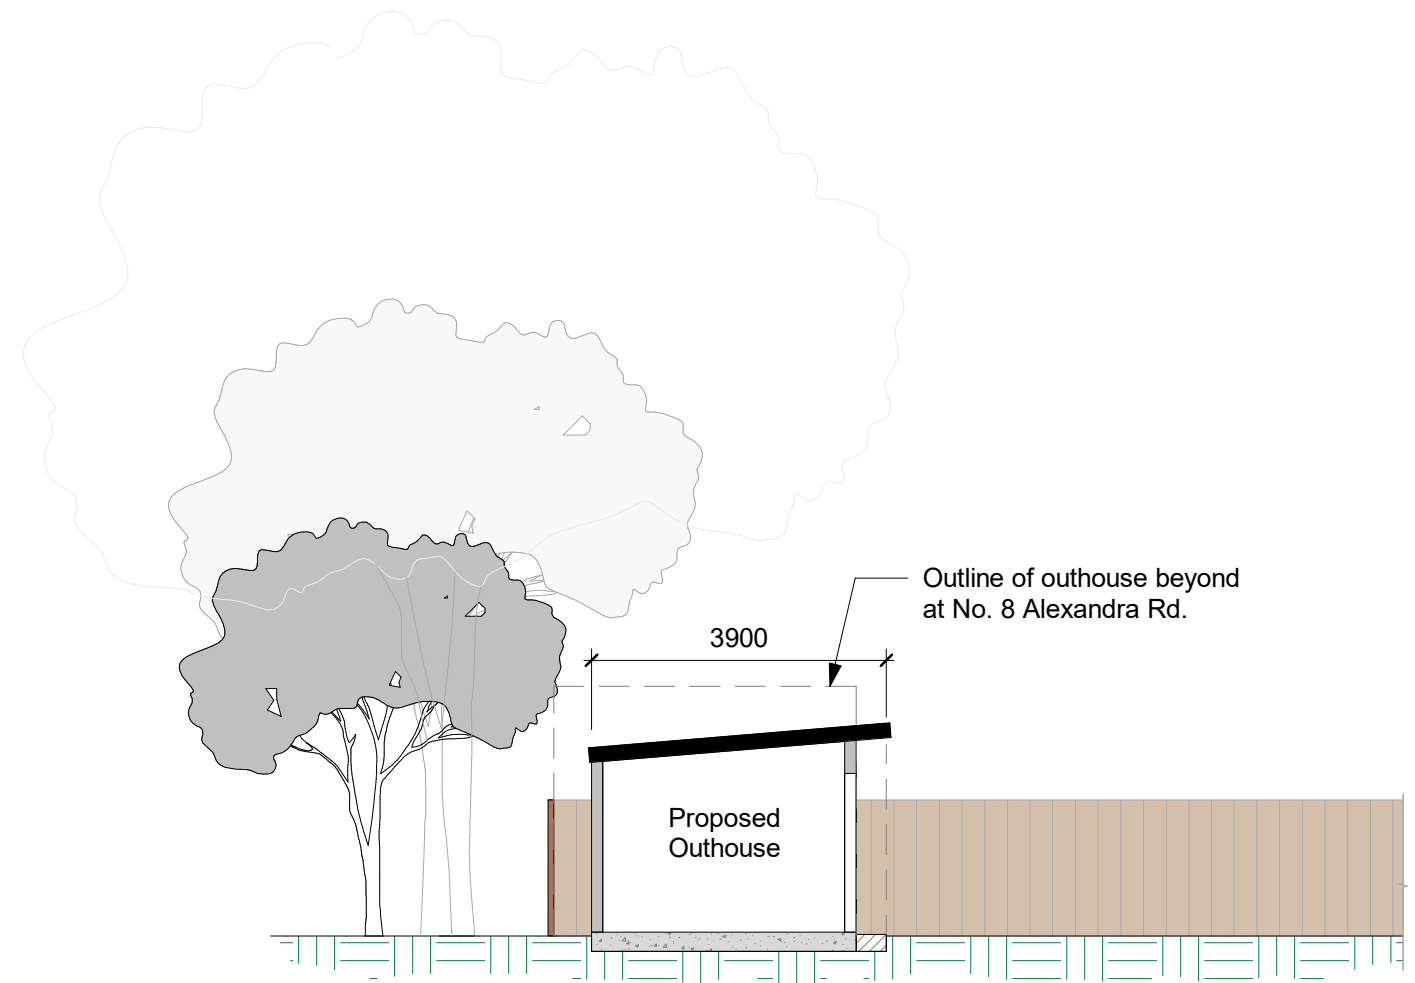

B - Section Facing East
1 : 100

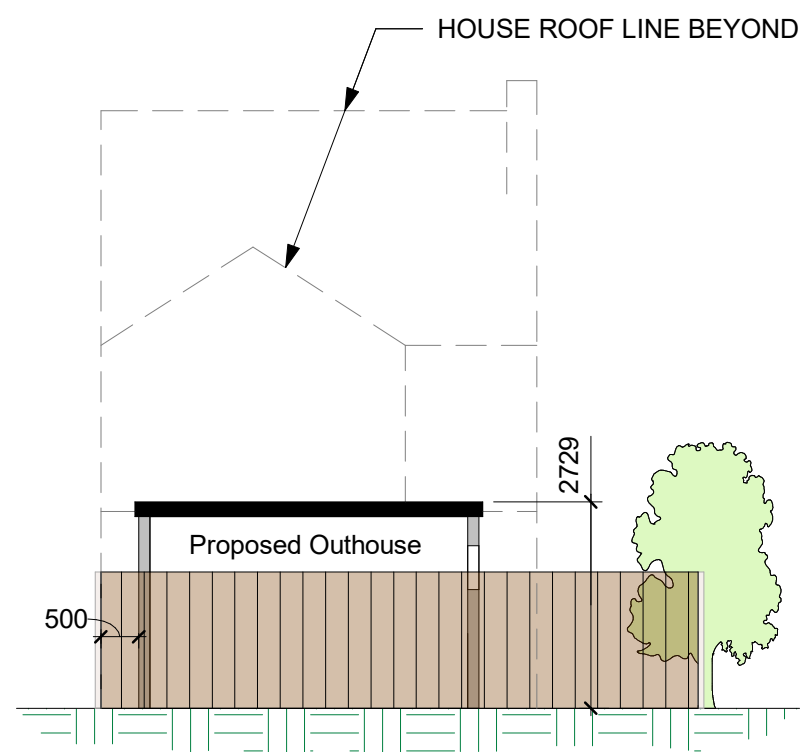

C - Section Facing South
1 : 100

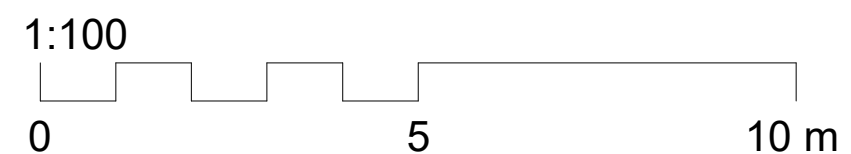

No.4 Alexandra Outhouse	
ADDRESS 4 Alexandra Road, Hitchin SG5 1RB.	
Date 15/04/2026	Scale (@ A3) 1 : 100
SHEET NUMBER A102	REV B