


CDM Regulations 2015





Principal contractor to plan for mitigation measures in response to hazards. CDM Regulations require that **all** projects are to:

- **Have workers to be competent and are suitably skilled for the work they carry out;**
- **Contractors to provide appropriate supervision, instruction and information to all on site workers to provide a safe working environment;**
- **Have a written construction phase H&S plan**

Worcester Lloyd are appointed as 'Designer' only, unless a written appointment has been completed for the formal appointment as 'Principal Designer'. If Worcester Lloyd has been appointed as '**Principal Designer**' then refer to 'Pre-construction information pack' for design health and safety information for this project.

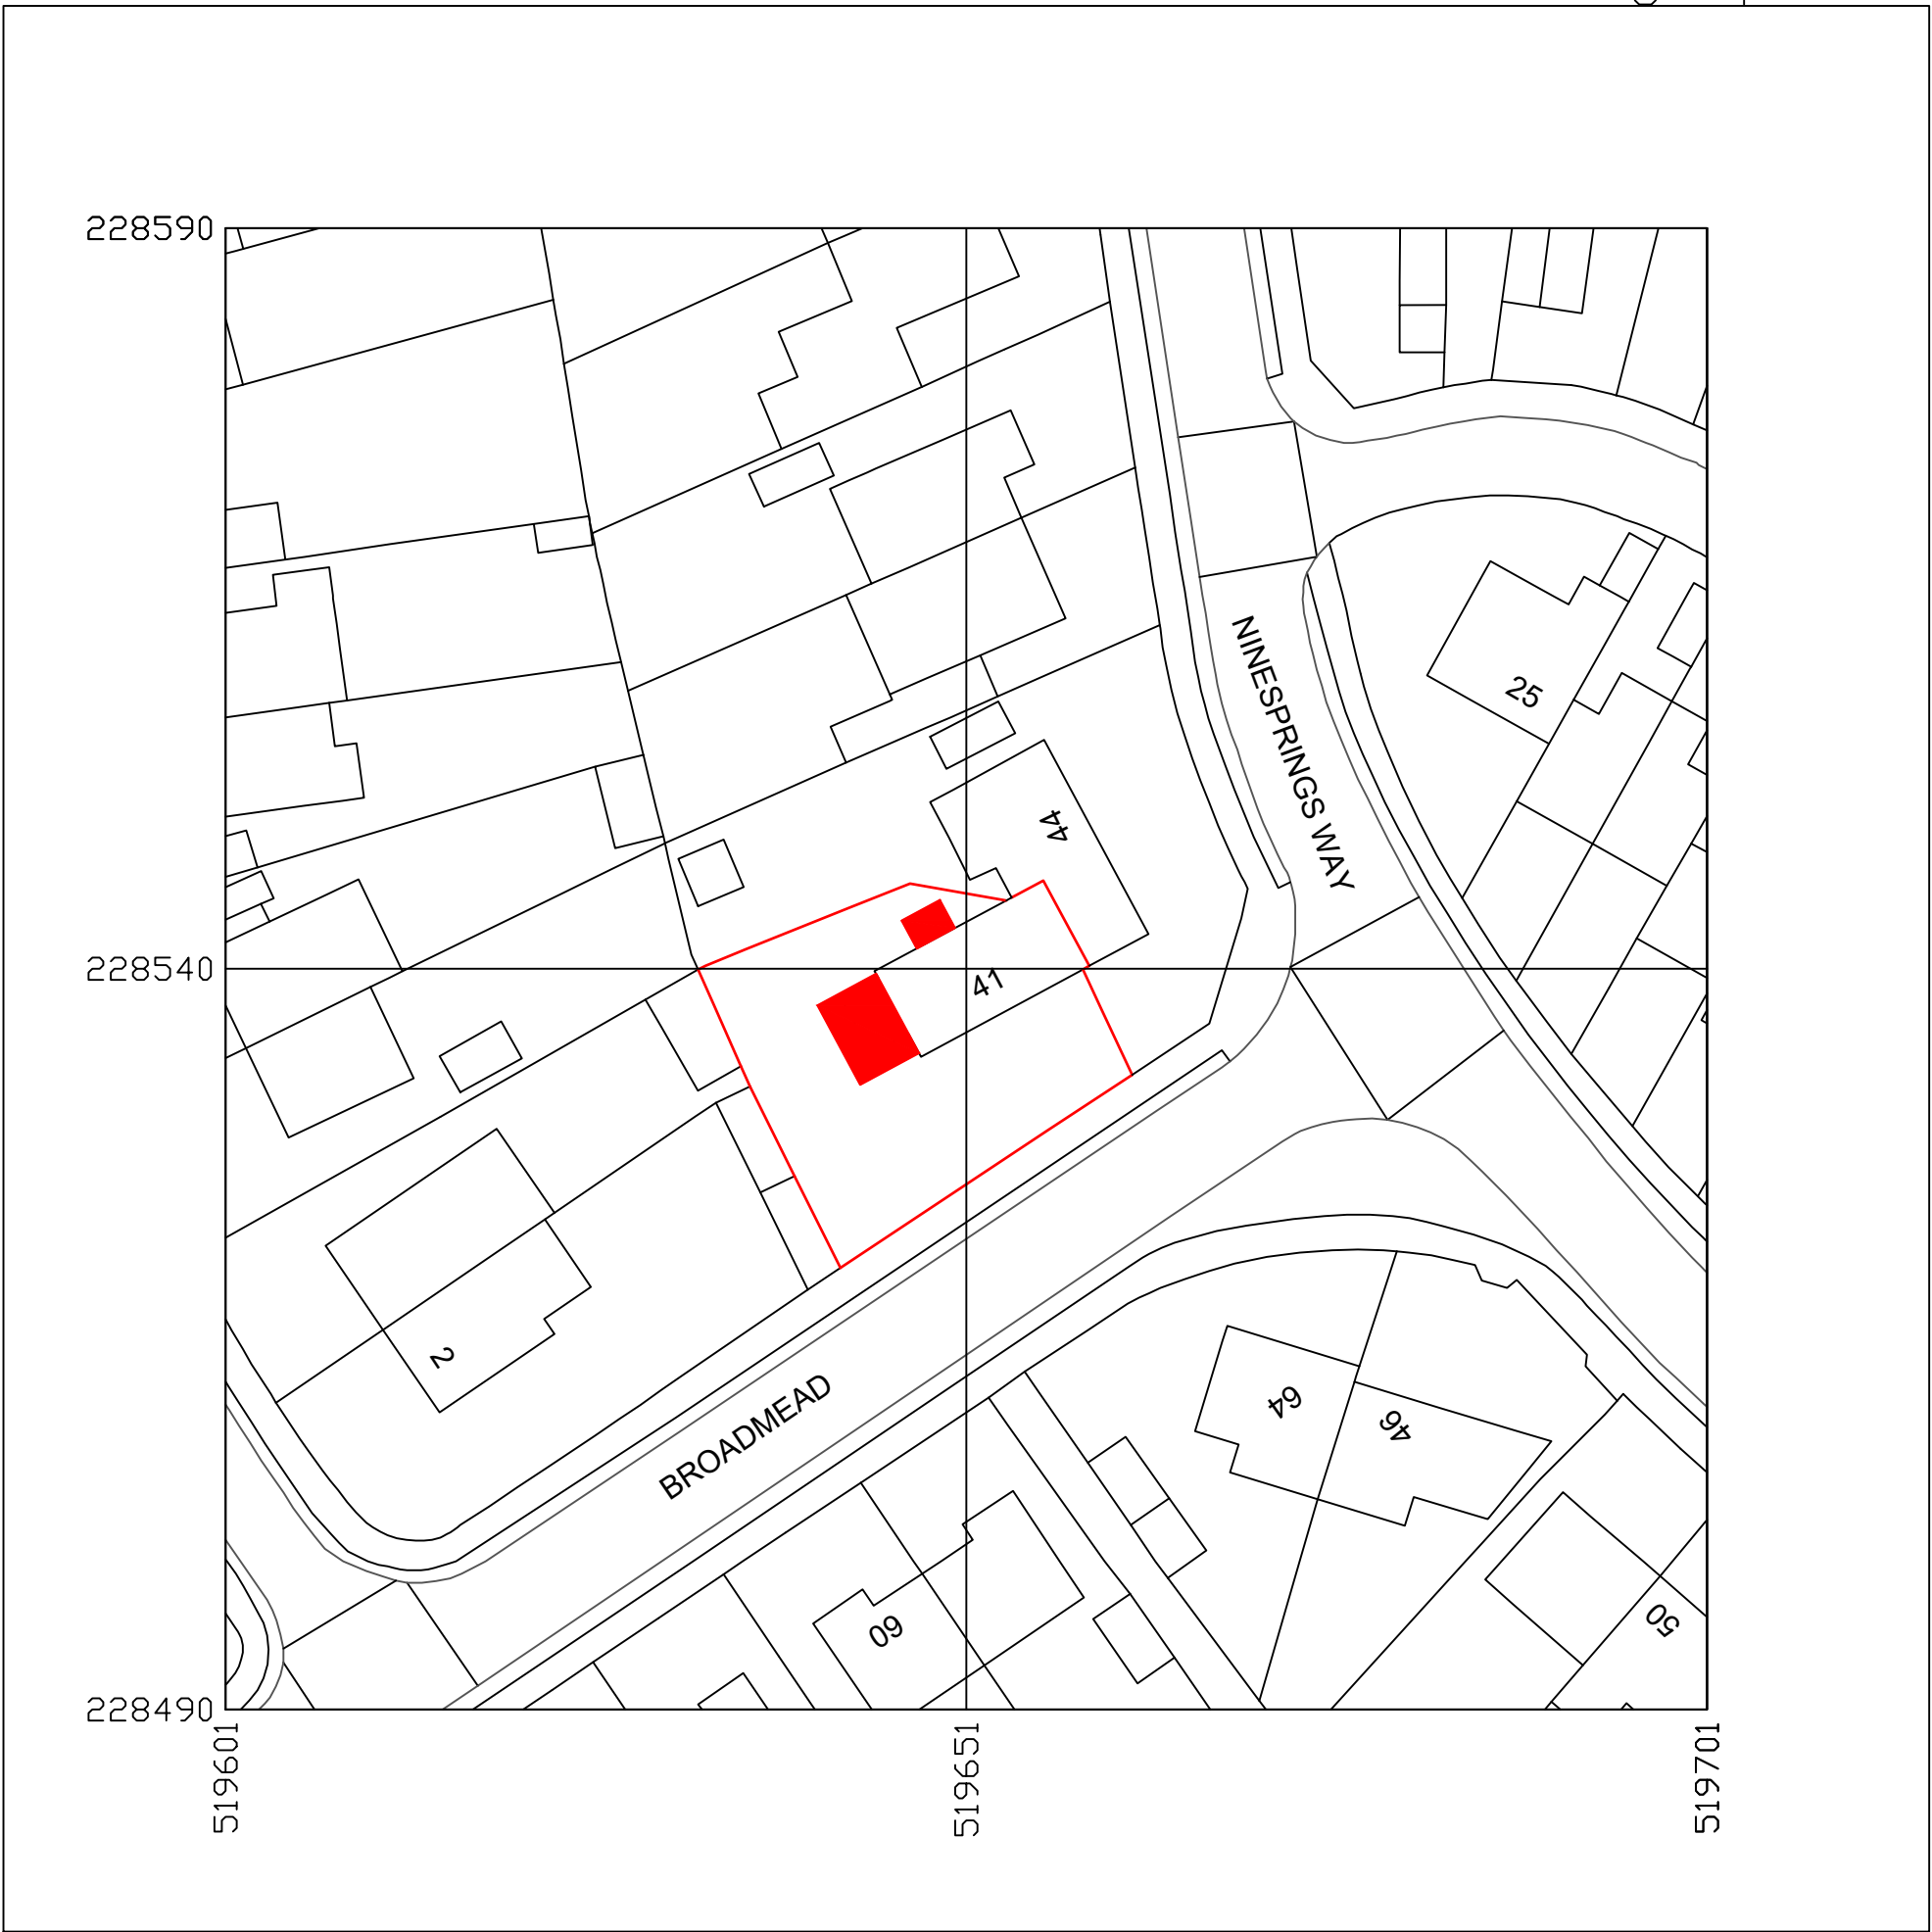

BLOCK PLAN AS PROPOSED 1;500

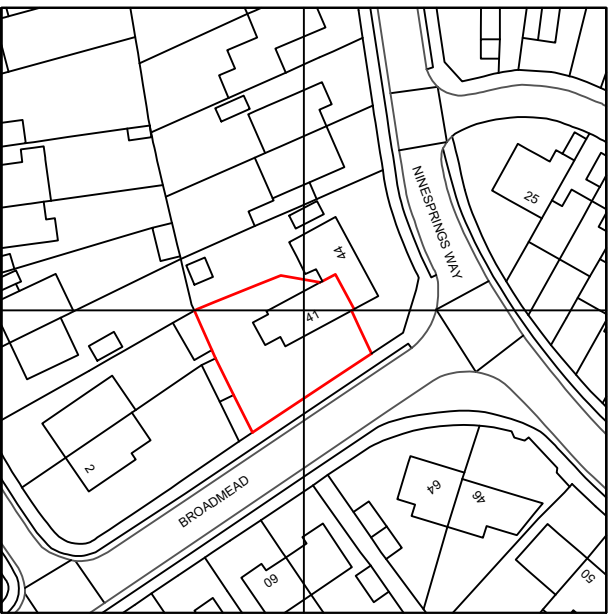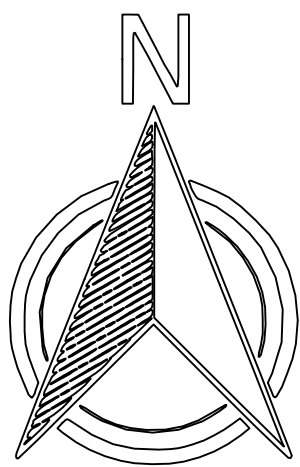

SITE LOCATION PLAN 1;1250

Planning application



A	Amended to PO comments	20.04.26
Rev	Note	Date
 WORCESTER LLOYD ARCHITECTS & ENGINEERS Studio 20, Sadler Bridge Studios, Bold Lane Derby, DE1 3NT Office: 01332 498 770 www.worcesterlloyd.co.uk  RIBA Chartered Practice		
Project	41 Broadmead, Hitchin	
Drawing Title	Block & Site Location Plan	
Scale 1:500/1250		
Sheet A1	Drawn By GN	Checked By MW
Date	Job No.	Drawing No. Revision
Mar '26	001 2026	005 A