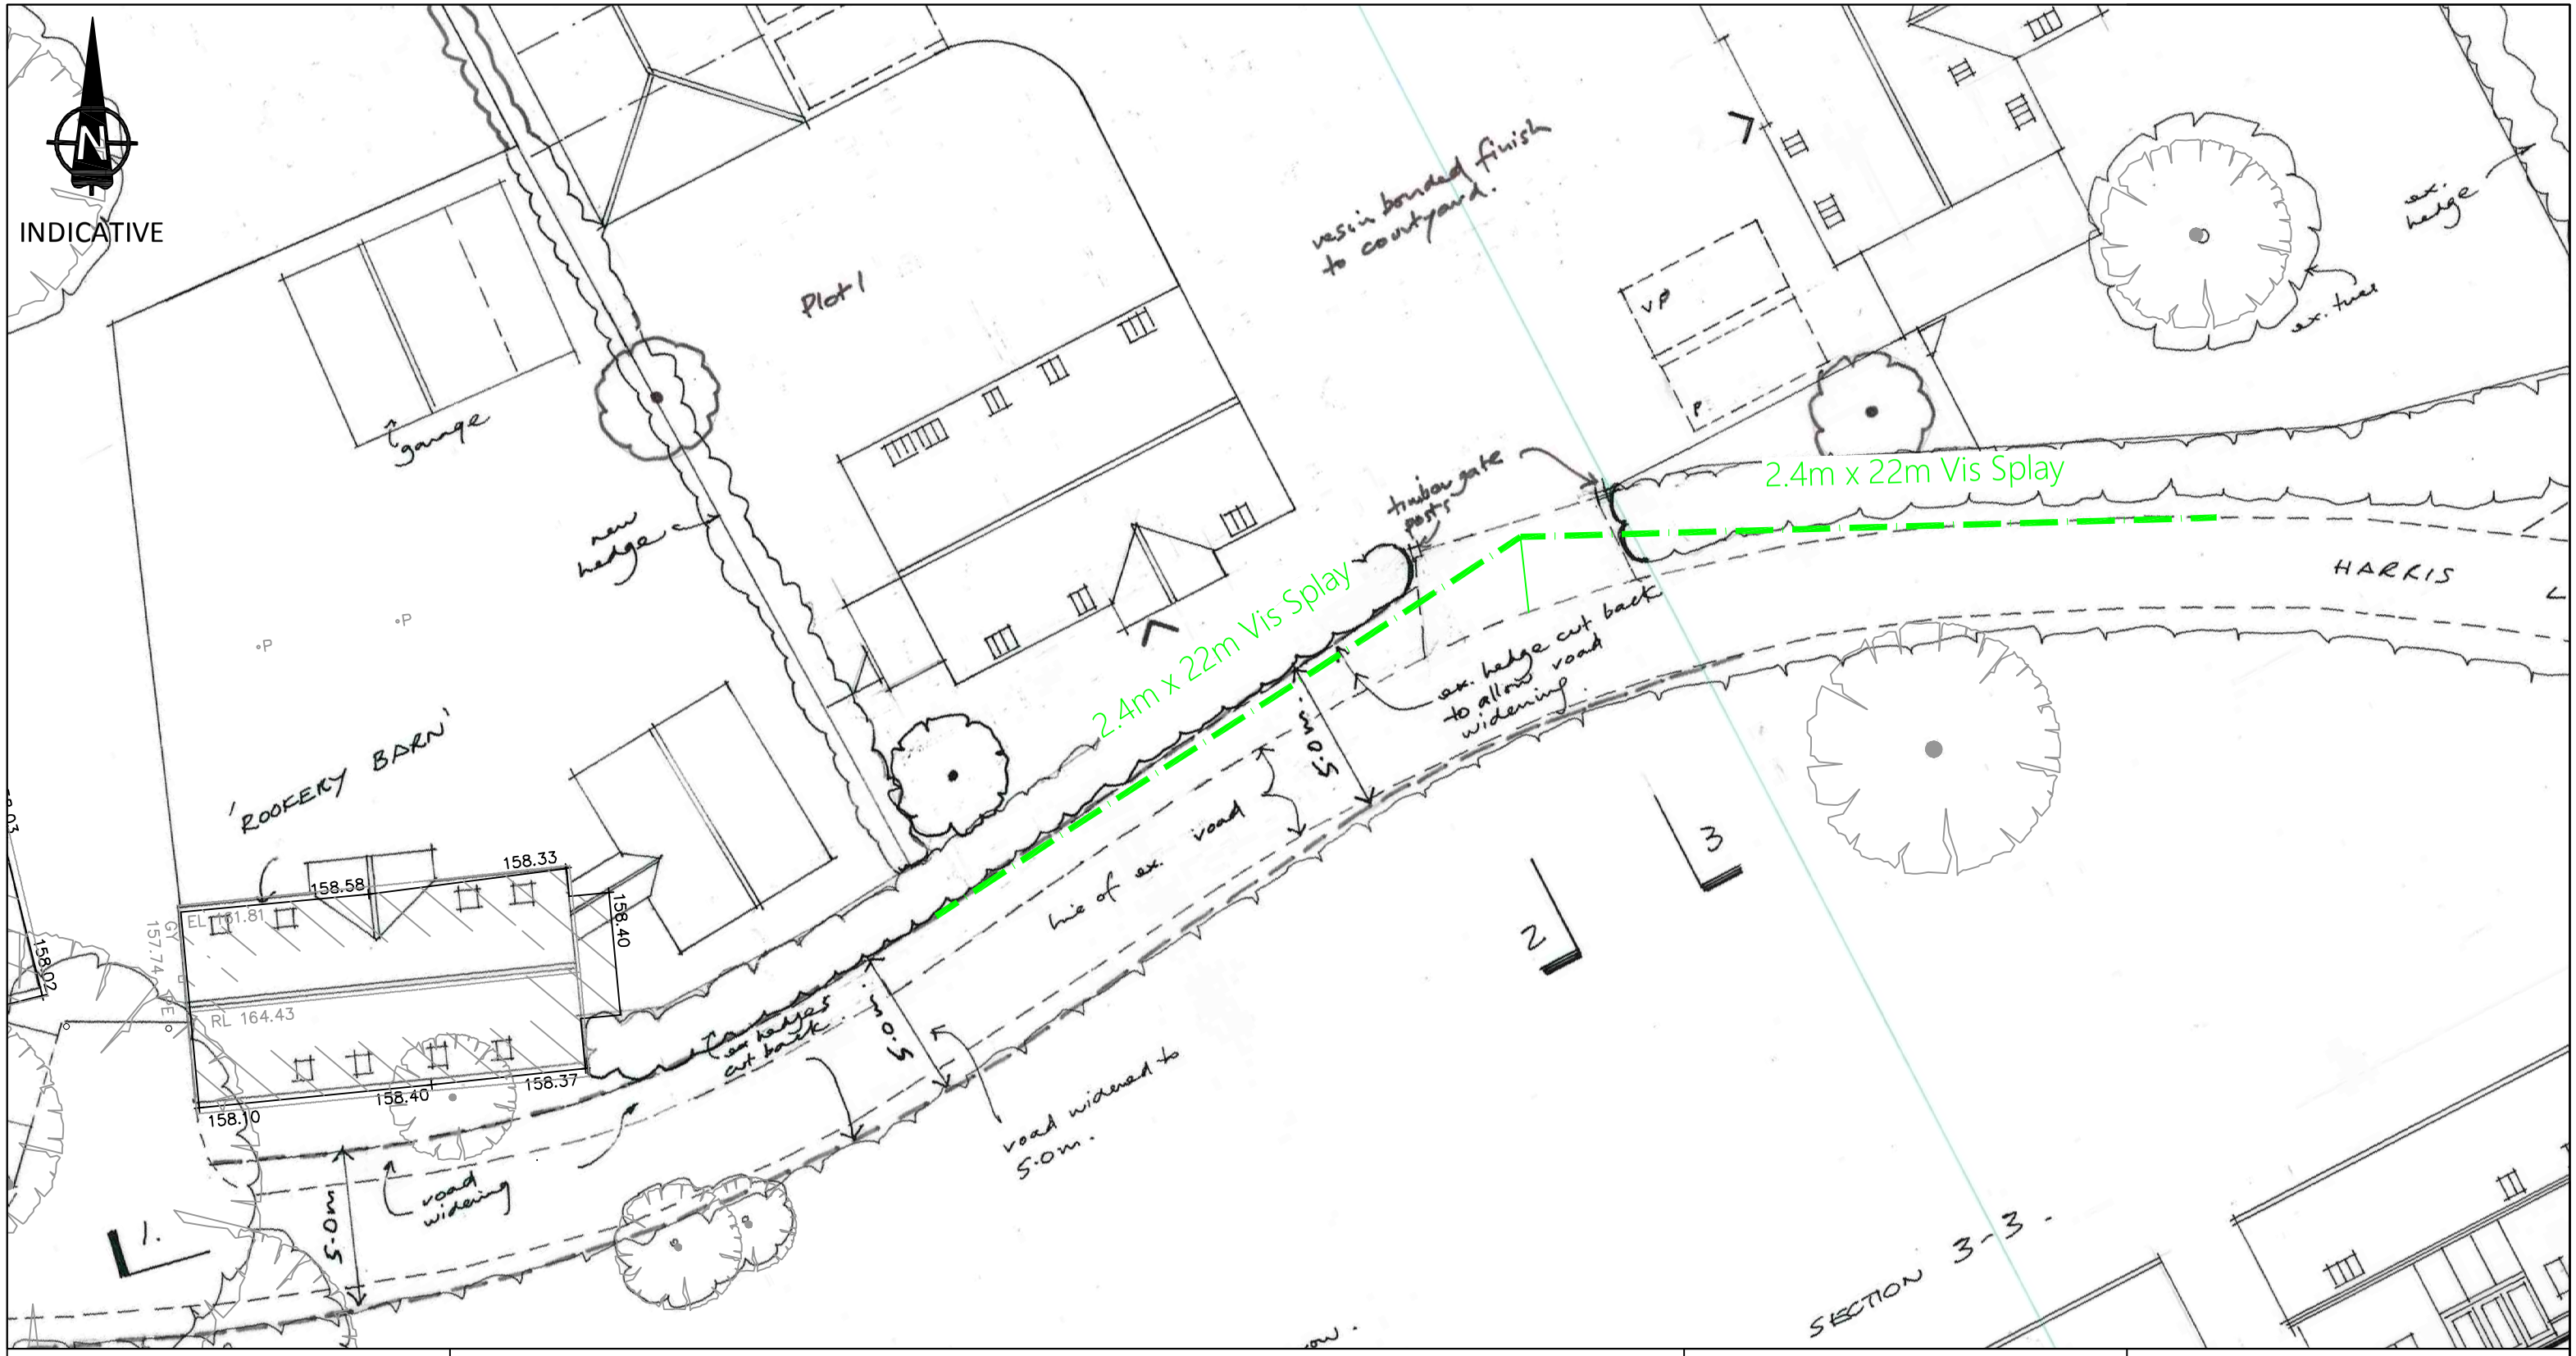

Notes

Ordnance Survey Licence number: 100057360

Drawing Revisions

Rev:	Drn:	Date:	Details	Chk:
-	CD	02/10/2017	Revised Site Layout	PJC
A	CD	22/02/2018	Revised Site Layout	MS
B	CD	18/04/2018	Addition of visibility splay	TW

Title

Visibility Splays from Site Access

Client

Jarvis Homes Ltd

MILESTONE TRANSPORT PLANNING
7 Wey Court, Mary Road, Guildford, Surrey, GU1 4QU Tel: 01483 39788
Gateshead IBC, Mulgrave Terrace, Gateshead, NE8 1AN Tel: 0191 338 72
web: www.milestonetp.co.uk

Project

Harris Lane, Great Offley

Drawing Number:

15019/05

Scale:

1:200 @ A3

Revision:

B