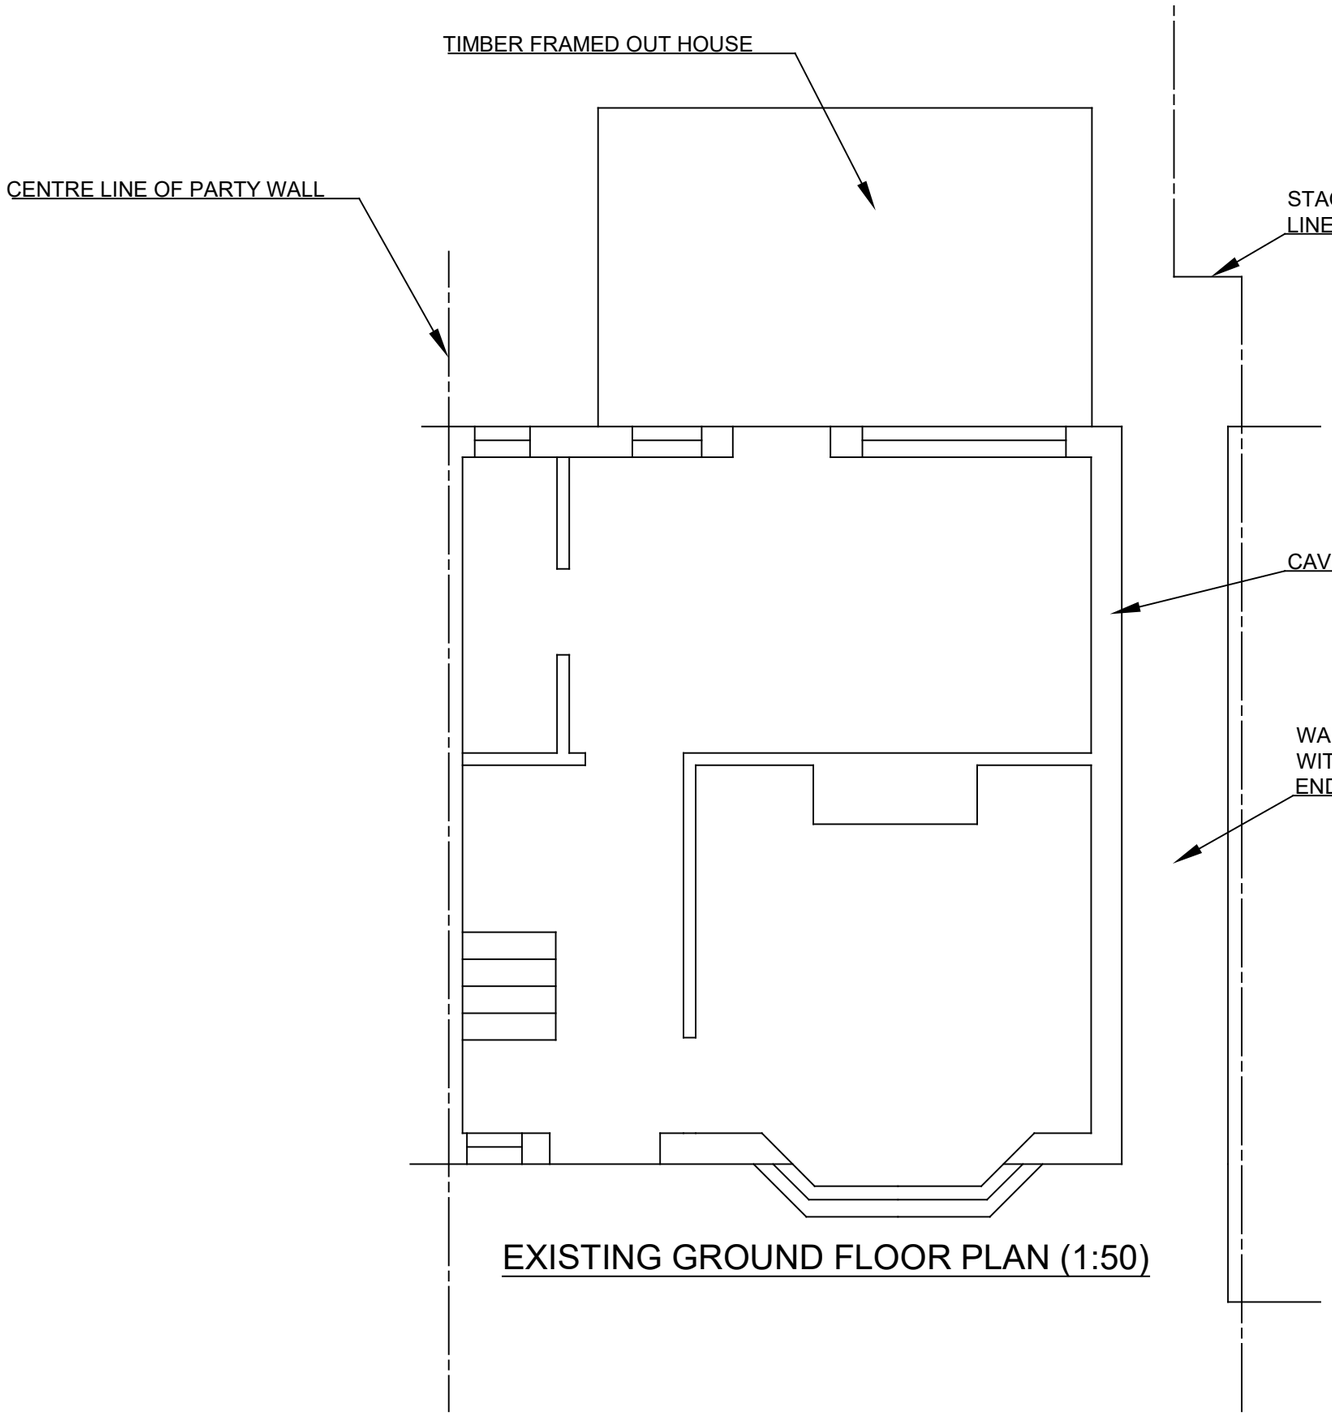

EXISTING GROUND FLOOR PLAN (1:50)

NOTES

Rev	Description	By	Date	Chkd

Silver Structural Surveys Ltd.
Structural Engineers
71 Beehive Lane, Ilford, Essex, IG1 3RJ
Tel: 07392 063498
Email: msilversssl@yahoo.com
www.silver-structural-surveys-ltd.co.uk

24 HAMPDEN ROAD
HITCHIN, SG4 0LD

EXISTING GROUND FLOOR PLAN

Status: INFORMATION

Drawing No.: S308/EX/01

Revision:

Scale	Size	Drawn	Date	Chkd	Passed
1:50	A3	MHS	FEB'18	-	-