
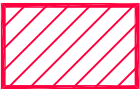


THIS DRAWING IS A PRINT AND MUST NOT BE SCALED.
ANY QUERIES REGARDING DIMENSIONS TO BE TAKEN UP WITH
PENTANGLE DESIGN GROUP.

ALL DIMENSIONS OF EXISTING BUILDINGS TO BE VERIFIED ON SITE.

THIS DRAWING IS THE COPYRIGHT OF PENTANGLE DESIGN GROUP
AND SHALL NOT BE IN ANY WAY USED OR REPRODUCED WITHOUT
THEIR PRIOR WRITTEN CONSENT.

NOTES

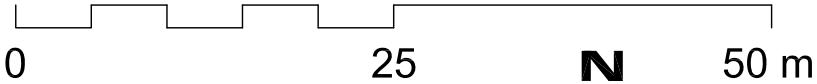

Pedestrian access maintained, appropriate
warning and notice signage to be erected



CONSTRUCTION TRAFFIC WITH ESCORT
ONLY, pedestrians to be alerted and
advised by appropriate personnel along
access route



SITE / VISITOR PARKING *



WHEEL WASHING and FOREMAN
CALL CHECK POINT POINT




HERAS FENCING TO BOUNDARY. TO
BE ERECTED AS REQUIRED TO
ENSURE SECURITY OF THE SITE.
INFORMATION AND HEALTH AND
SAFETY NOTIFICATION TO BE
DISPLAYED CLEARLY



SITE ACCESS GATES

* By agreement of
land owners

Dashed lines indicate
garages to be removed

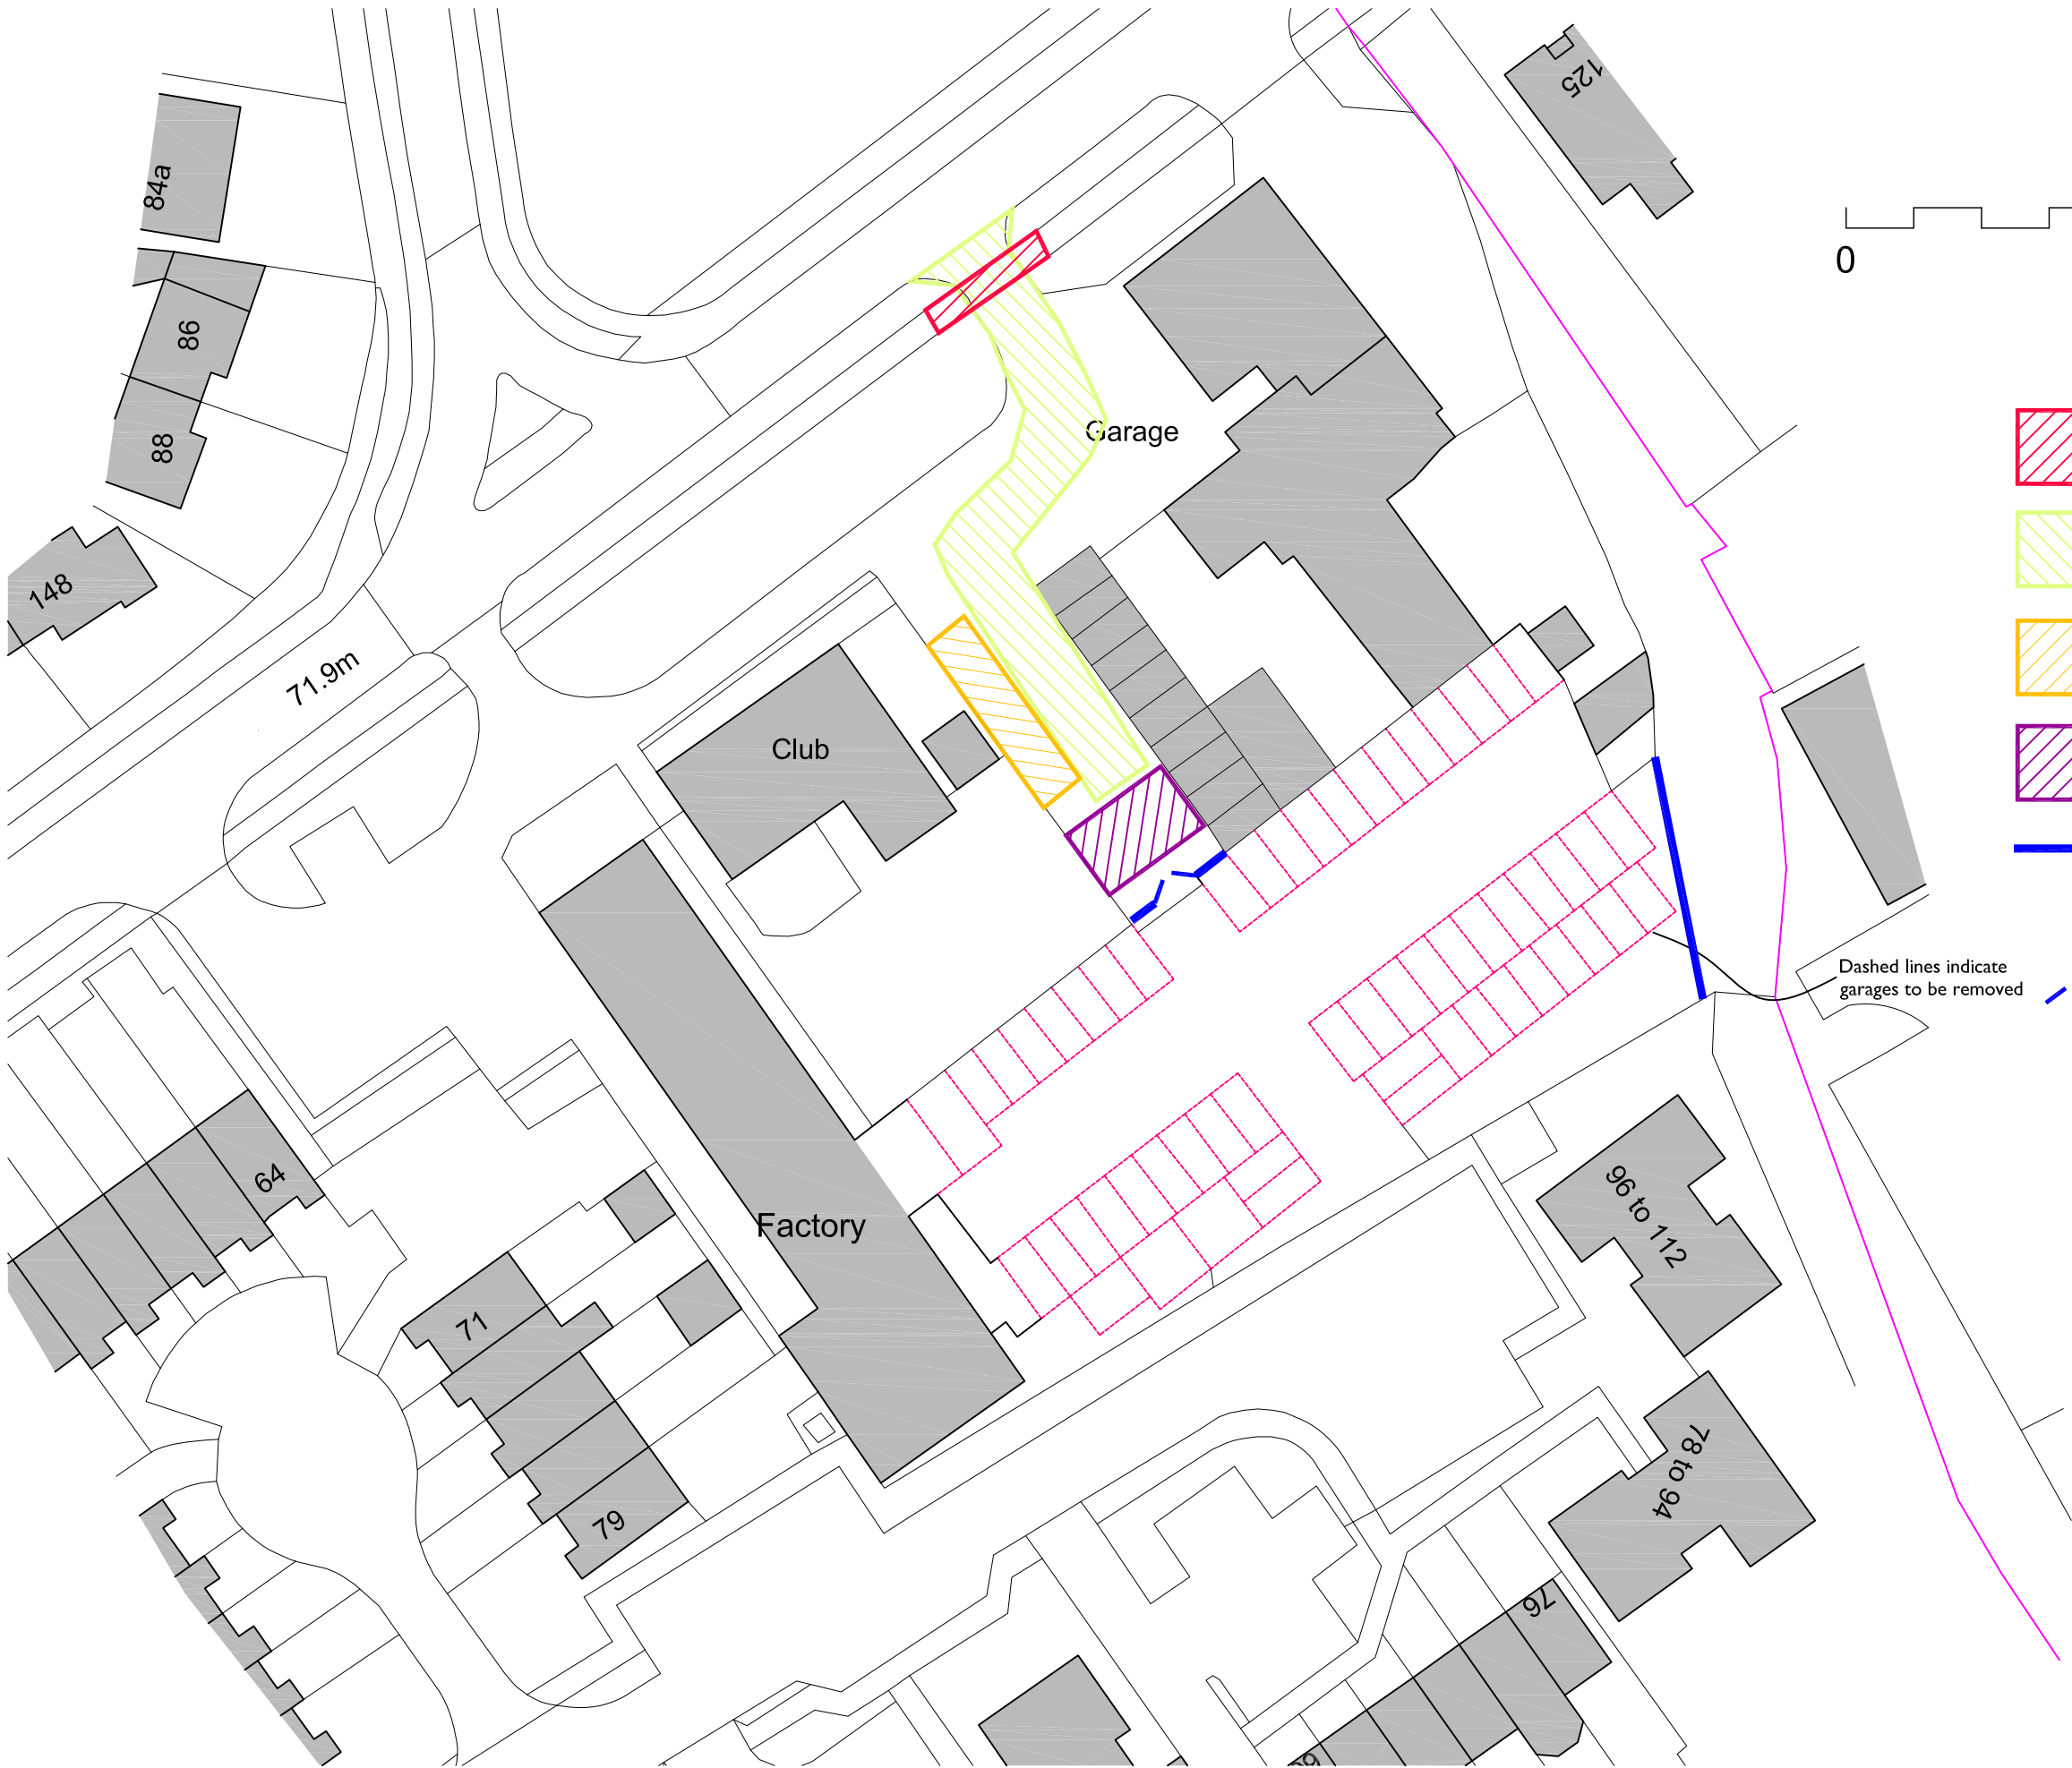

PLANNING

PENTANGLE

DESIGN GROUP

SUITE 1, 21 BANCROFT HITCHIN HERTS SG5 1JW
TEL:01462 431133 E:PDG@PENTANGLEDESIGN.CO.UK

JOB TITLE

Demolition of Redundant Garage Buildings
at
Land to rear of Icknield Way

DRAWING TITLE

Site Management Plan

SCALE

1:500

DATE

March '24

SHEET

A3

JOB NUMBER

3863

DRAWING NUMBER

06

REVISION

-

ARCHITECTS & INTERIOR DESIGNERS