



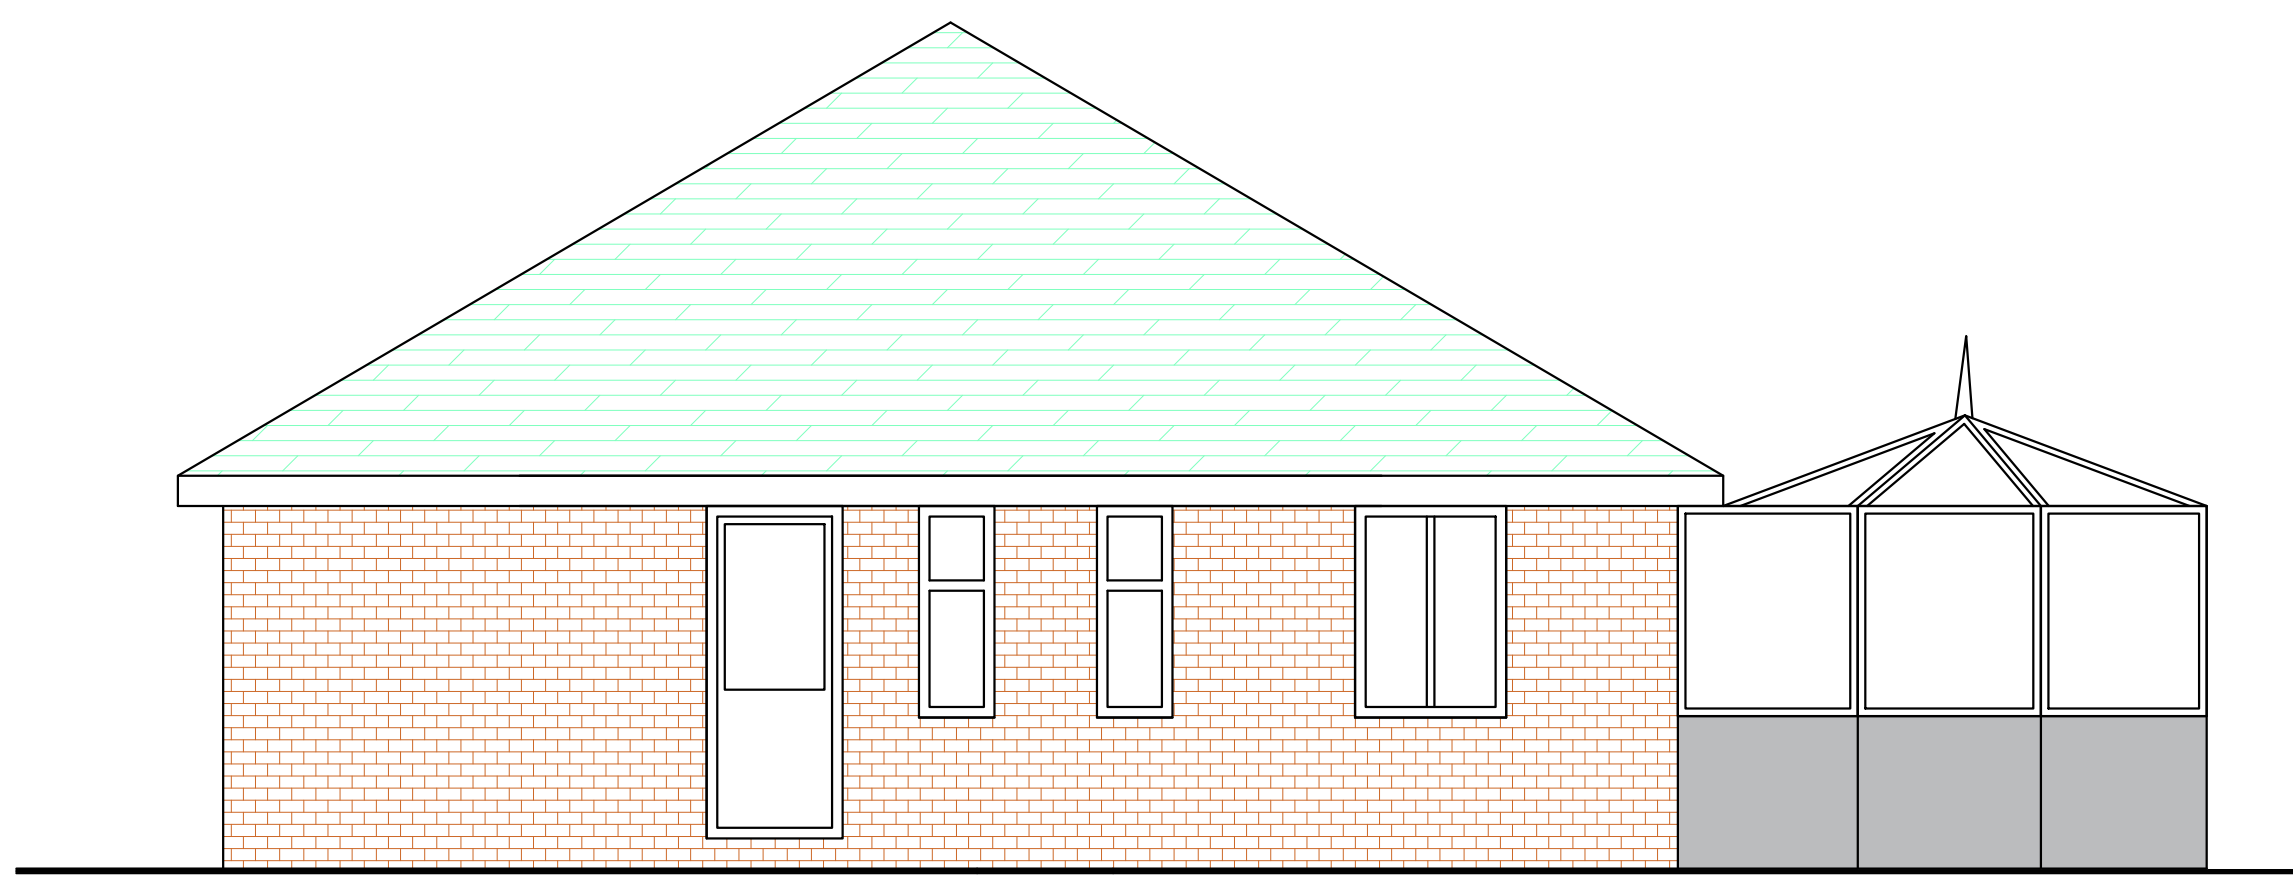

EXISTING SIDE ELEVATION (NUMBER 115)
SCALE 1/50

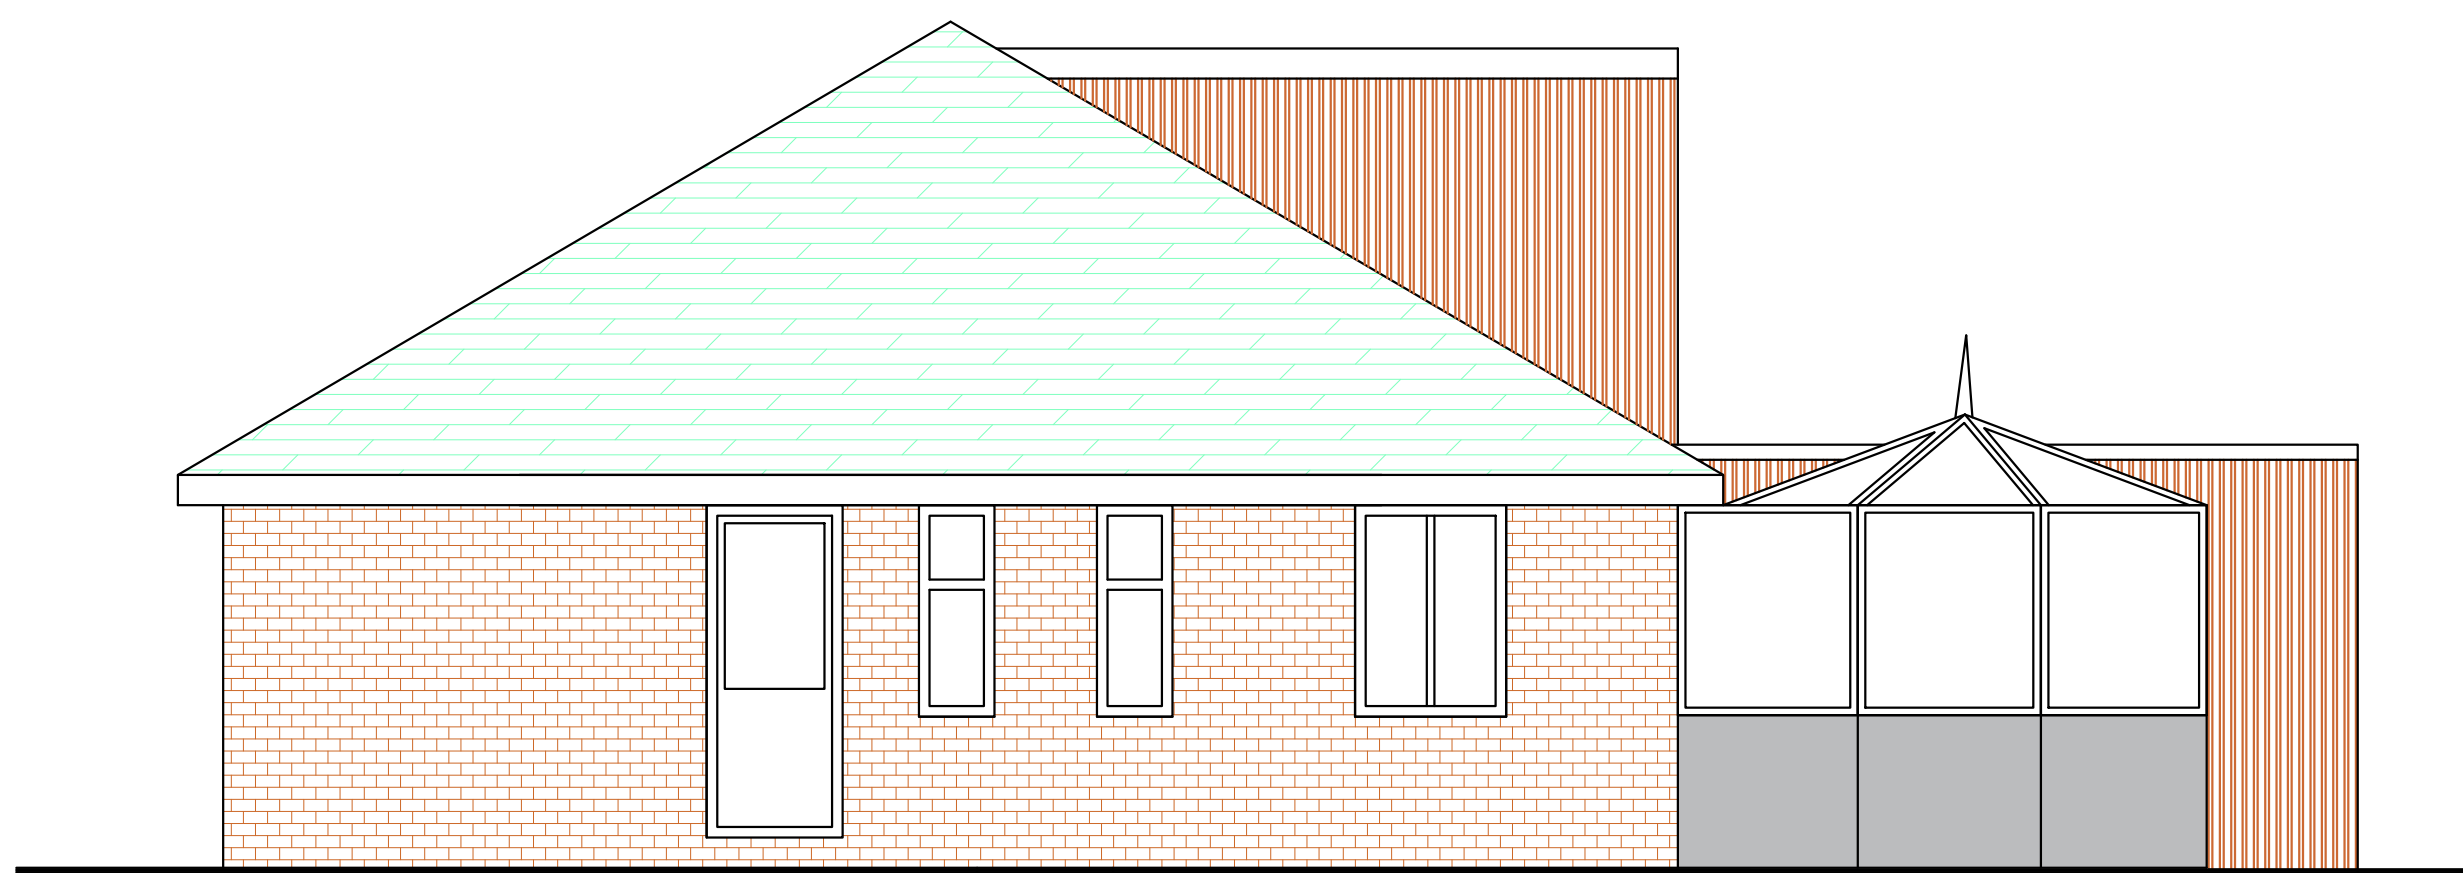

PROPOSED SIDE ELEVATION (NUMBER 115)
SCALE 1/50

MATERIALS

Walls

Existing Facing Walls Brickwork

New extension and roof wall will be wood
colour slated composite cladding board

Roof


Main roof is concrete roof tile

New extension and dormer roof will be epdm roof


Window

Existing white colour upvc windows


New grey colour upvc windows

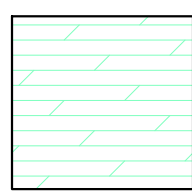

Existing roof tiles

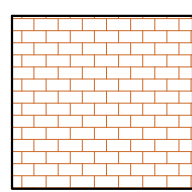


Existing Facing Walls Brickwork

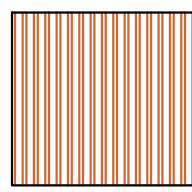


New composite cladding board


1/50 Scale Bar

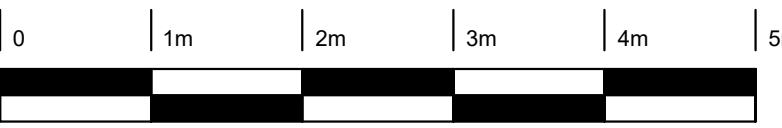

1/500 Scale Bar

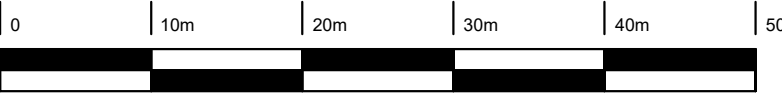

1/1250 Scale Bar

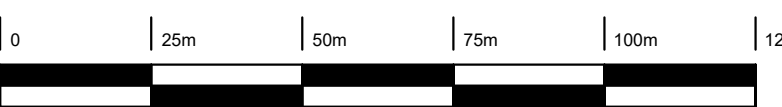

CETA
ARCHITECTS

CETA GROUP LTD

124 WYMONDLEY ROAD, HITCHIN, SG4 9QG

PHONE: (0)7387 405769

E-MAIL: cengiz@cetaarchitects.co.uk

Client

Mrs. Aliya Ozdemir & Mr. Cengiz Ozdemir

Project

113 Ninesprings way, Hitchin,
SG4 9NX
Rear extension, side extension and dormer project

scale	Date	Drawing Number
1/50 A0	09.11.2024	C_22002_R1