


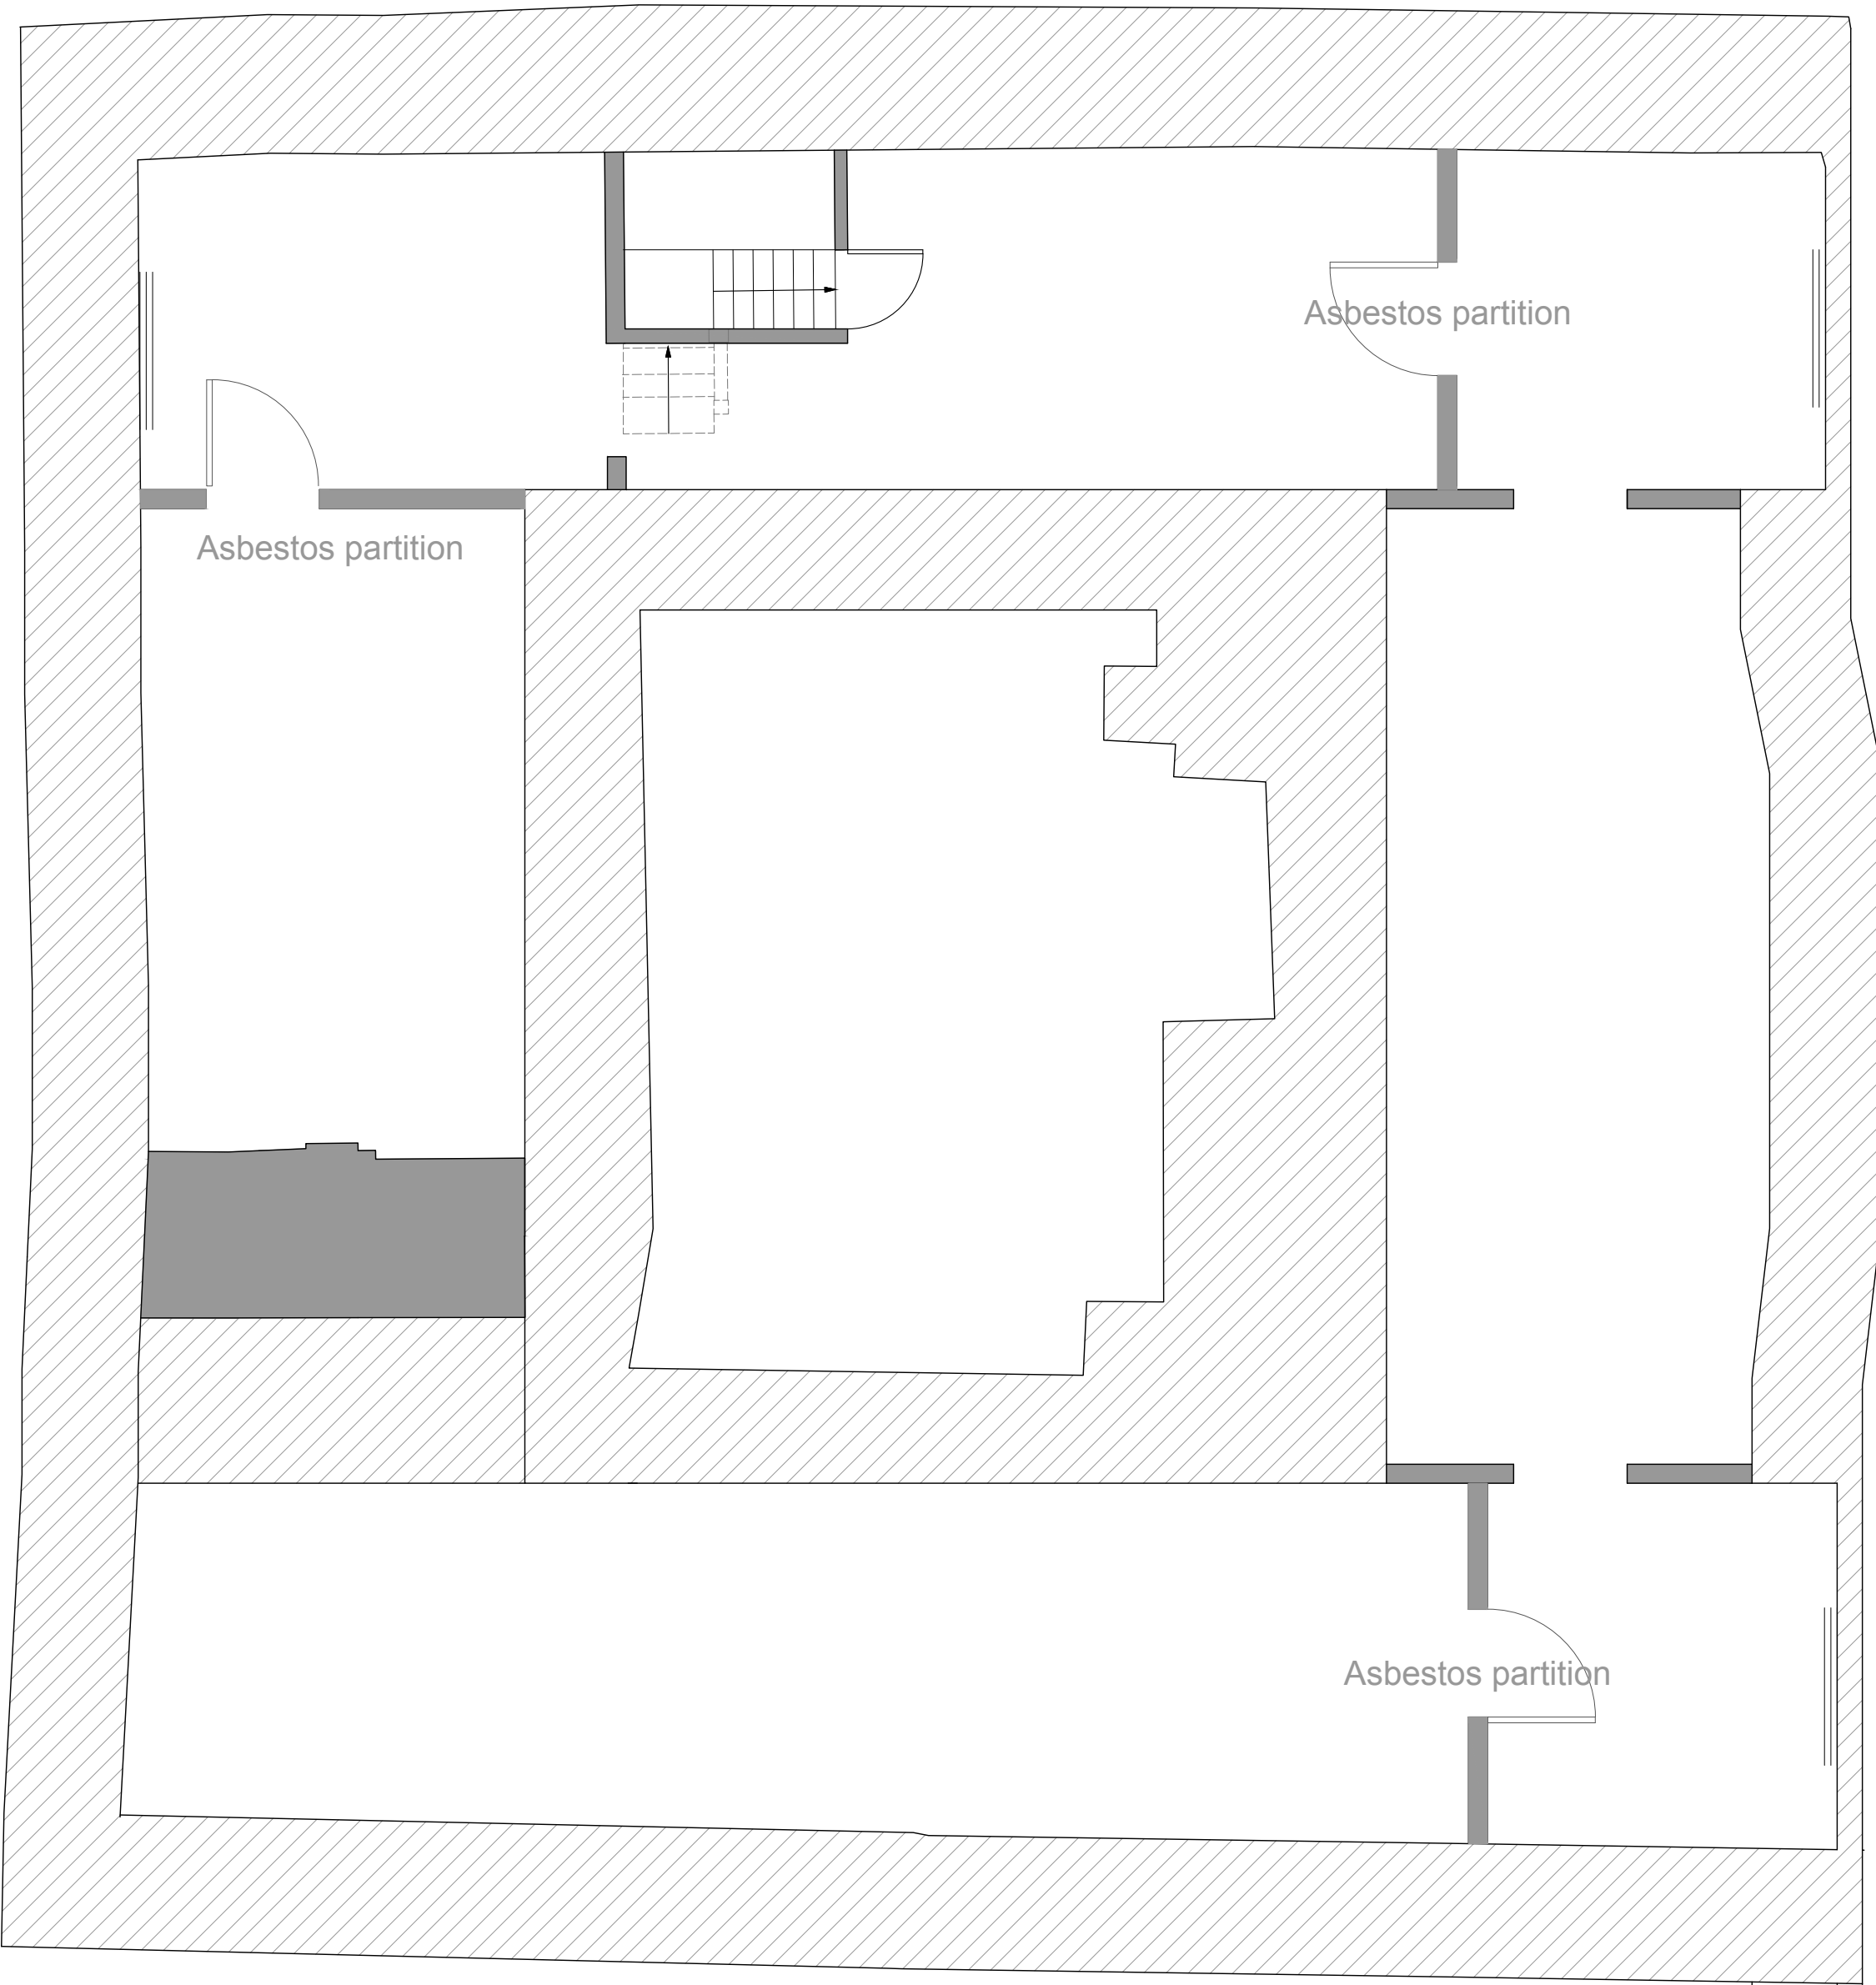

- ==== Louvres
- Reduced head height
- Walkway

Revisions:

- Notes:
- This drawing is copyright.
 - These layouts are preliminary until further surveys are undertaken.
 - Scale and boundaries are indicative.
 - Ownership boundary indicative based on OS data.
 - Red dotted line is shown as site boundary.
 - Elevation key plan not to scale.
 - Dimensions shown are indicative only and subject to survey

Michael Collins Architect Ltd


The Biggin
Job No. 299 Attic Plan Sketch
as Existing

Stage: Stage 3
Status: For Information

013

REVISION: R01
Scale: 1:50 @A1

0 1m 2m 3m 4m 5m 1:50

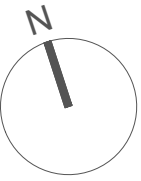

Second Floor, 99 Bancroft
Hitchin, SG5 1NQ
01462 236866
michael@michaelcollinsarchitects.com
www.michaelcollinsarchitects.com