





North Building Elevation, New Secondary Entrance Door Shown

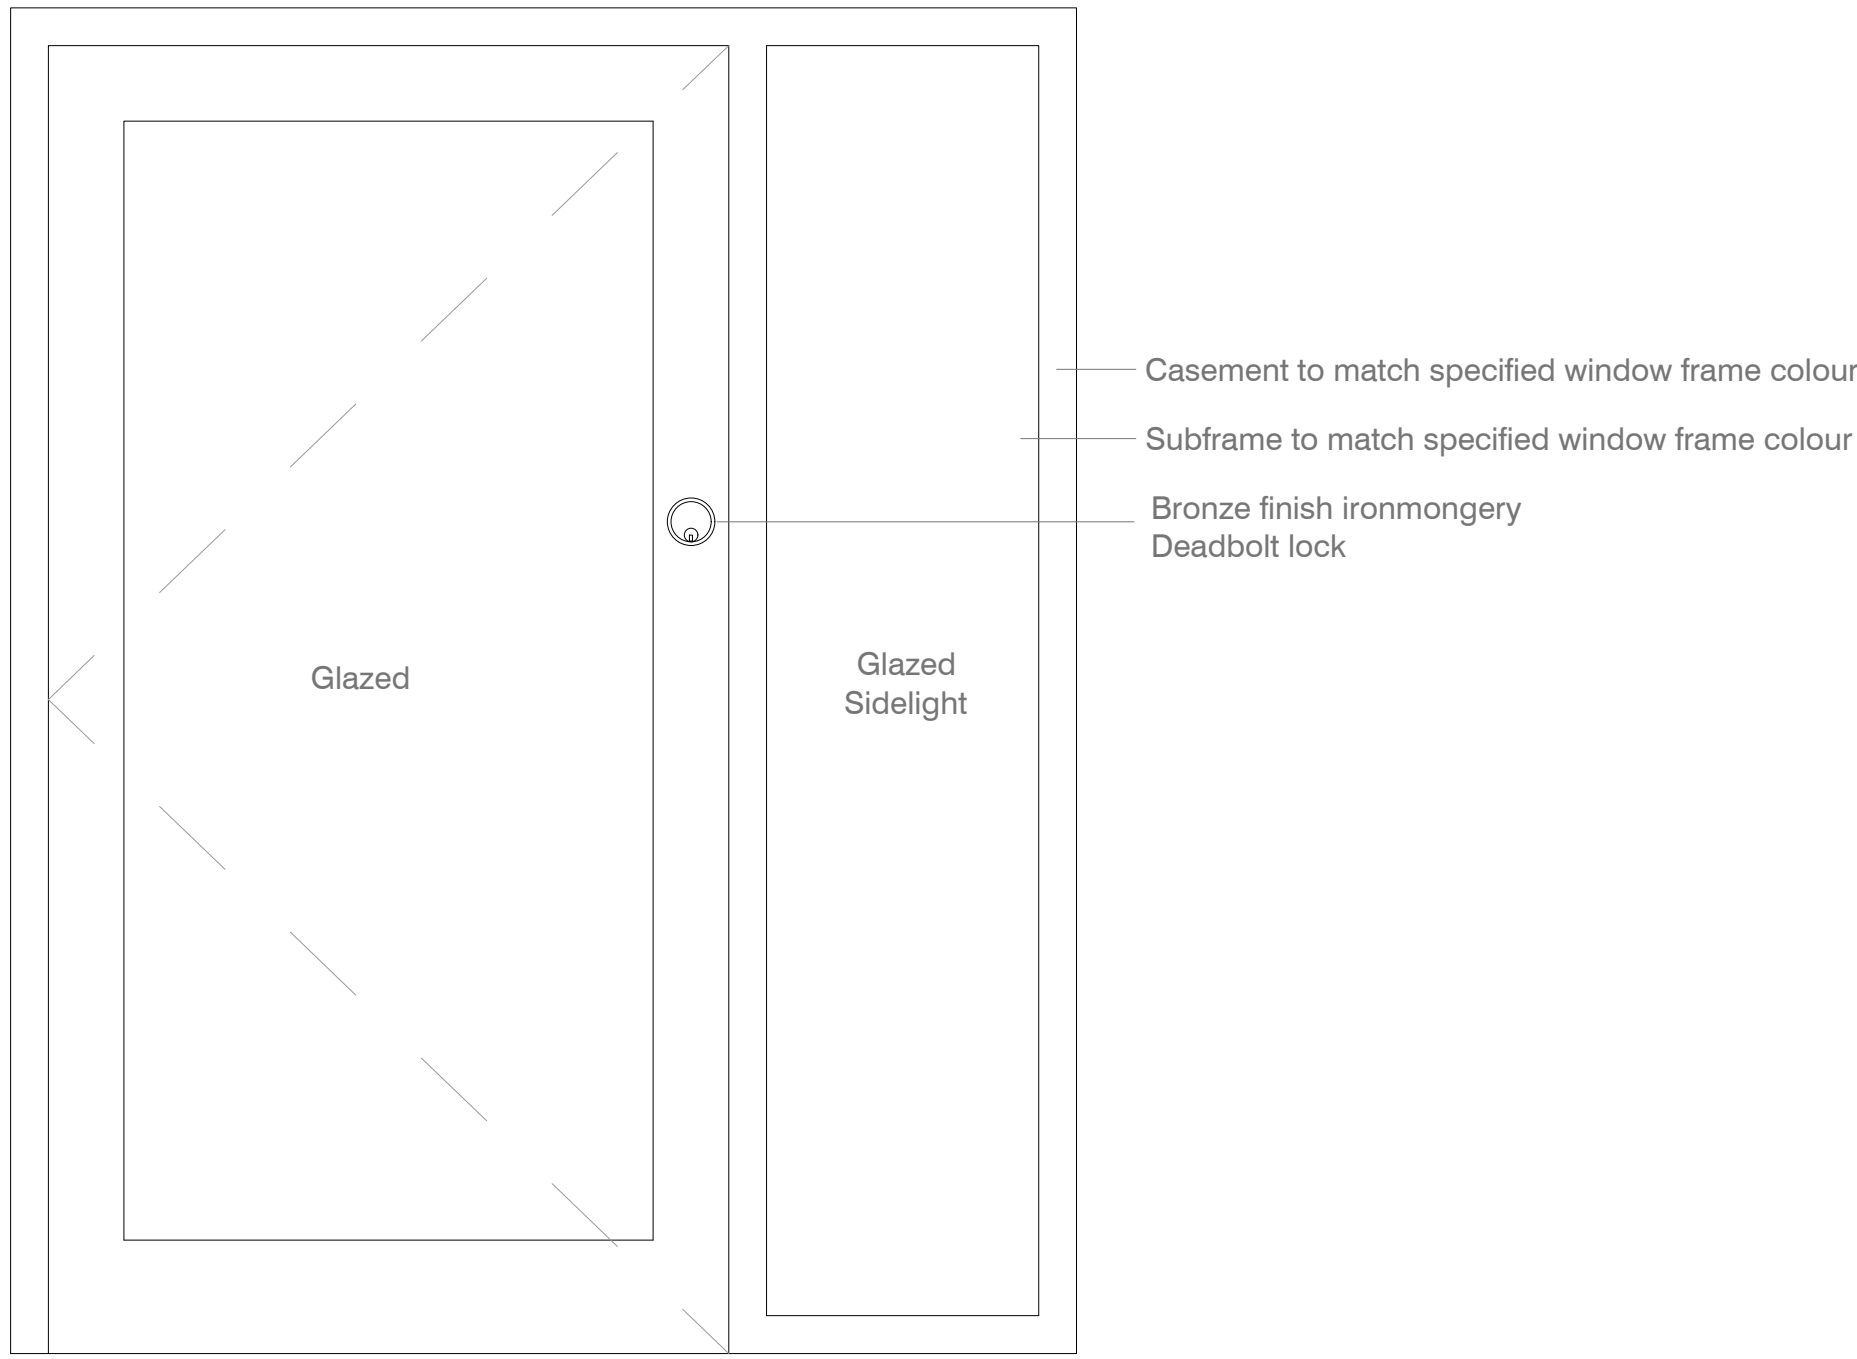

DG-02, Proposed Replacement
Secure Glazed Door with Side Light



South Building Elevation, New Entrance Door Shown

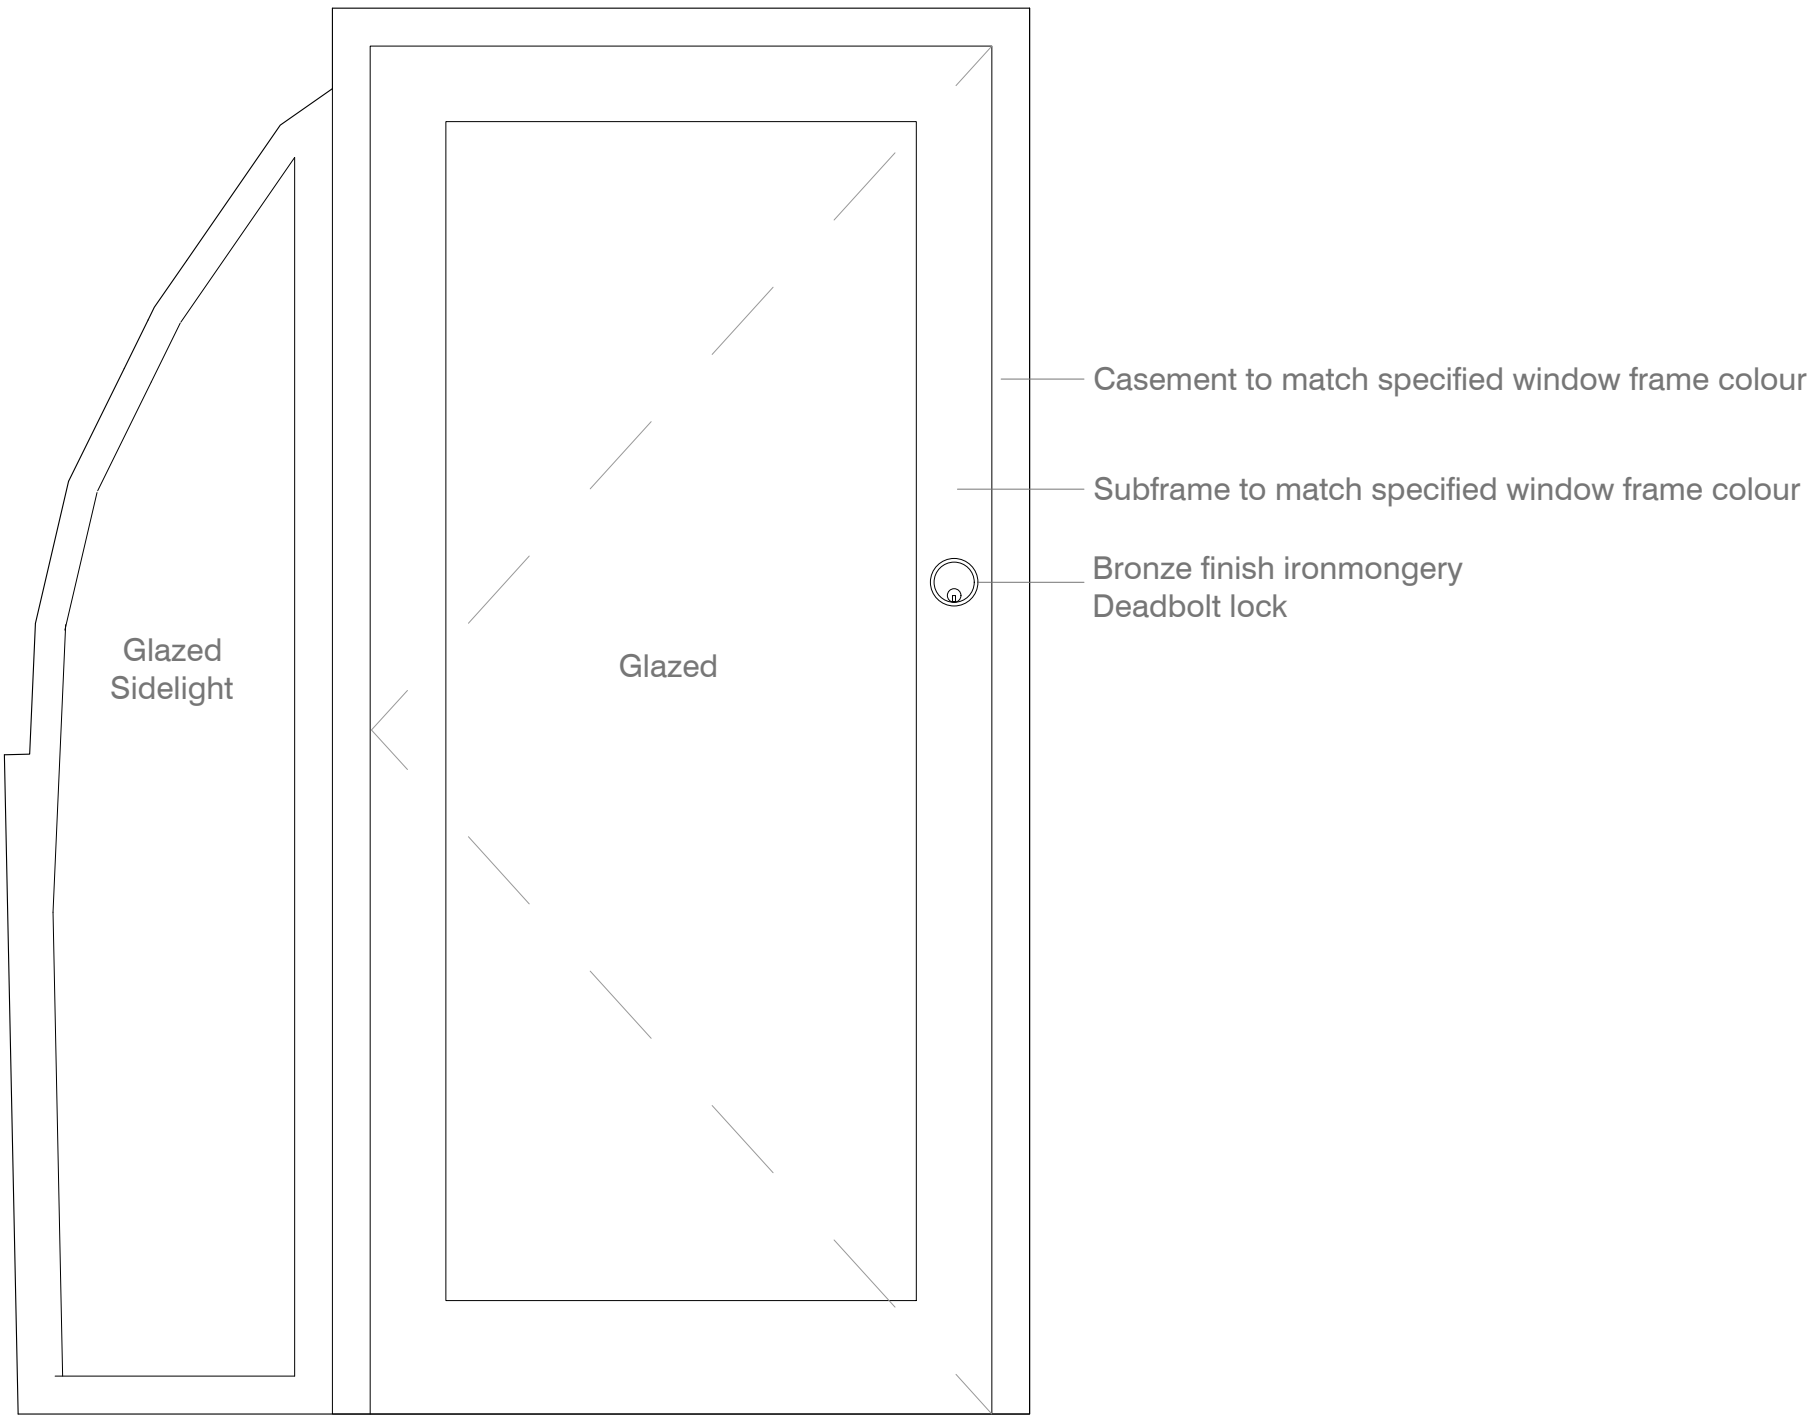

DG-03, Proposed Replacement
Secure Glazed Door with Side Light



Second Floor, 99 Bancroft
Hitchin, SG5 1NQ
01462 236866
michael@michaelcollinsarchitects.com
www.michaelcollinsarchitects.com

Revisions:
R01

Notes:
1. This drawing is copyright.
2. These layouts are preliminary until further surveys are undertaken.
3. Scale and boundaries are indicative.
4. Ownership boundary indicative based on OS data.
5. Red dotted line is shown as site boundary.
6. Elevation key plan not to scale.
7. Dimensions shown are indicative only and subject to survey

Michael Collins Architect Ltd

The Biggin
299 Secure Door Replacements
Stage: Stage 3
Status: For Information

REVISION: R01
Scale 1:20 @A1

070