



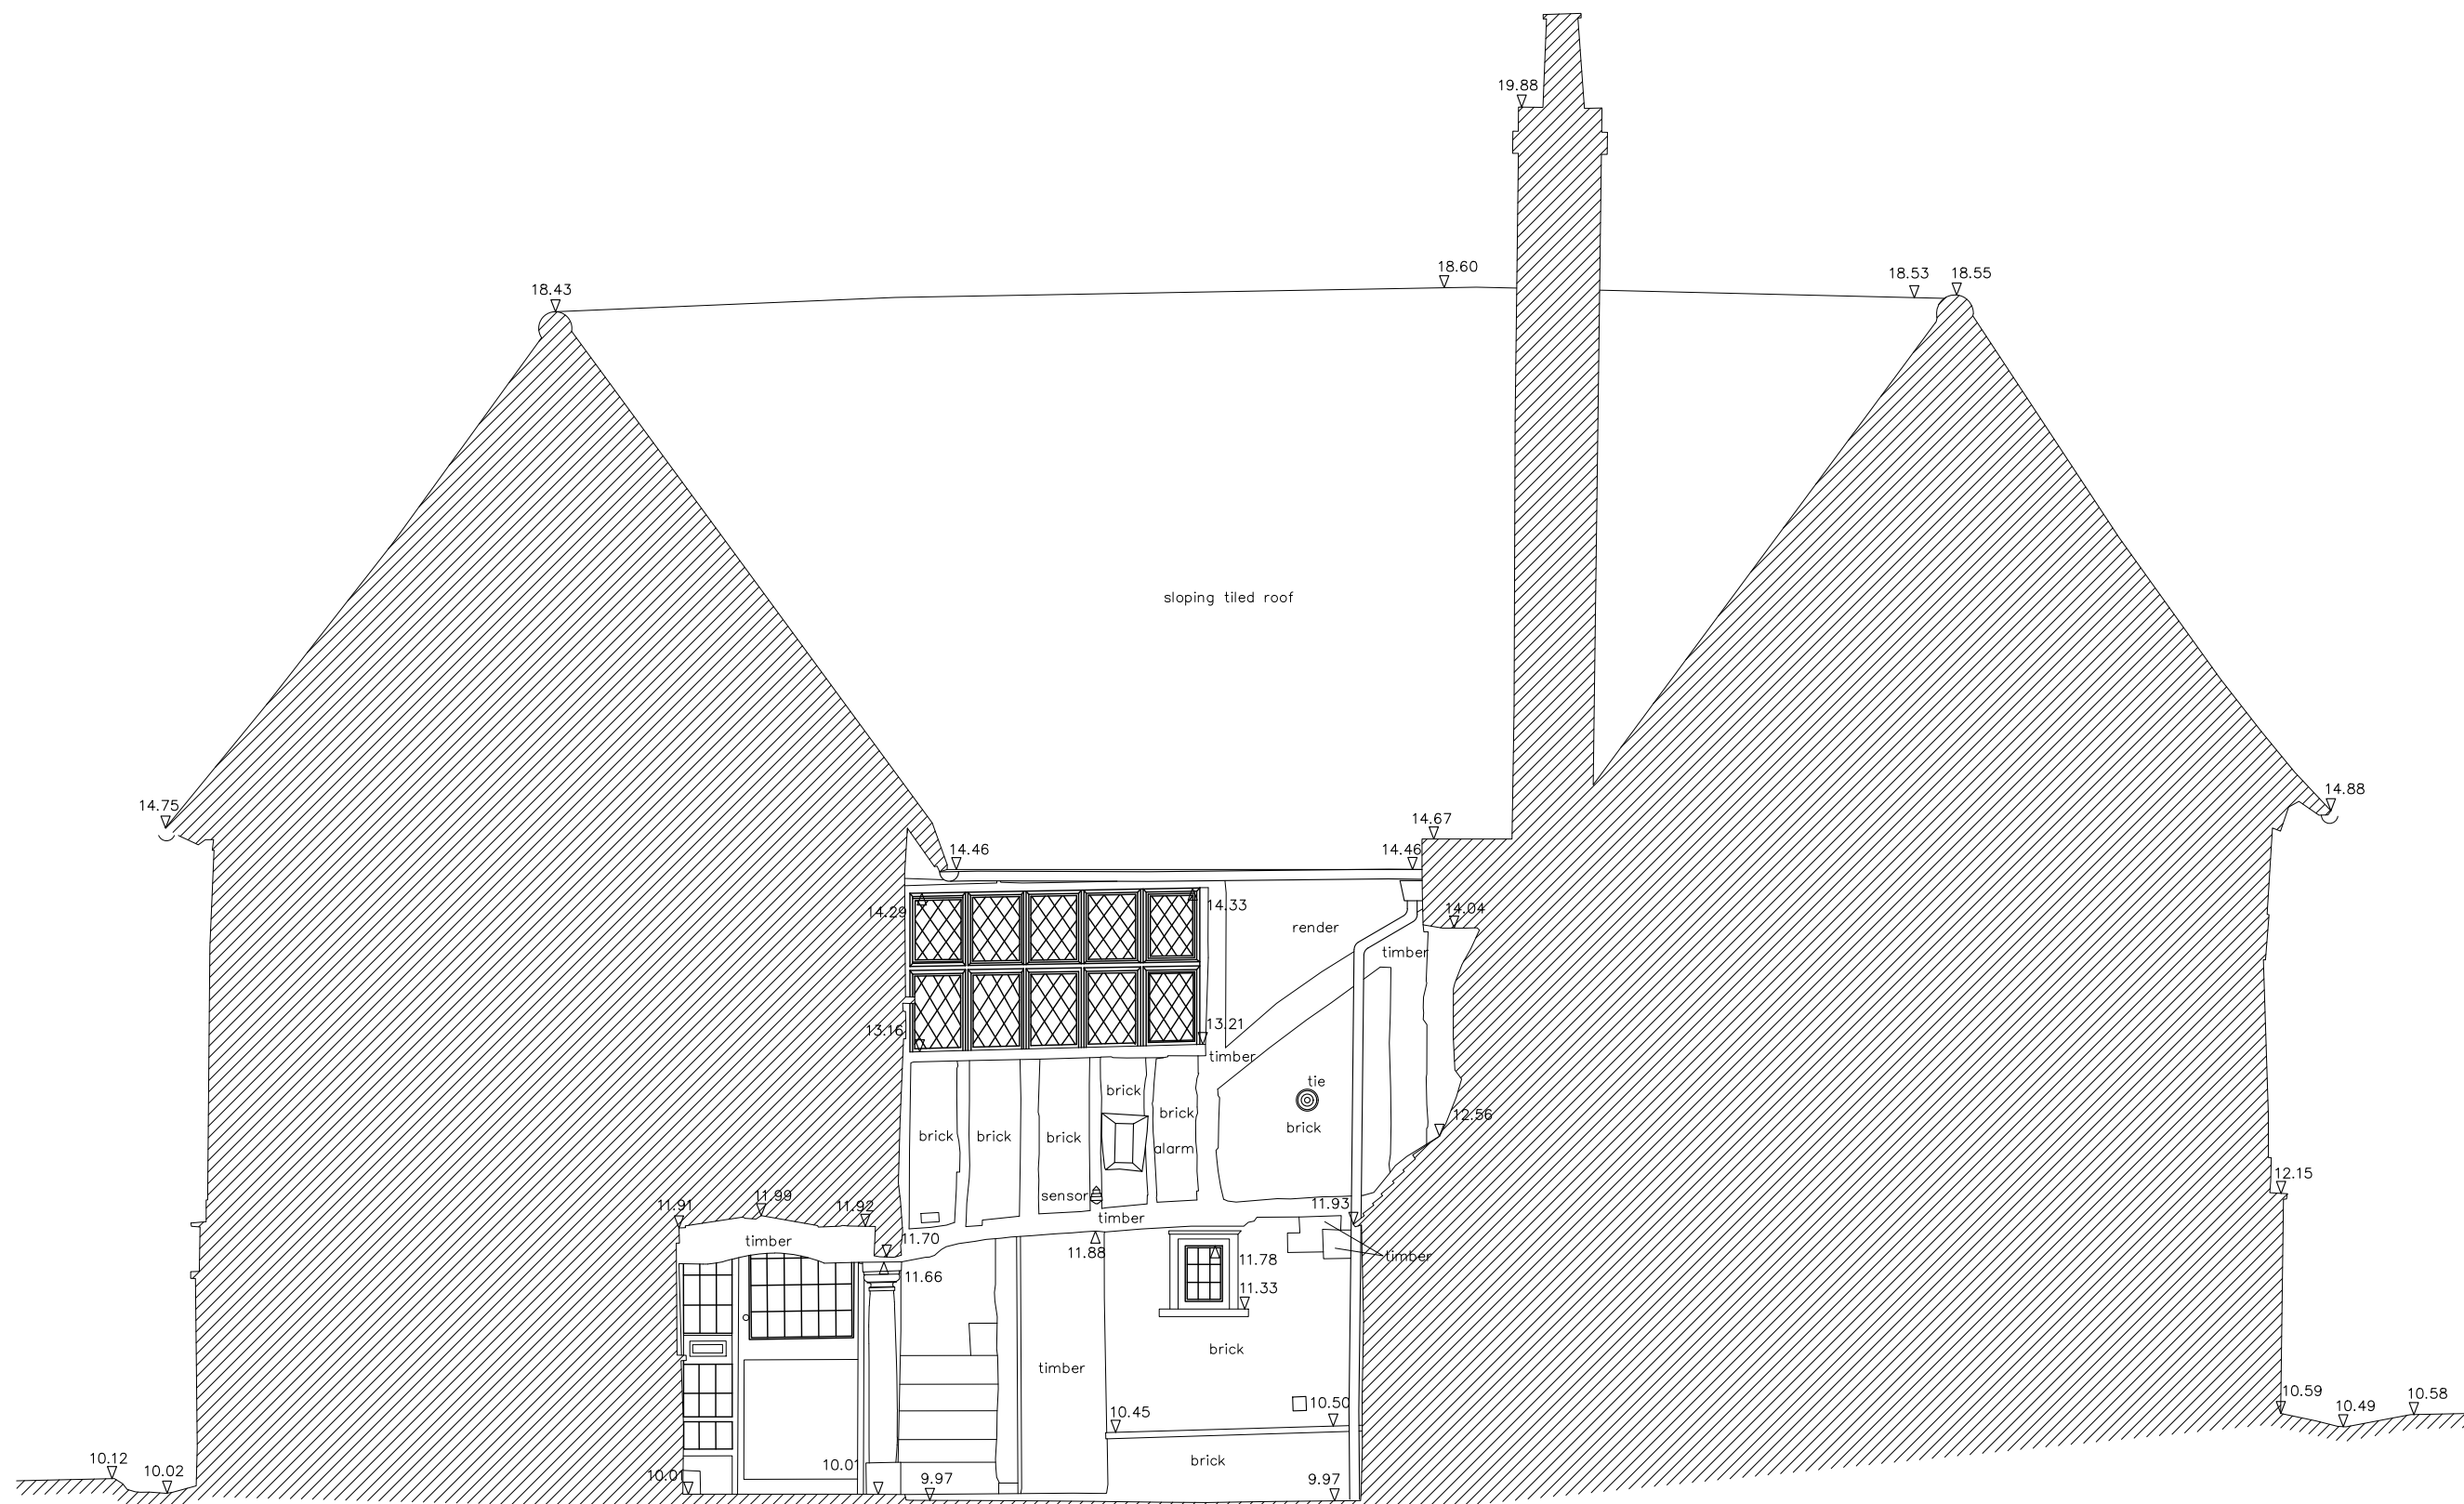


COURTYARD SOUTH FACING ELEVATION

Datum: Reference Line 9.00m

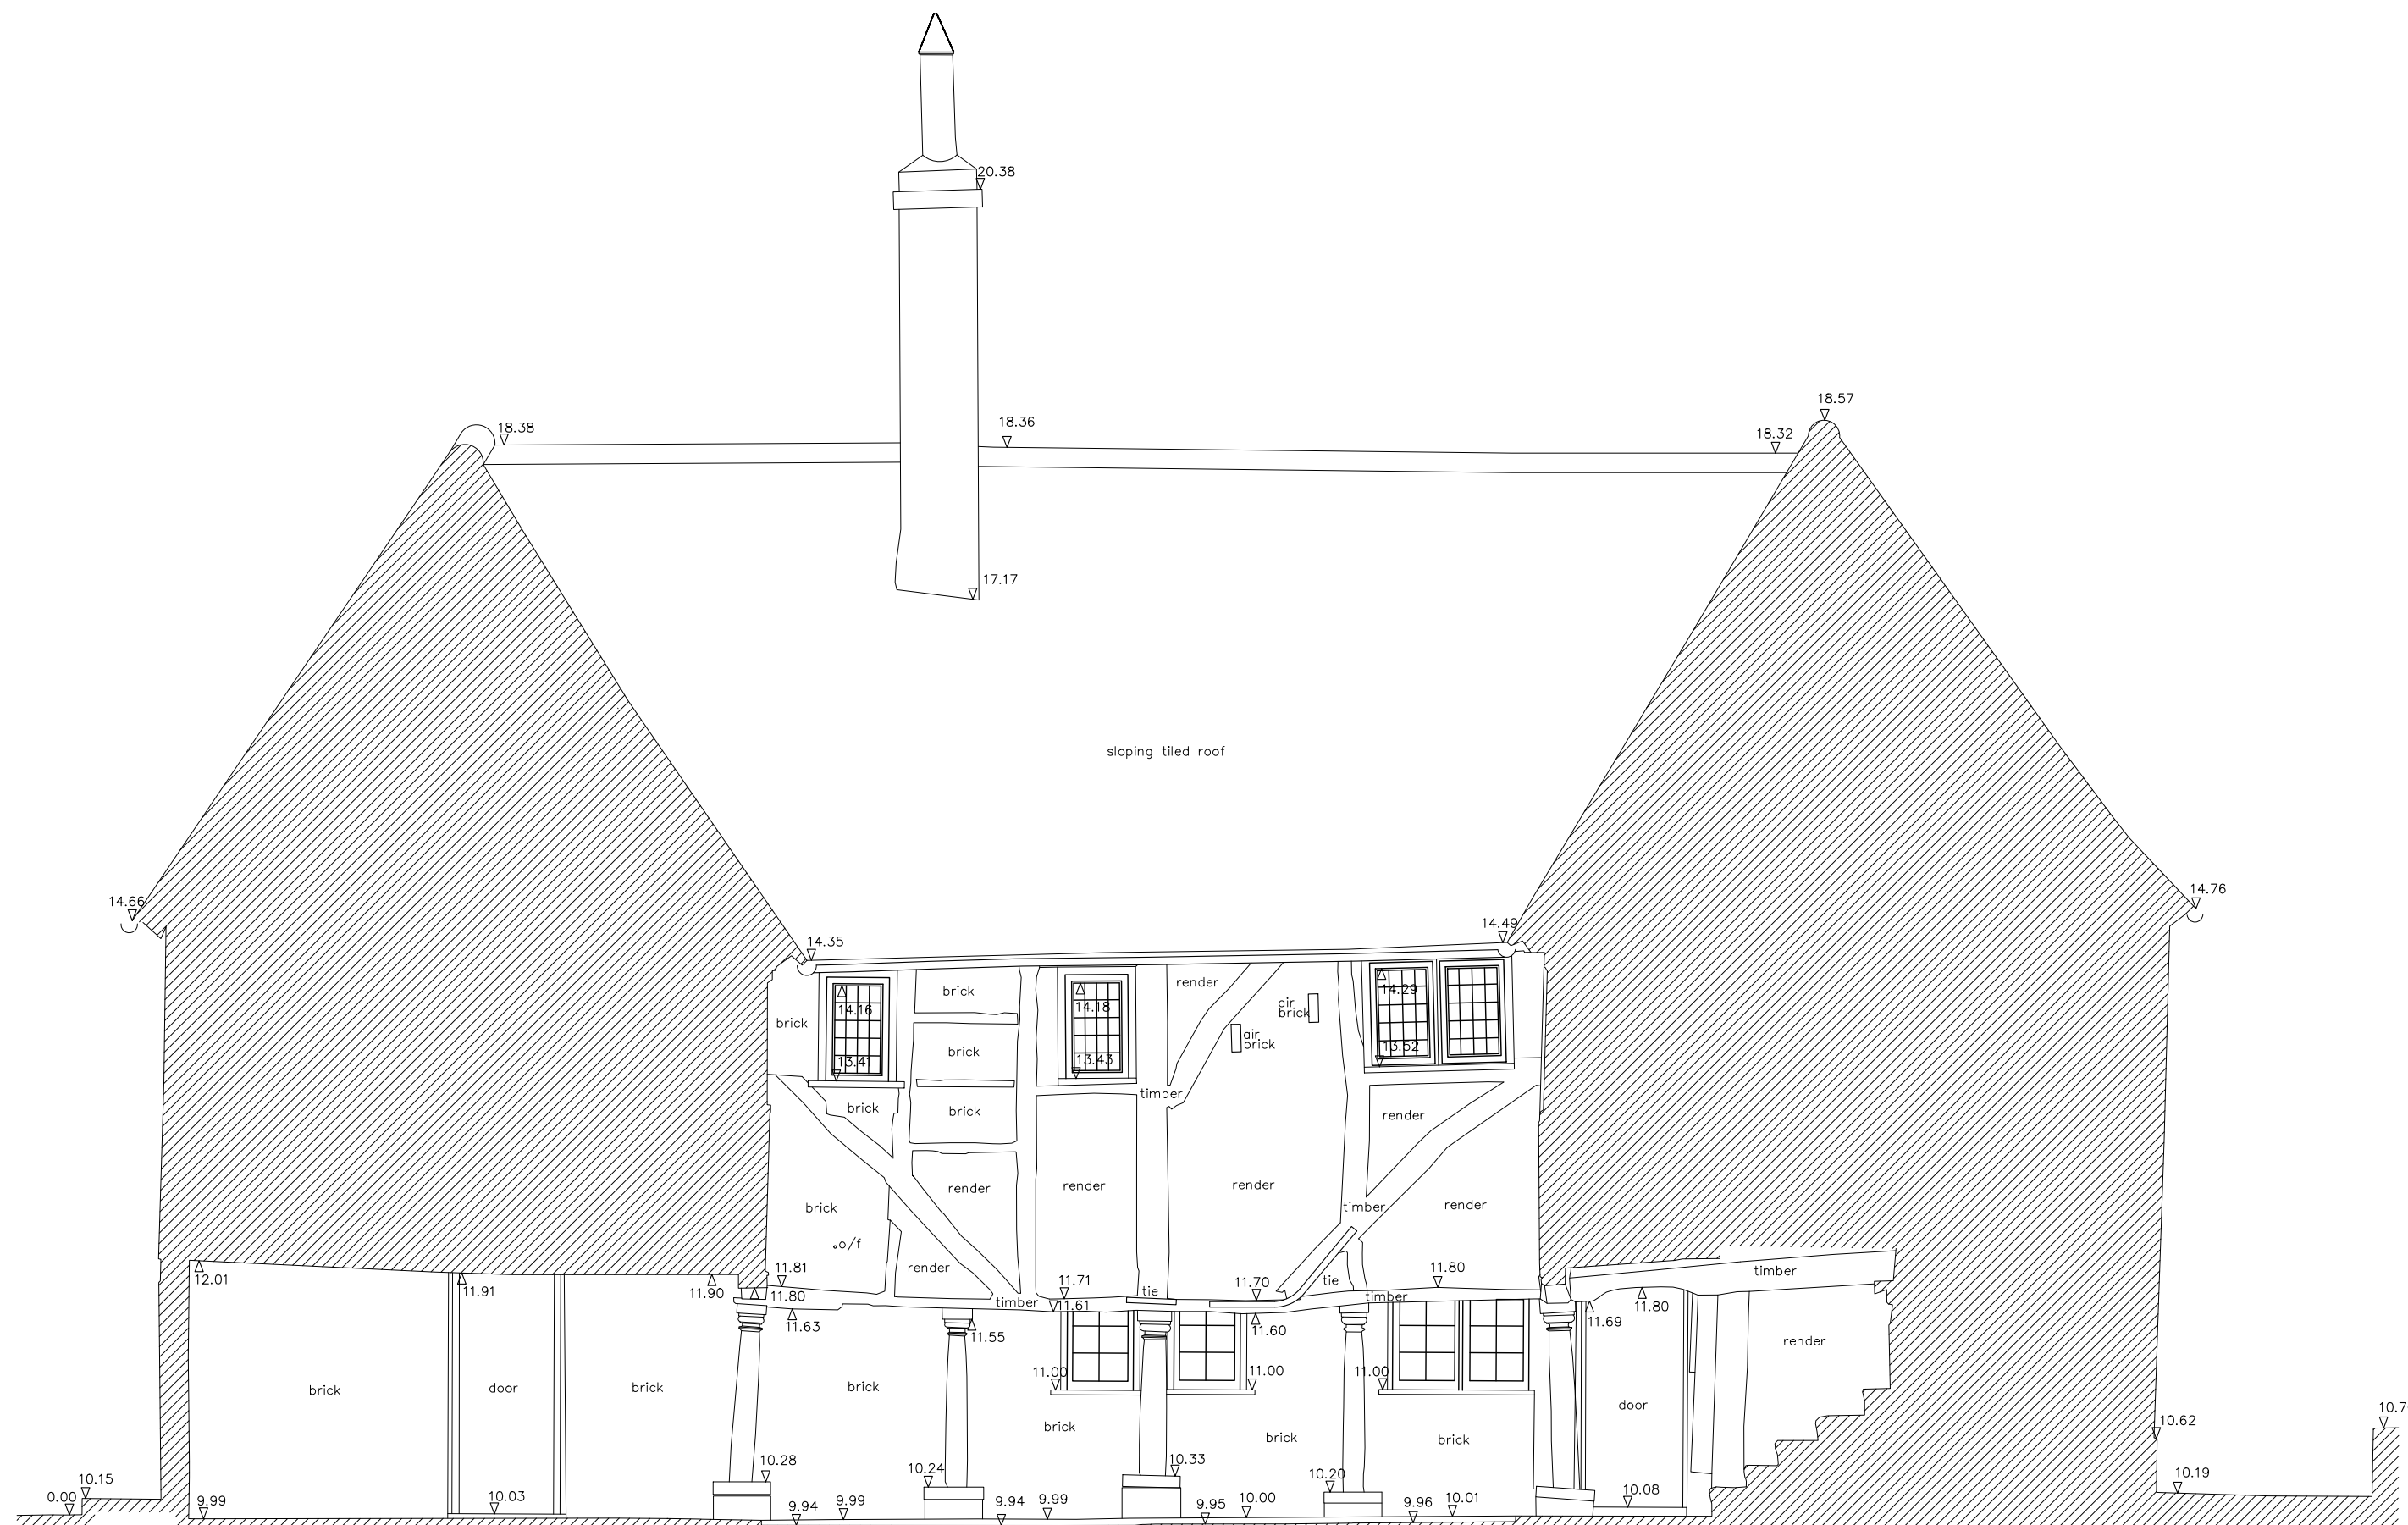


COURTYARD EAST FACING ELEVATION

Datum: Reference Line 9.00m

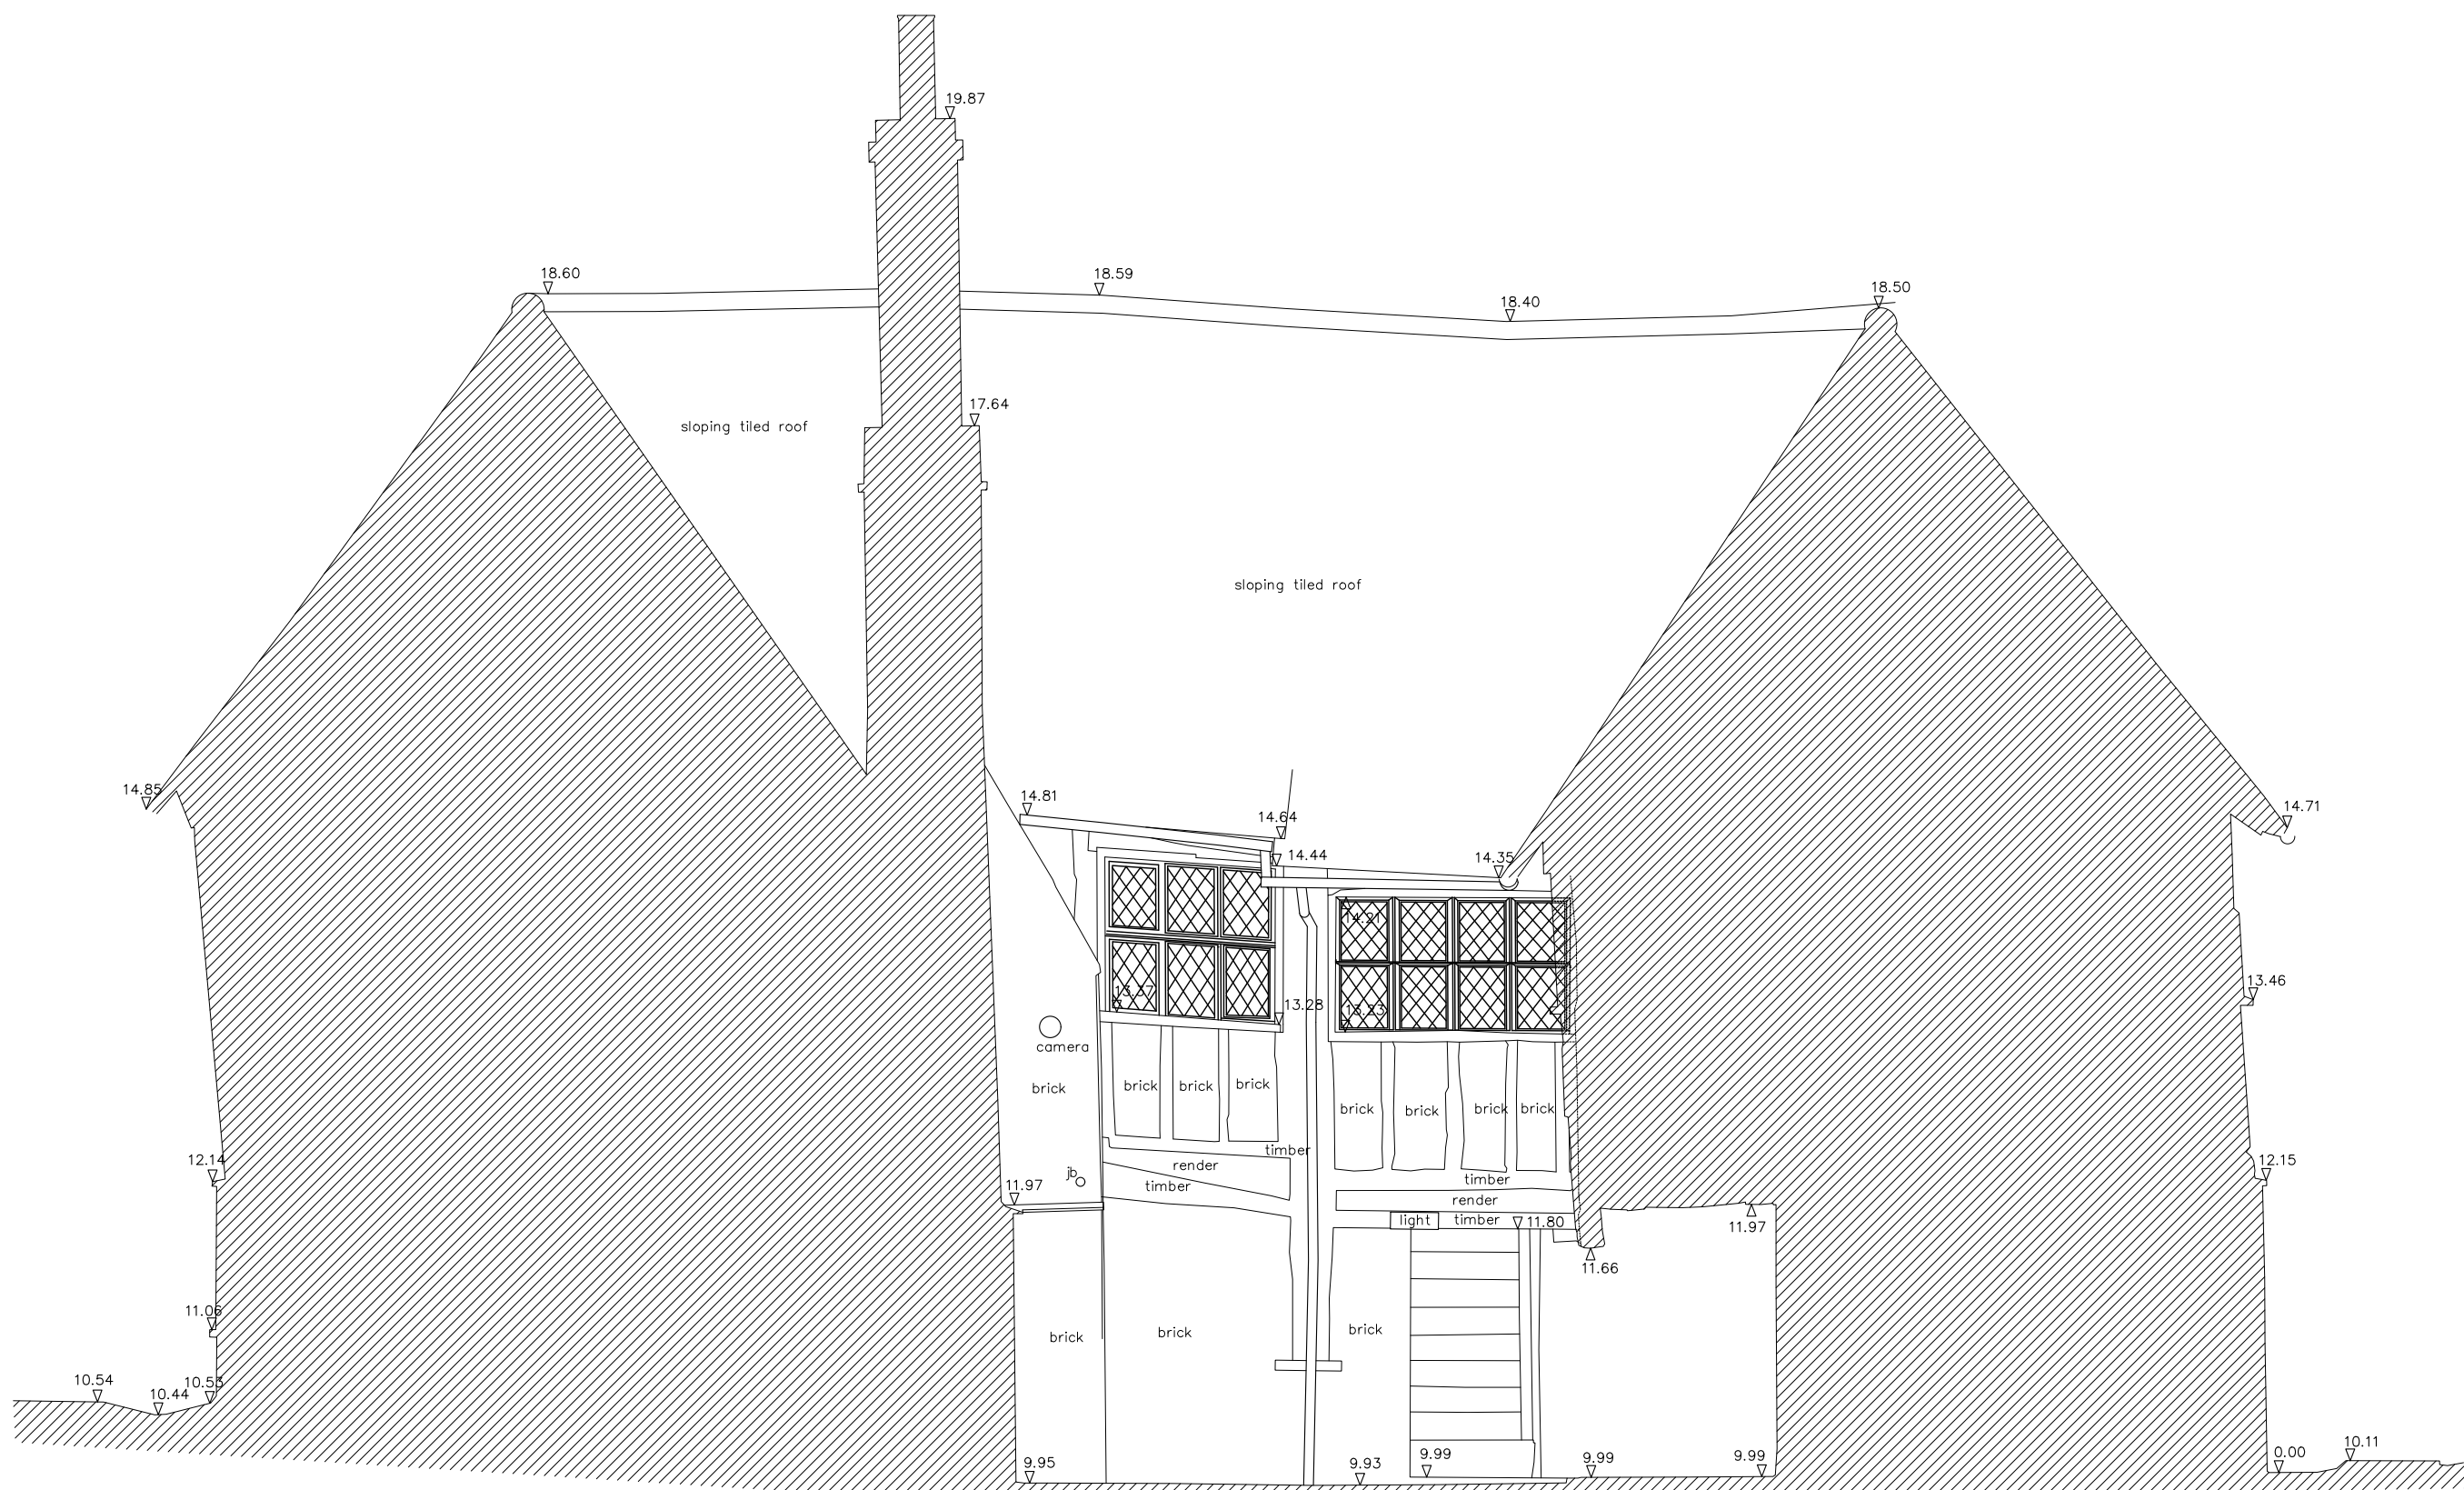

COURTYARD NORTH FACING ELEVATION

Datum: Reference Line 9.00m

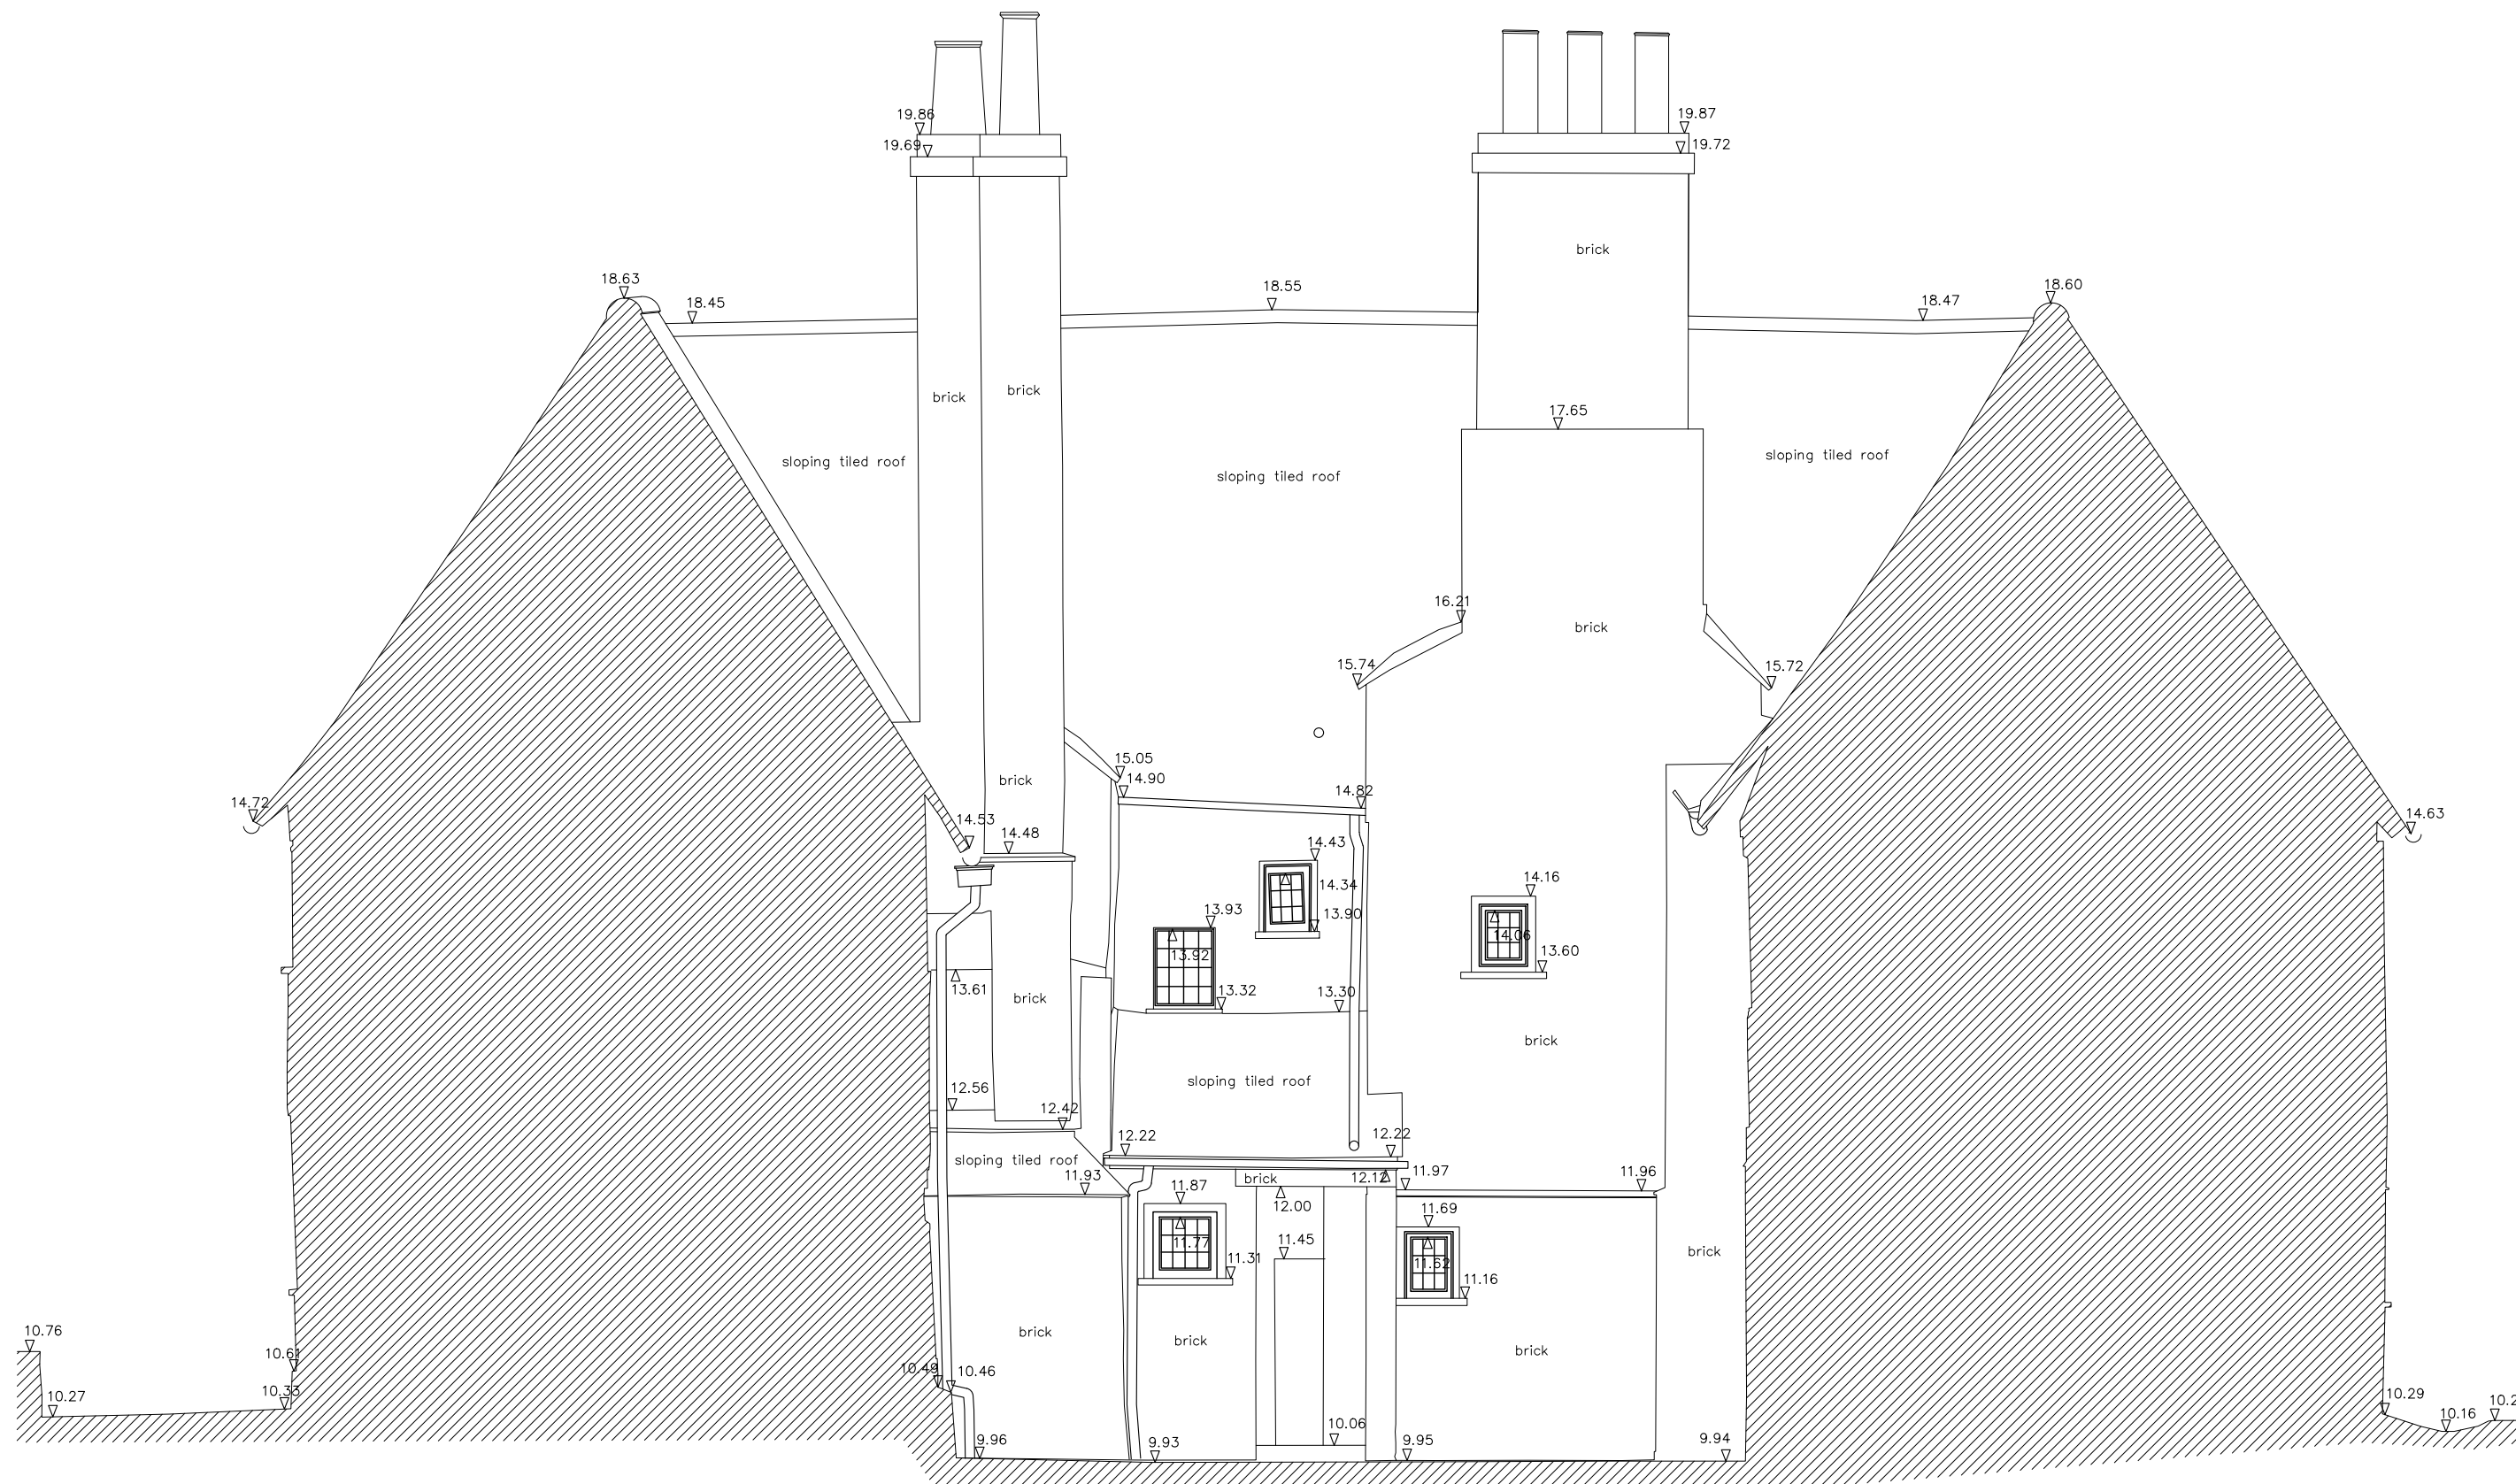

COURTYARD WEST FACING ELEVATION

Datum: Reference Line 9.00m



Revisions:

Notes:

1. This drawing is copyright.
2. These layouts are preliminary until further surveys are undertaken.
3. Scale and boundaries are indicative.
4. Ownership boundary indicative based on OS data.
5. Red dotted line is shown as site boundary.
6. Elevation key plan not to scale.
7. Dimensions shown are indicative only and subject to survey

Second Floor, 99 Bancroft
Hitchin, SG5 1NQ
01462 236866
michael@michaelcollinsarchitects.com
www.michaelcollinsarchitects.com

Michael Collins Architect Ltd

The Biggin

Job No.
299 Courtyard Elevations
Existing

Stage: Stage 3
Status: For Information

031

REVISION:
R01 Scale
1:50 @A1