




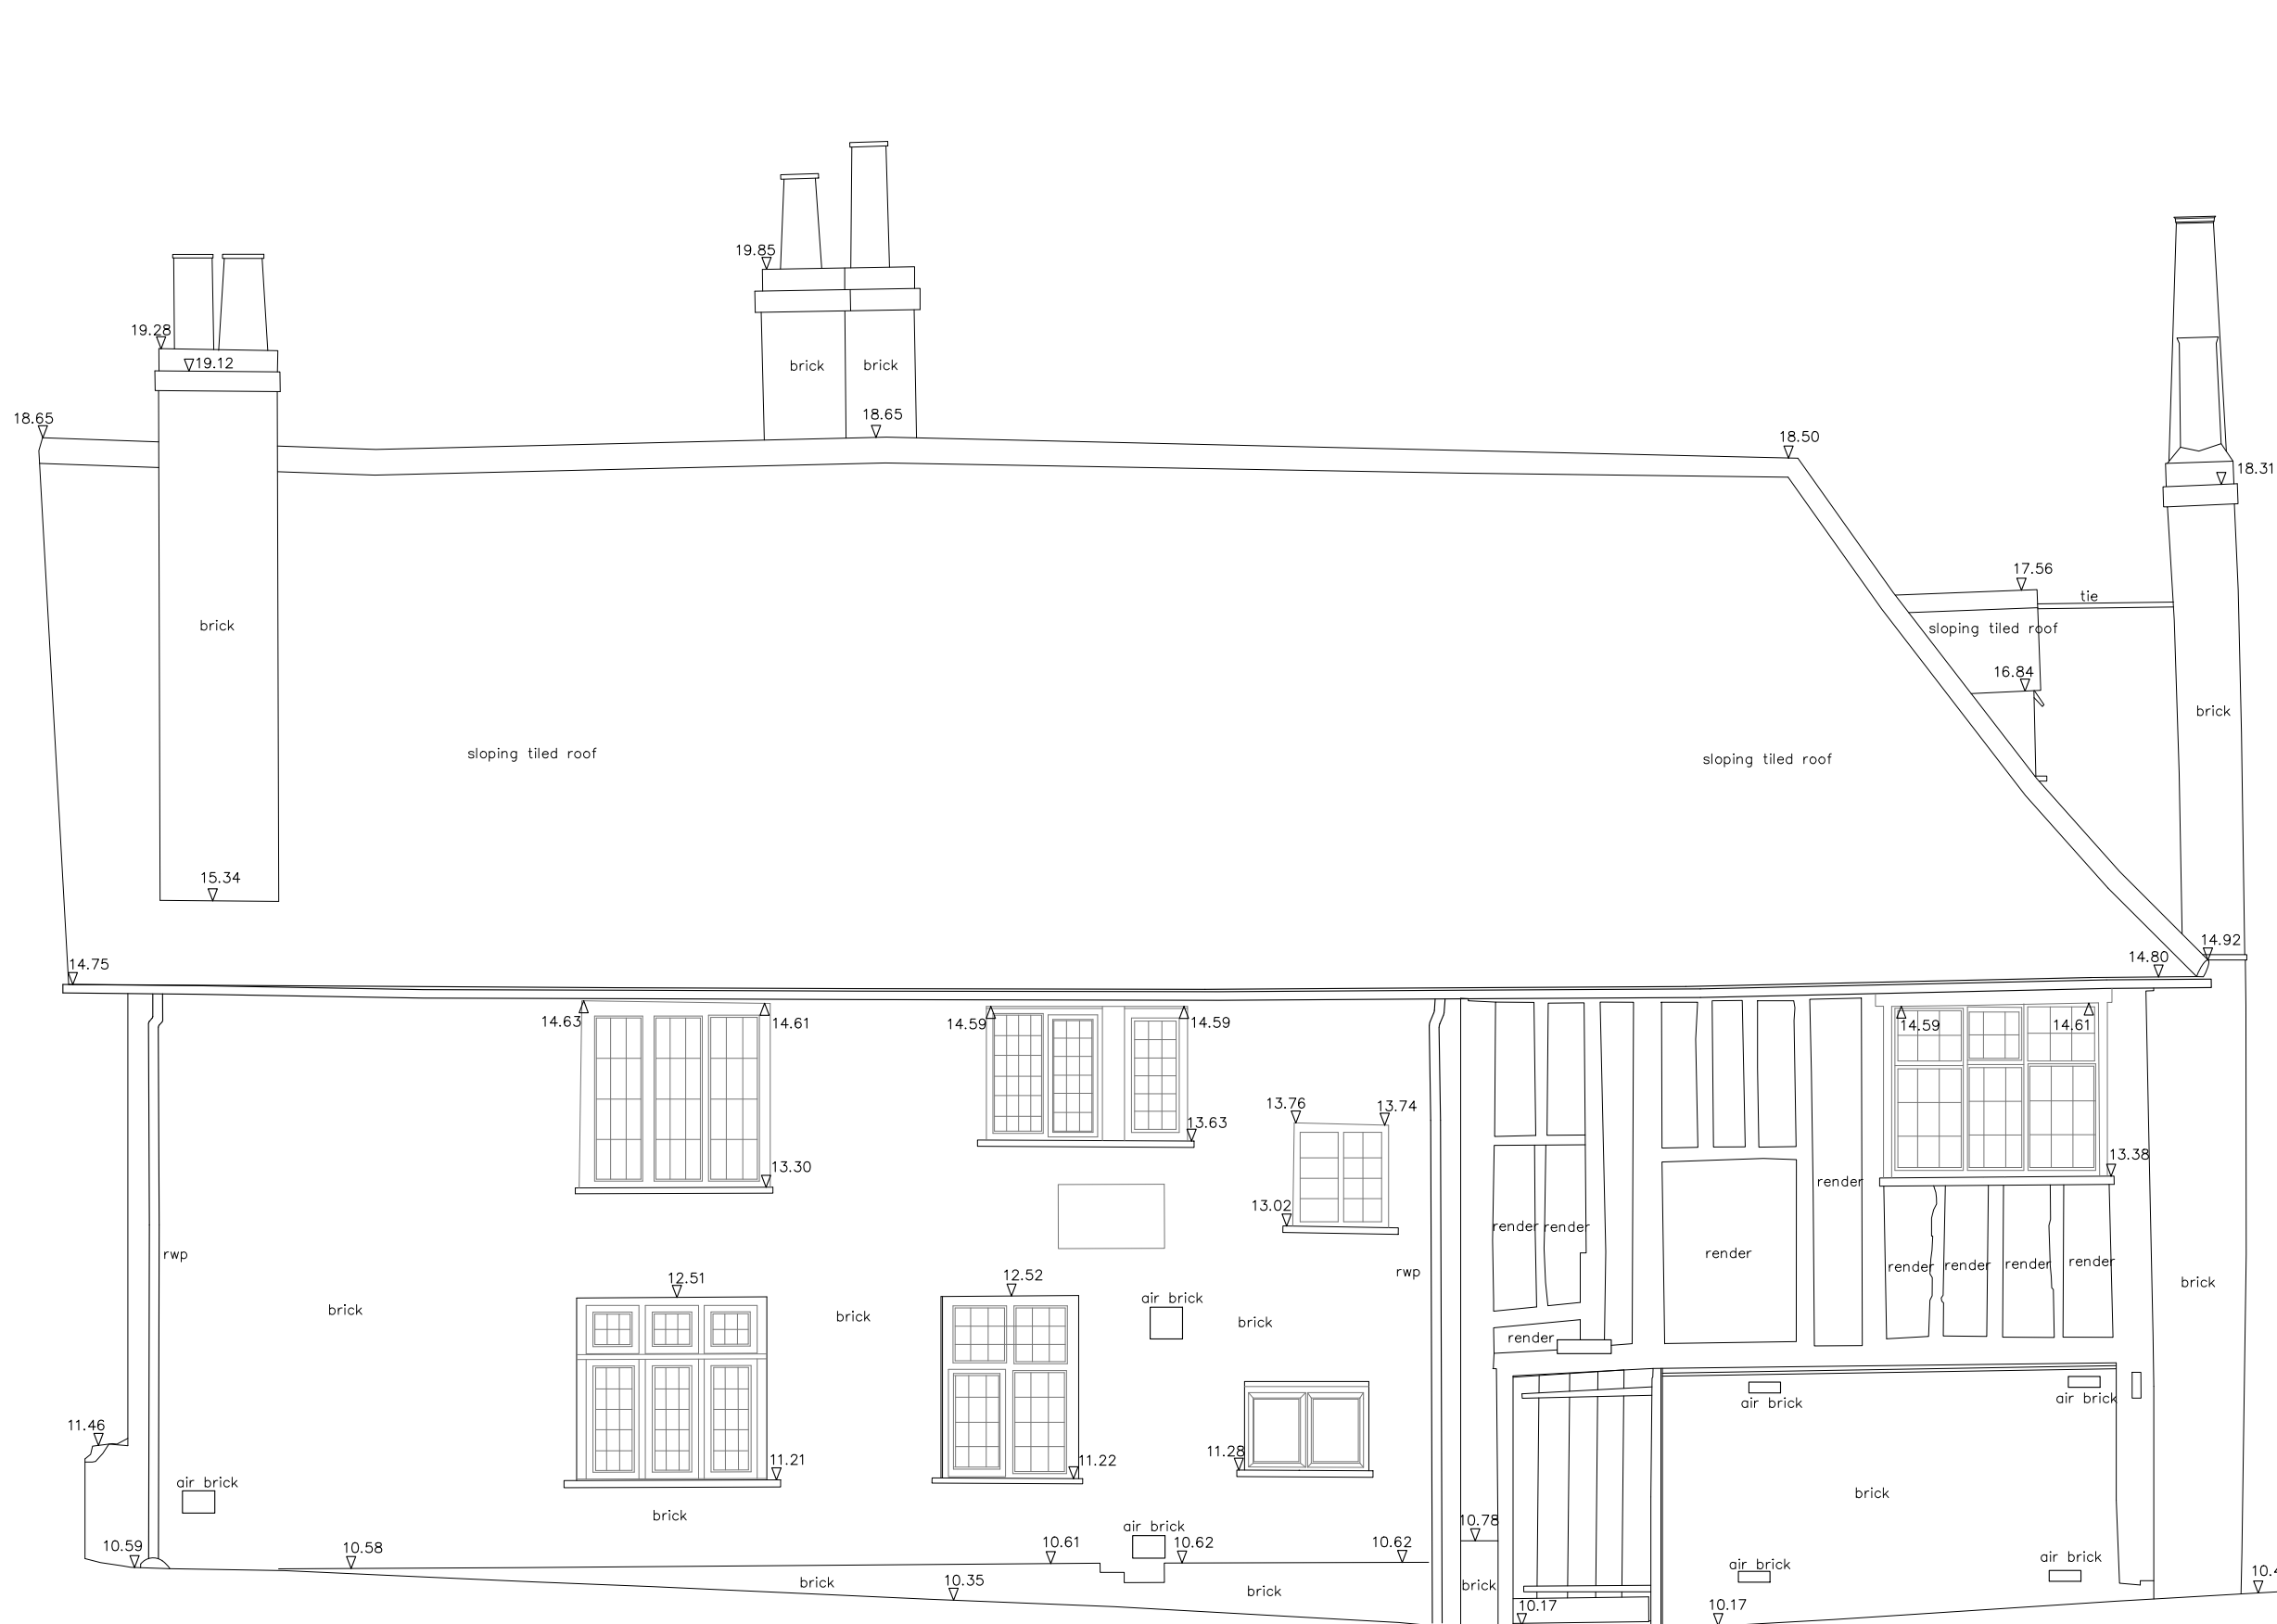


FRONT ELEVATION (NORTH FACING)

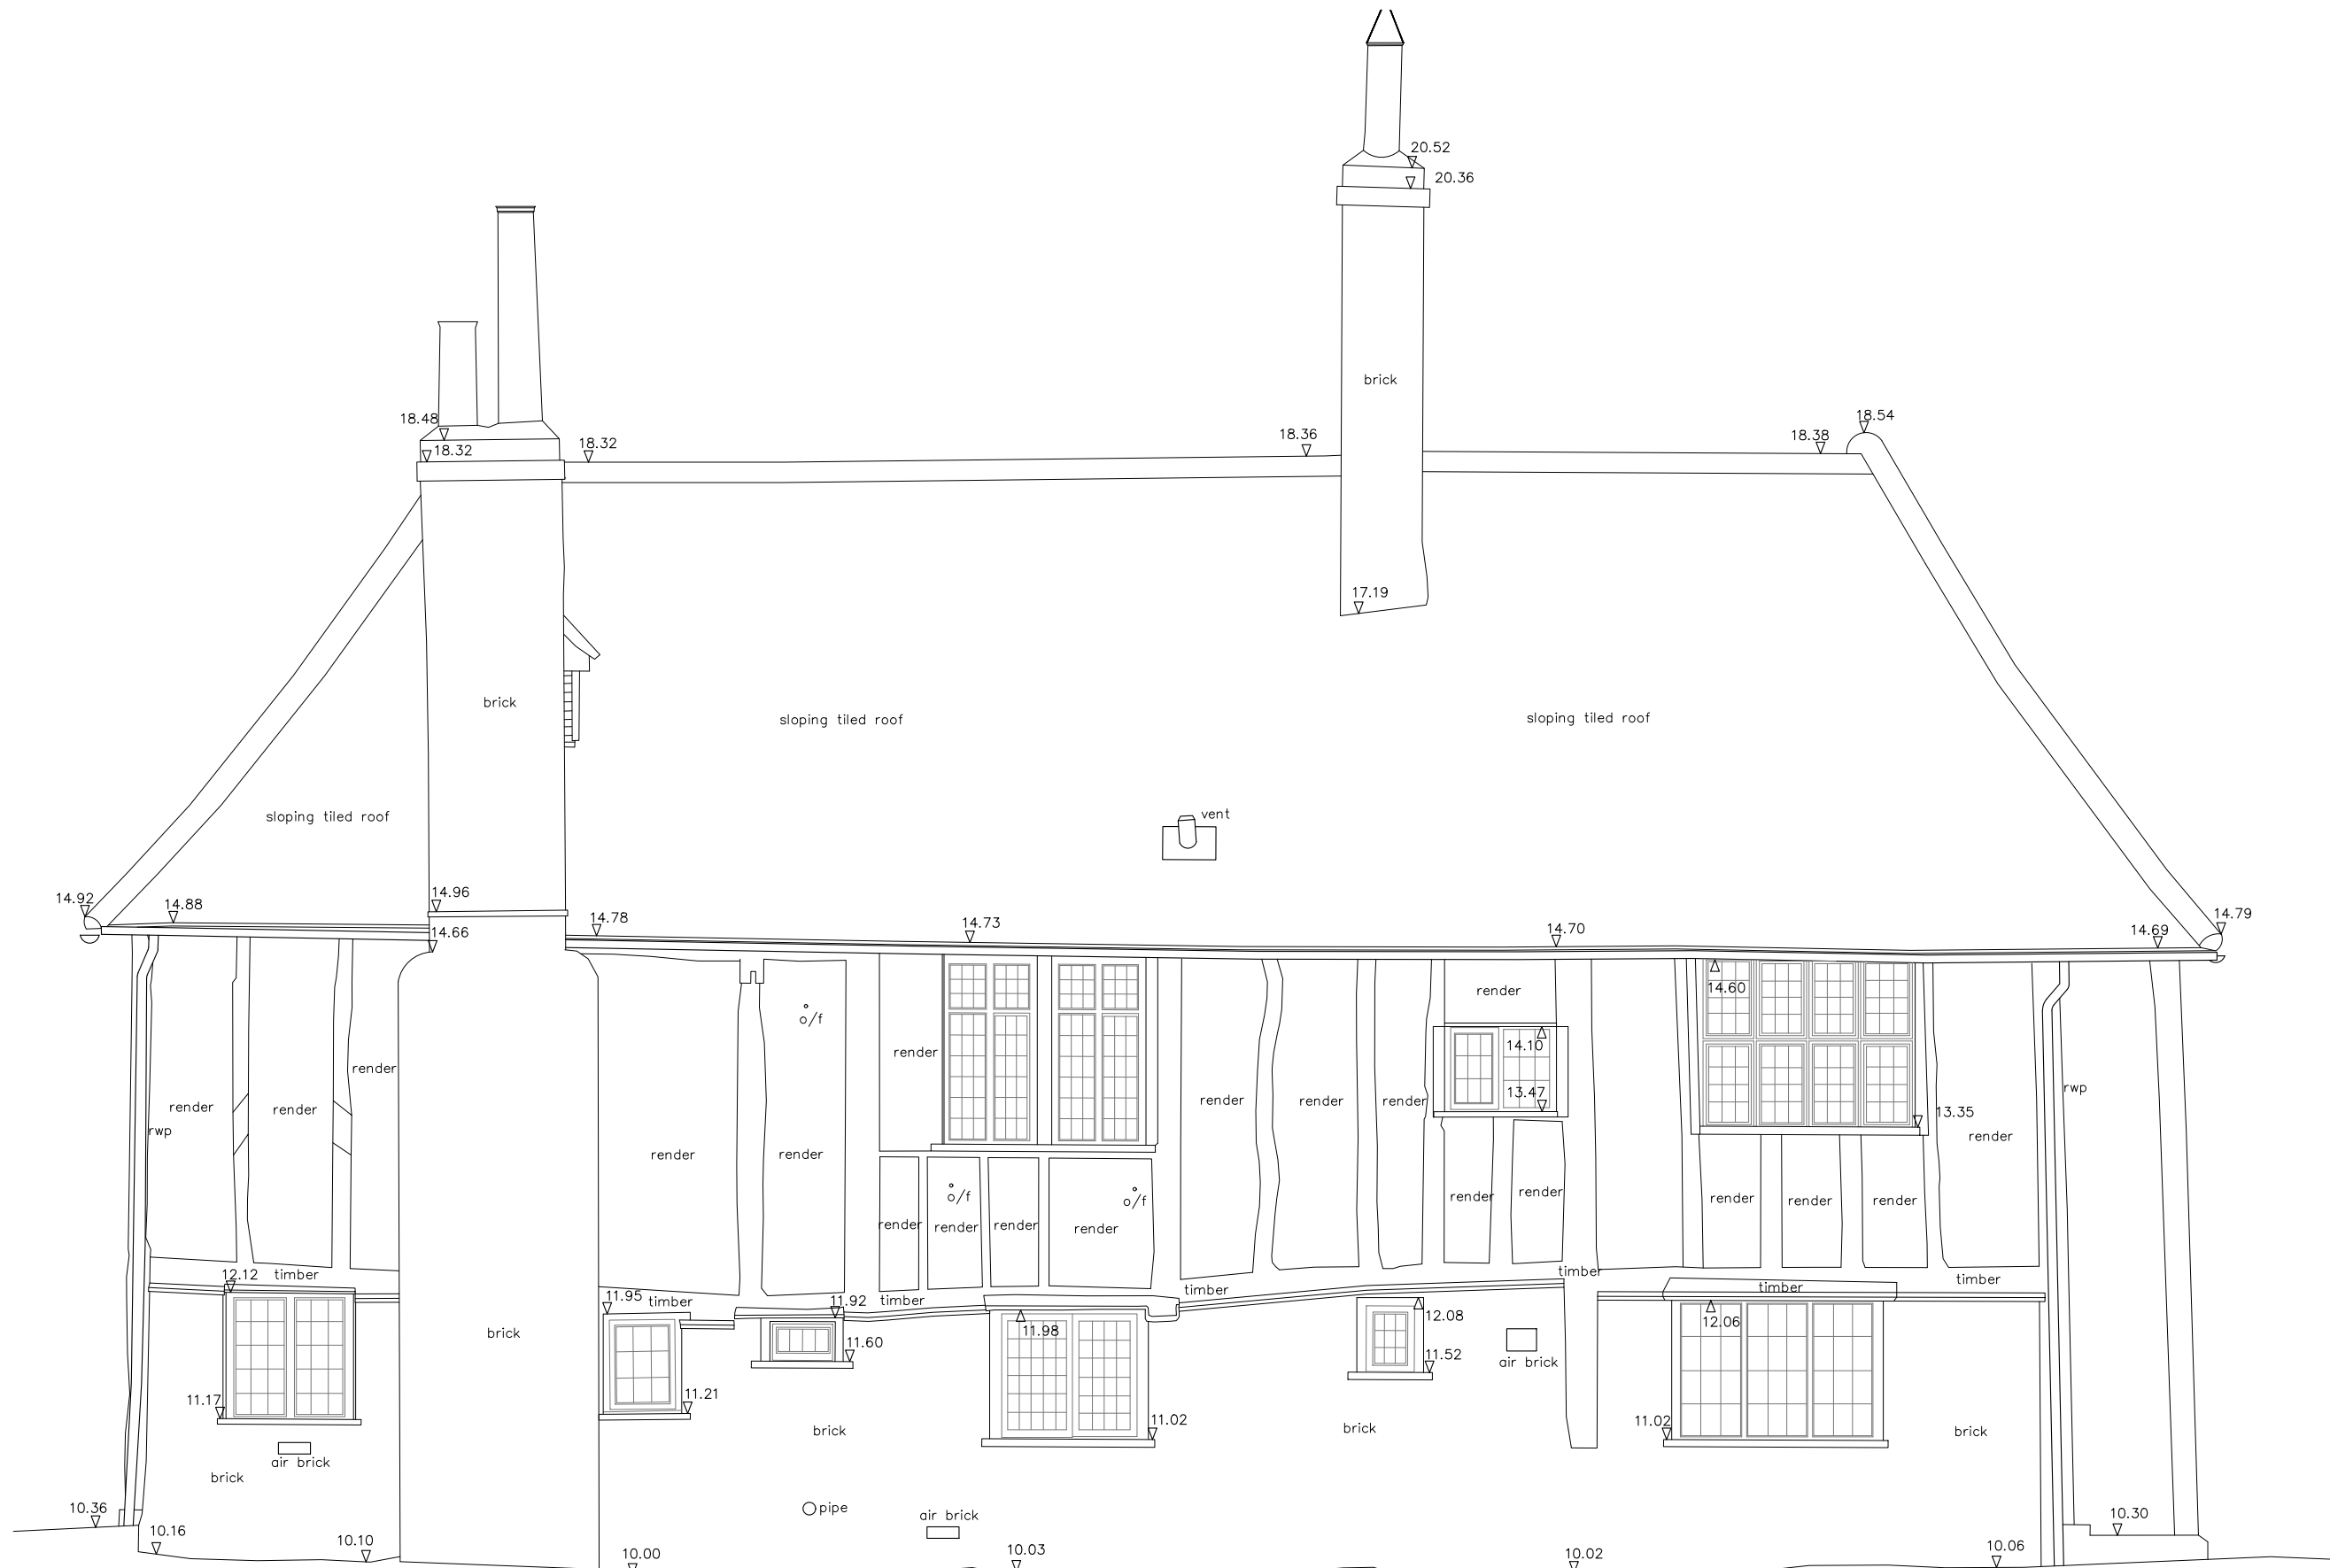

SIDE ELEVATION (WEST FACING)

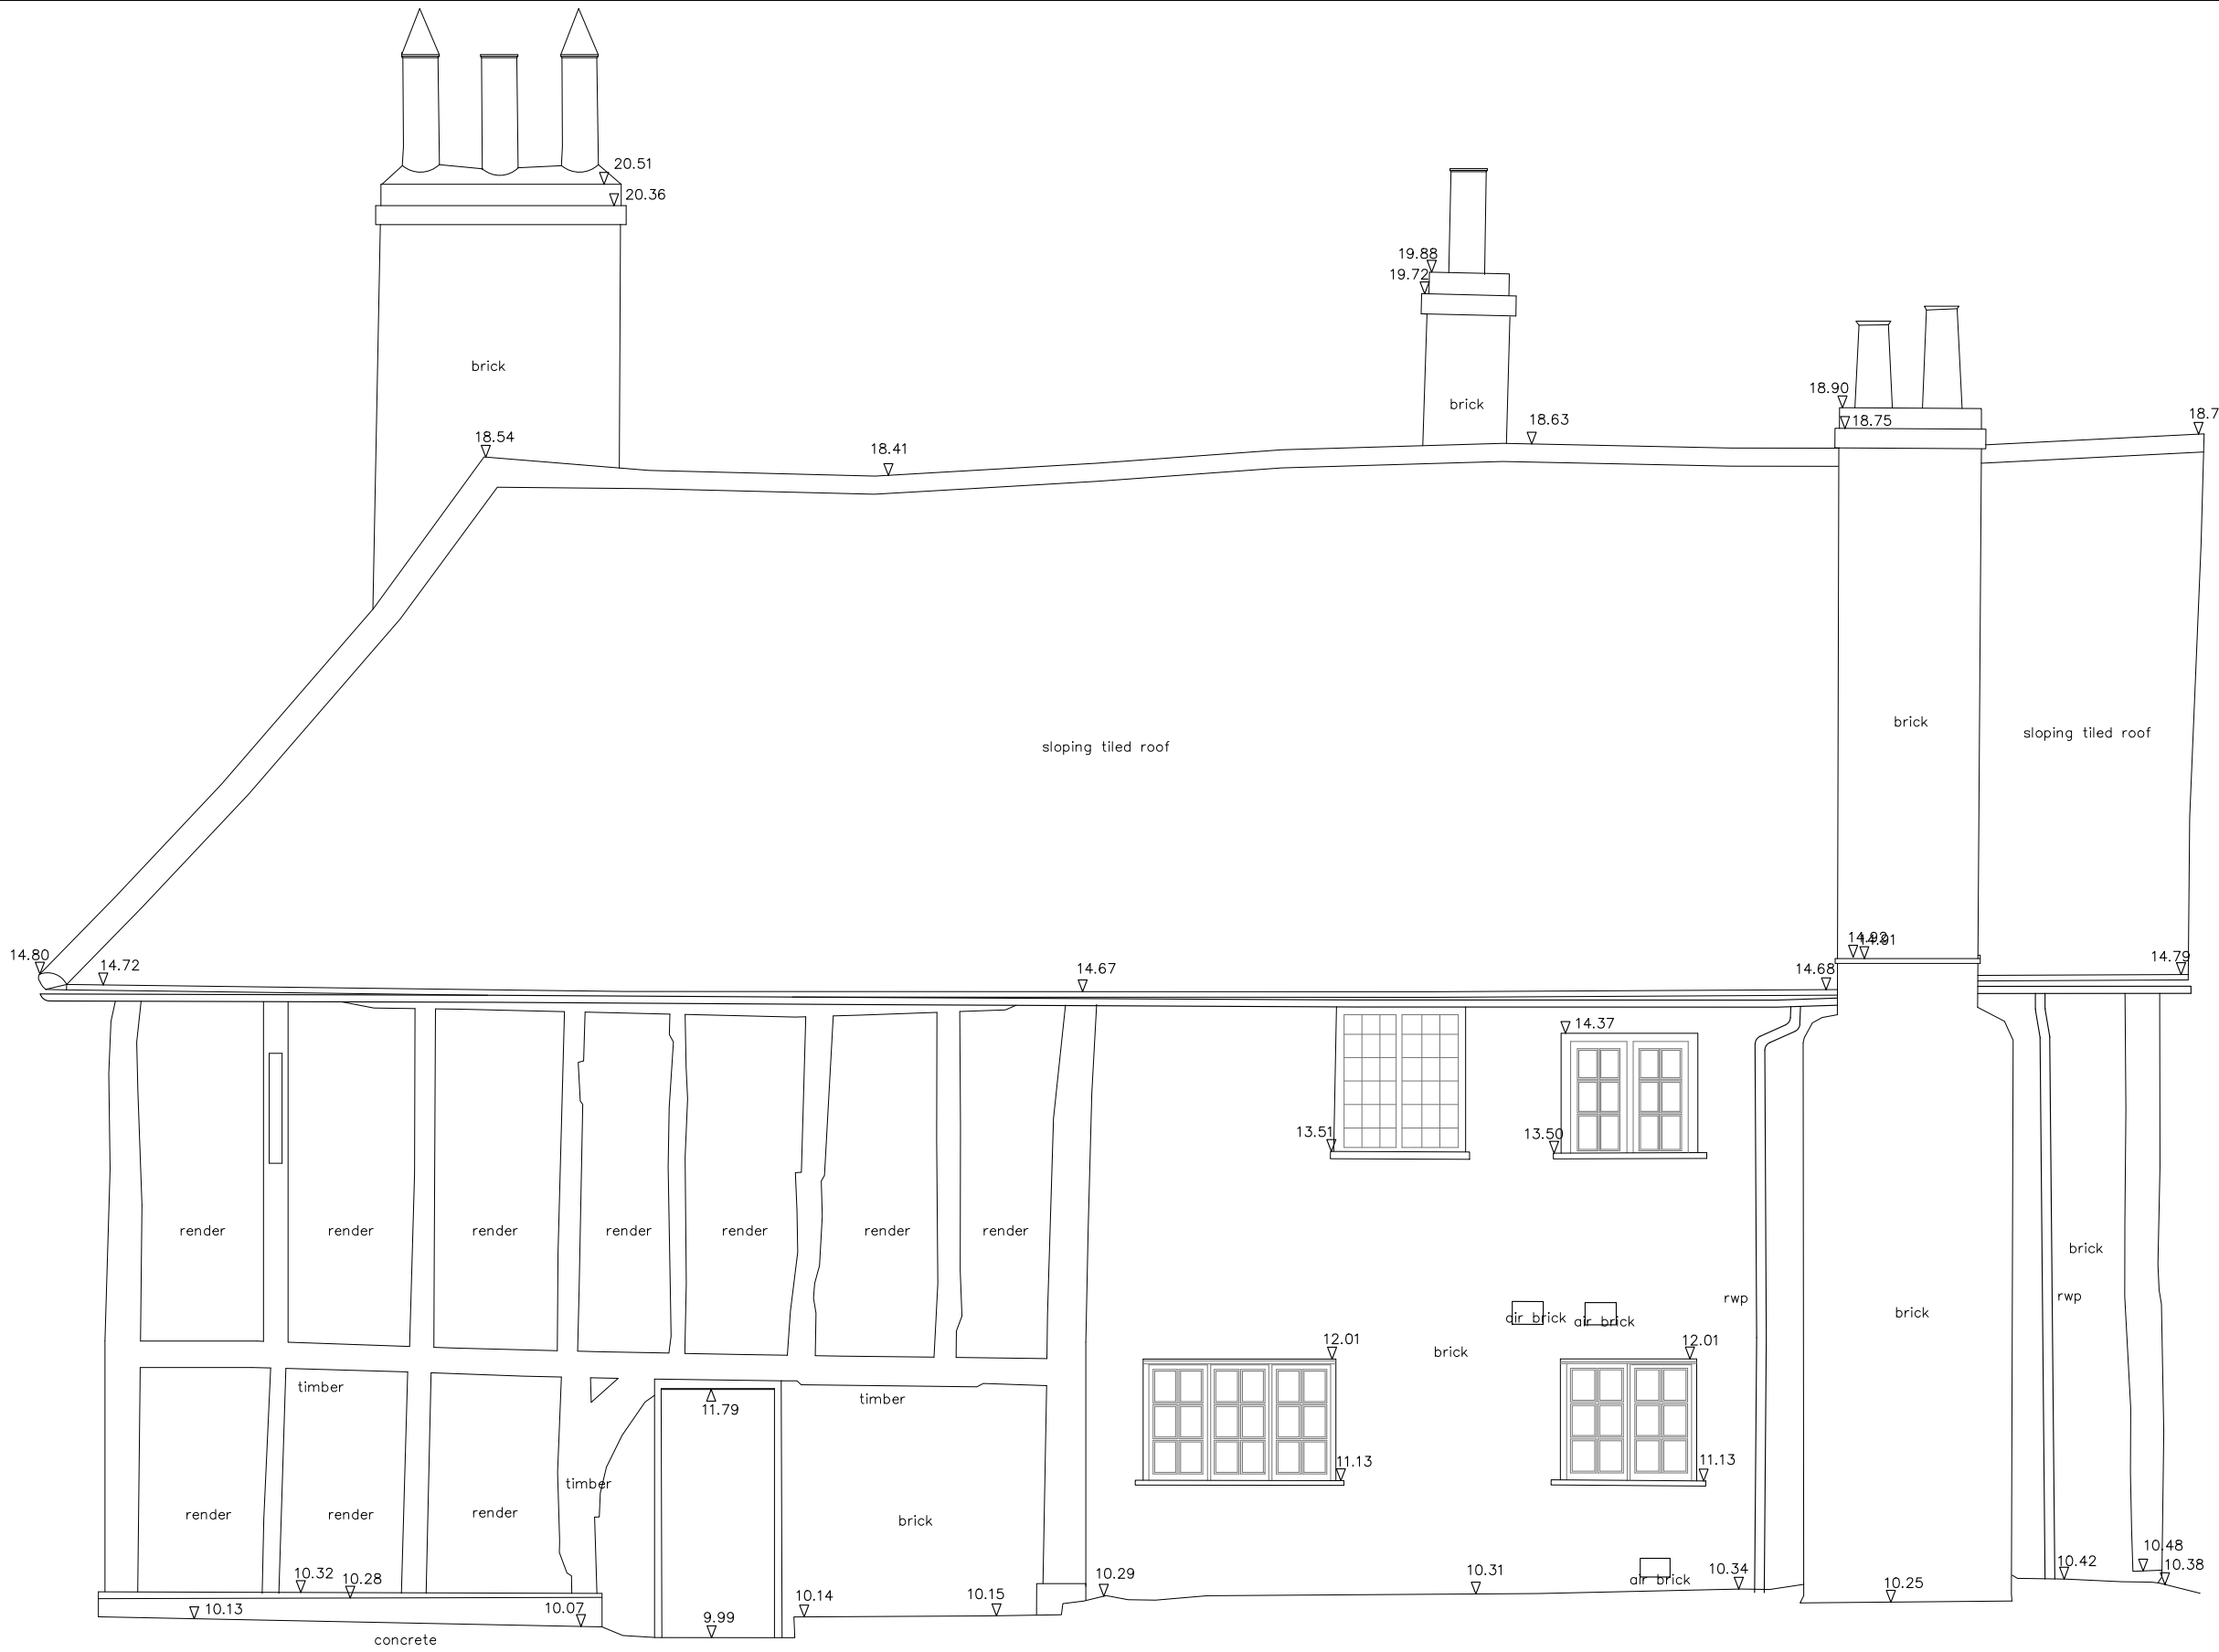

REAR ELEVATION (SOUTH FACING)

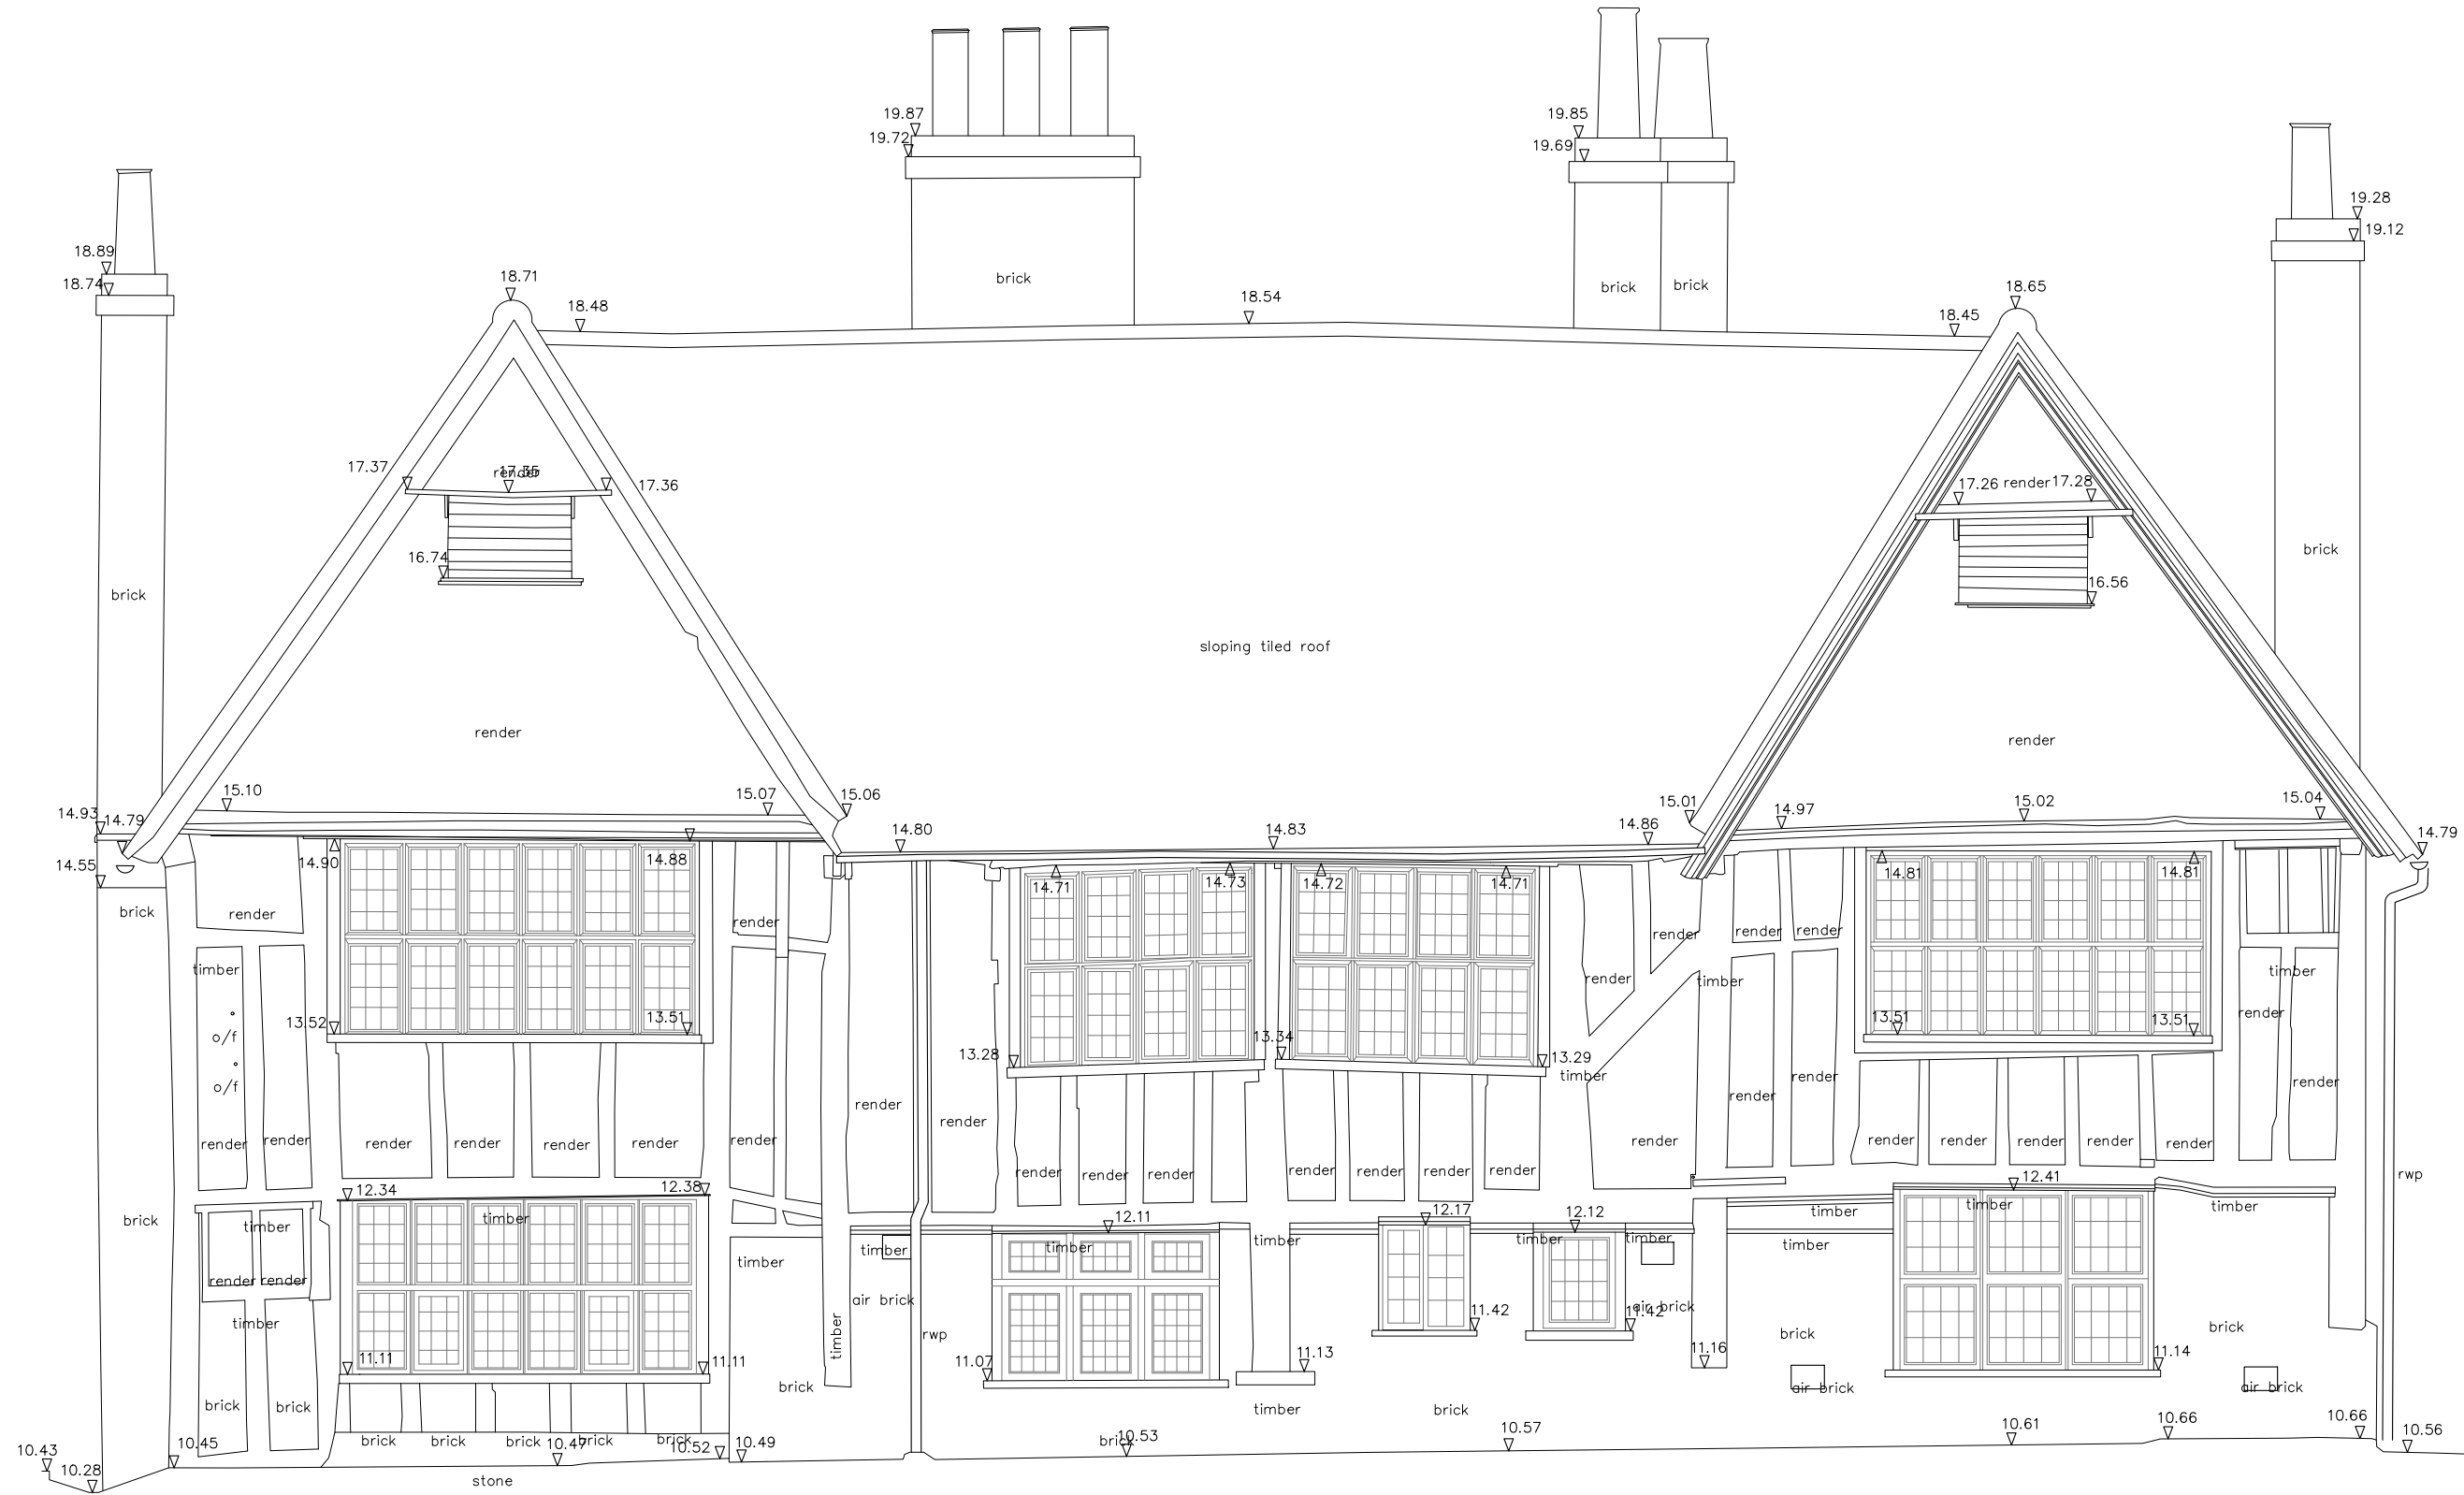

SIDE ELEVATION (EAST FACING)



Second Floor, 99 Bancroft
Hitchin, SG5 1NQ
01462 236866
michael@michaelcollinsarchitects.com
www.michaelcollinsarchitects.com

Revisions:

- Notes:
1. This drawing is copyright.
 2. These layouts are preliminary until further surveys are undertaken.
 3. Scale and boundaries are indicative.
 4. Ownership boundary indicative based on OS data.
 5. Red dotted line is shown as site boundary.
 6. Elevation key plan not to scale.
 7. Dimensions shown are indicative only and subject to survey

Michael Collins Architect Ltd

The Biggin
Job No.
299 External Elevations
as Existing
Stage: Stage 3
Status: For Information

030
REVISION:
R01
Scale
1:50 @A1