


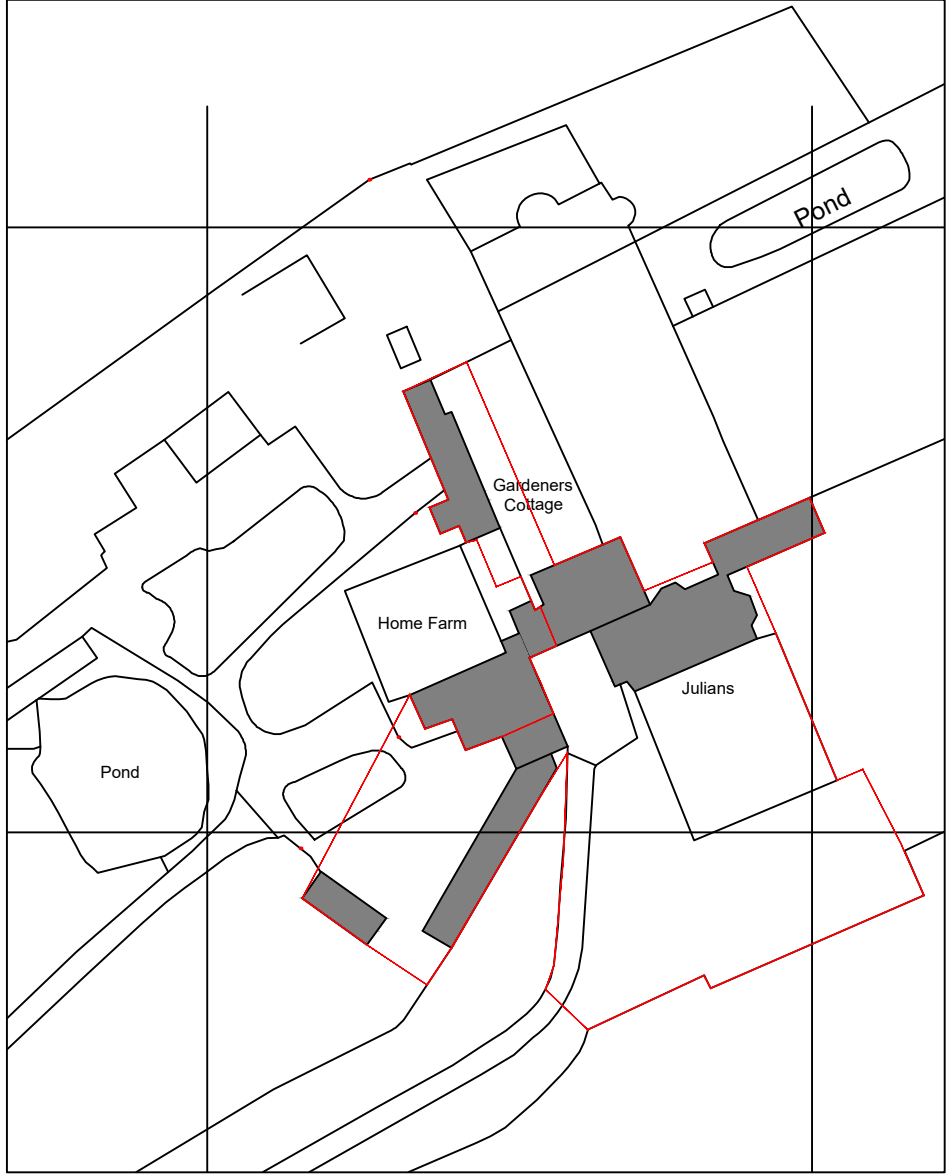


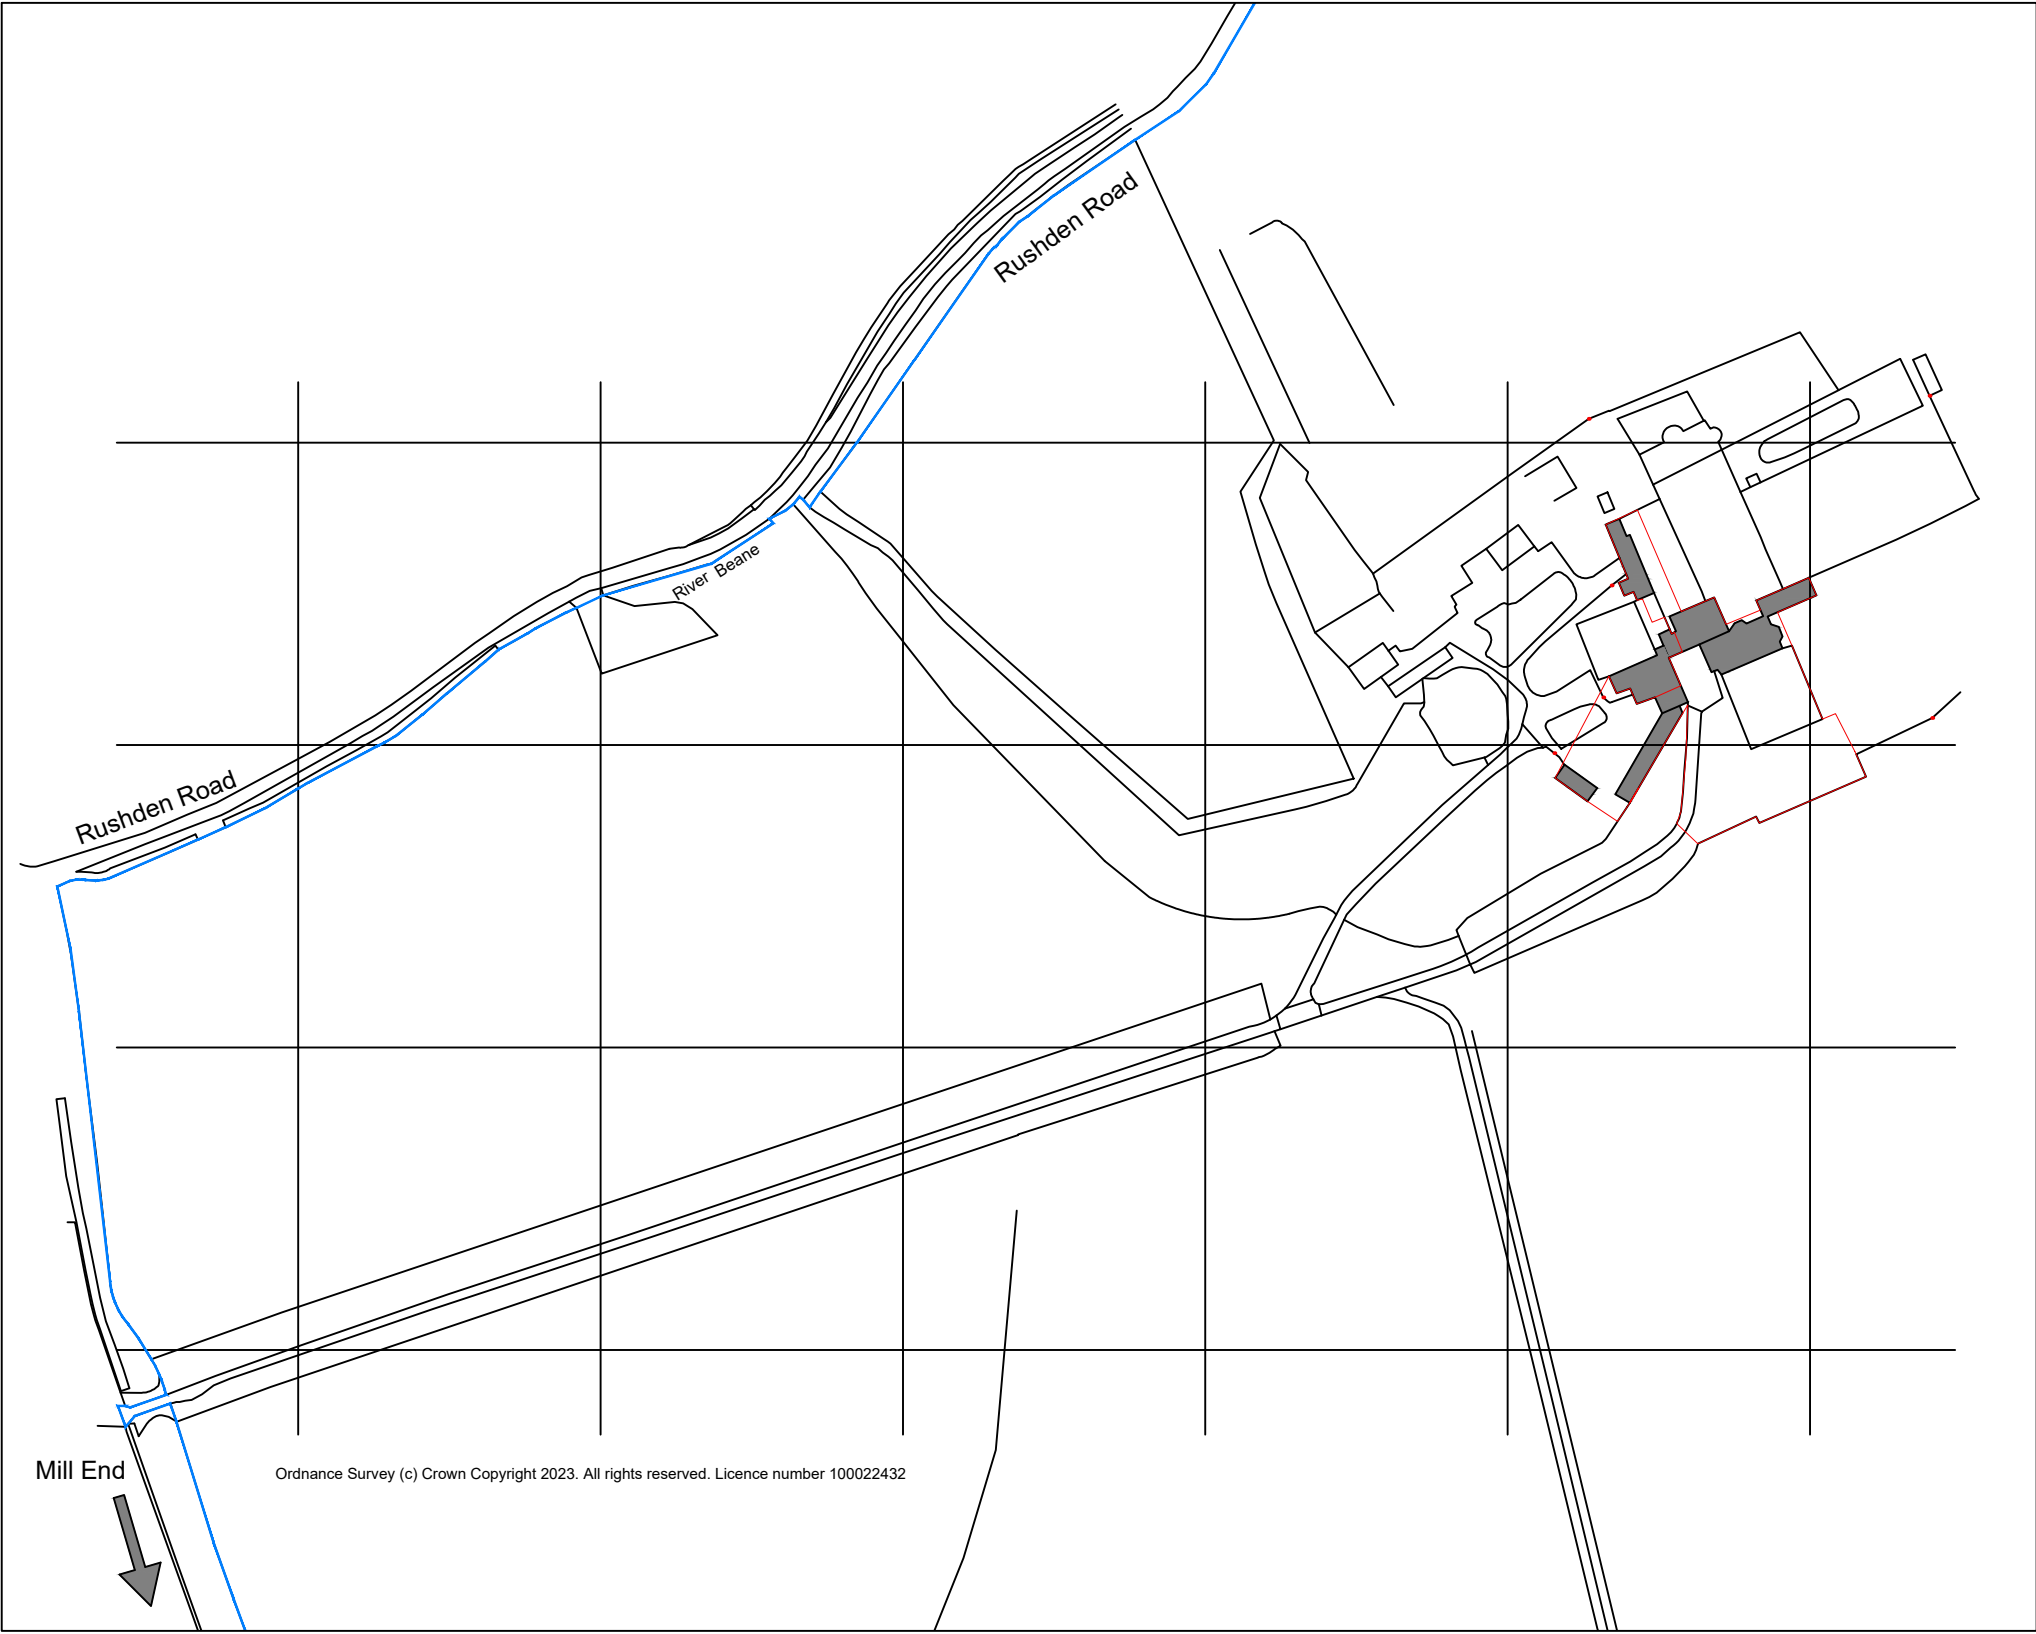

Site Location Plan 1:1250

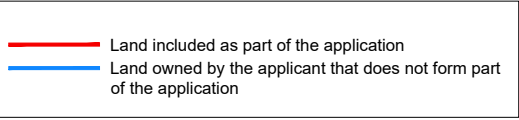

Site Location Plan 1:2500

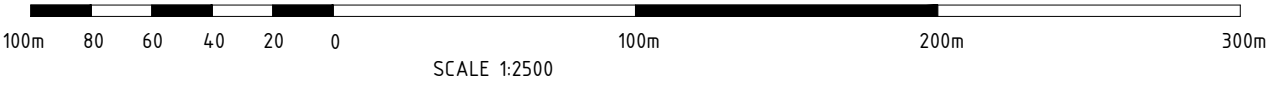

REV	BRIEF DETAILS	DATE
A	1:2500 added	07.08.2024
B	Minor amend	13.09.2024

SITE LOCATION

for JULIAN'S PARK
RUSHDEN
BUNTINGFORD
SG9 0TD

© The copyright of this drawing
belongs to Kay Pilsbury Thomas

NO.
2309 / FD / 003

SCALE
Varies @ A3

REV
B

DATE
August 2023

CHECKED
ST

DRAWN
mm

AY PILSBURY THOMAS ARCHITECTS

TEL 01799 599208
www.kpt.co.uk

FAX: 01799 599965
info@kpt.co.uk

HONEYLANDS, RADWINTER, SAFFRON WALDEN, ESSEX, CB10 2TJ