


Scale: 1:20

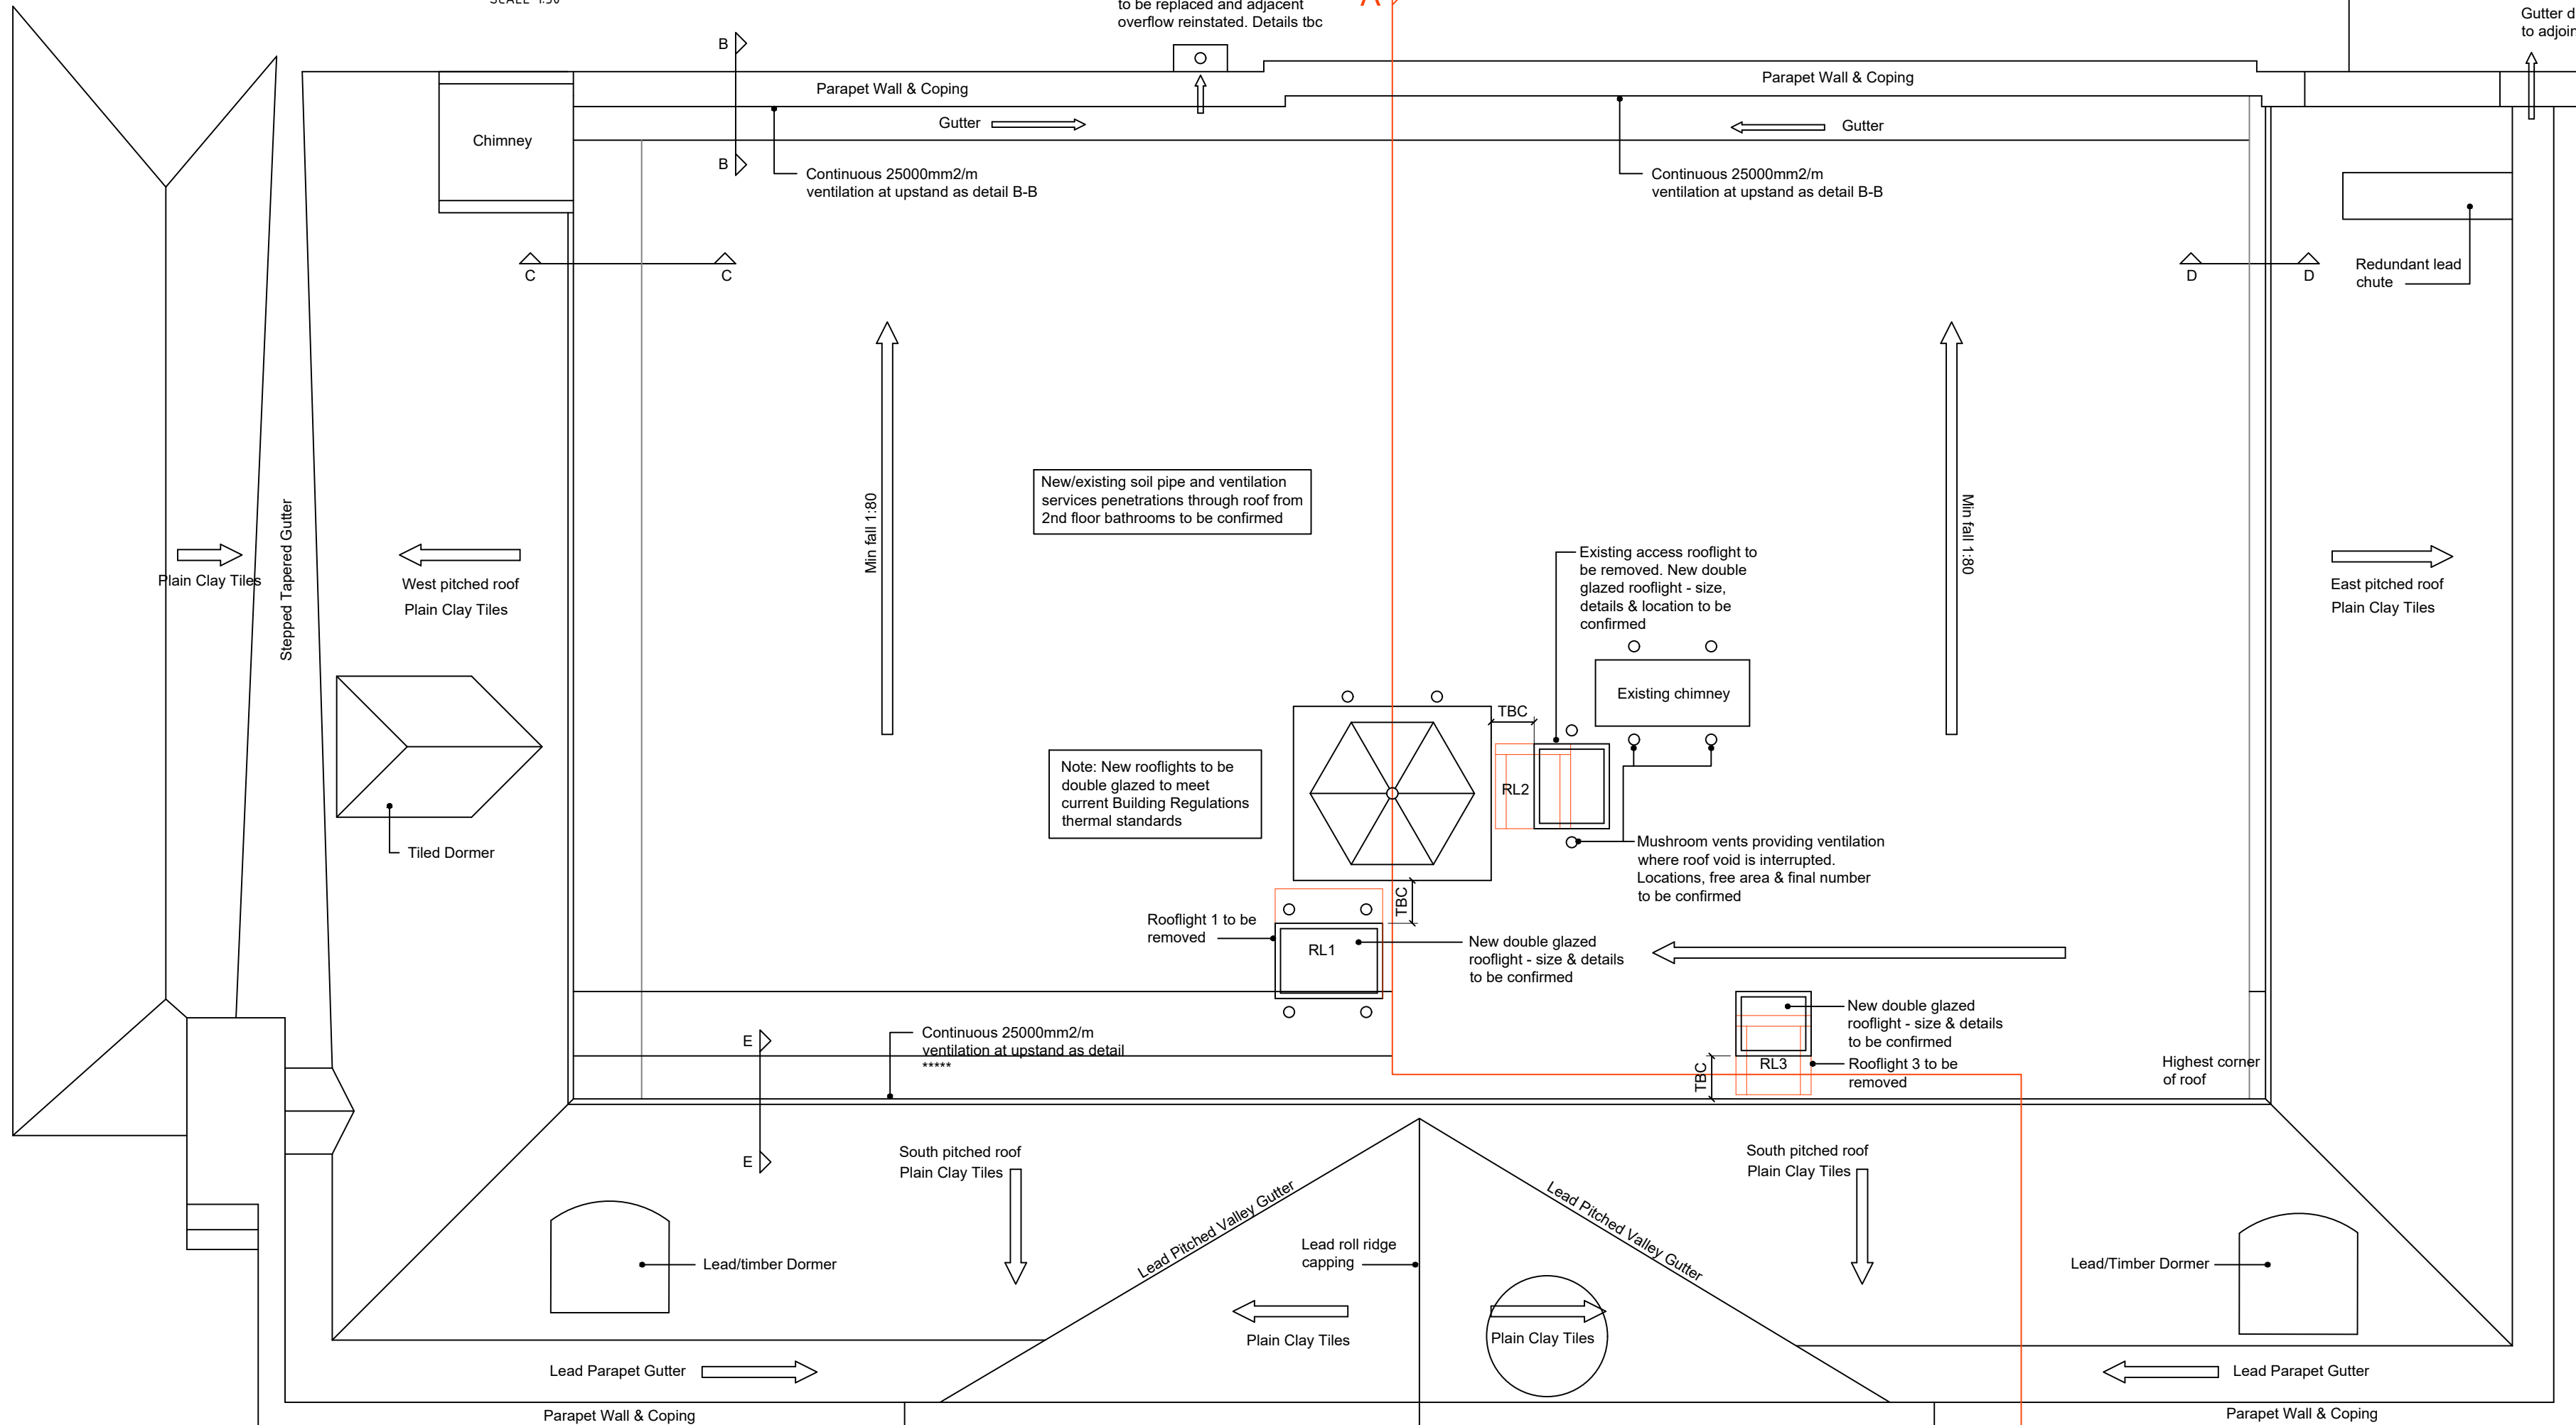

25 25

Cold flat roof construction with adhered single ply membrane waterproof covering over 19mm WBP ply to membrane suppliers specification.

Treated timber firrings to form min 1:80 fall to parapet gutter, fixed over existing timber roof structure. Depth to be confirmed.

Approx finished level of existing roof

Form replacement upstand at head of mono-pitch roof to support new lead flashing to be dressed over top tile.

Upstand to provide 2500mm²/m ventilation to void below new roof deck.


250mm thick total Thermafloce Cosywool Roll fitted between and above existing ceiling joists to provide a U-value of 0.16

Thermafloce Thermafloc VSD Membrane fitted above existing ceiling.

All installed to manufacturer's recommendations.

Thickness of Thermafloce Cosywool between rafters on sloping sections of roof to be confirmed following opening up


Scale: 1:5

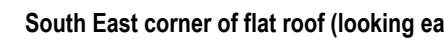


Note: Existing roof construction is to be investigated. Inform architect if solid timber sarking boards are present in existing construction.



Scale: 1:5

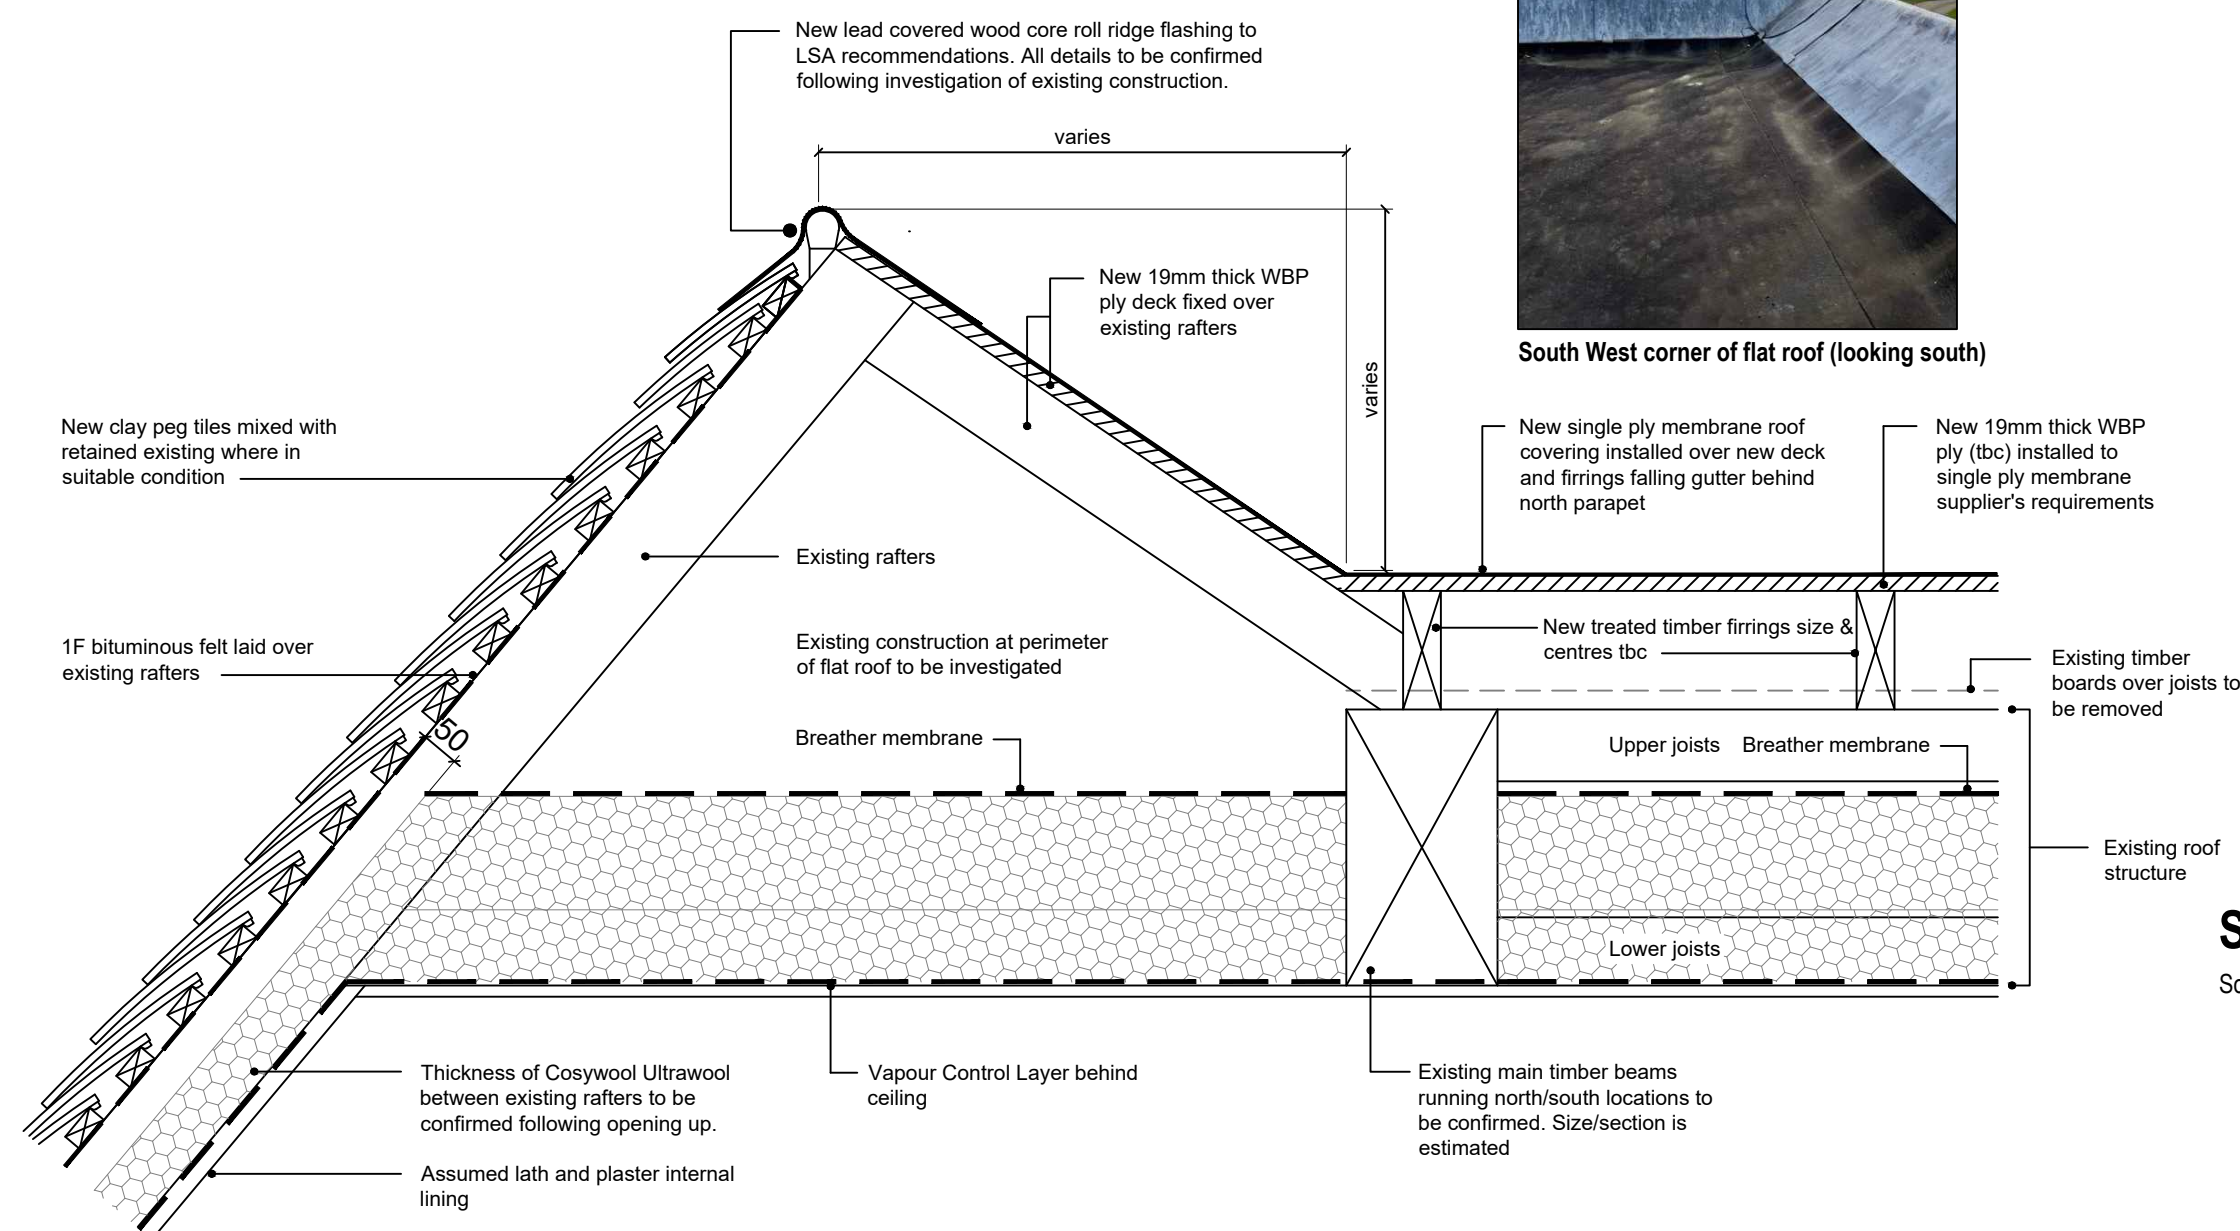

Scale: 1:10

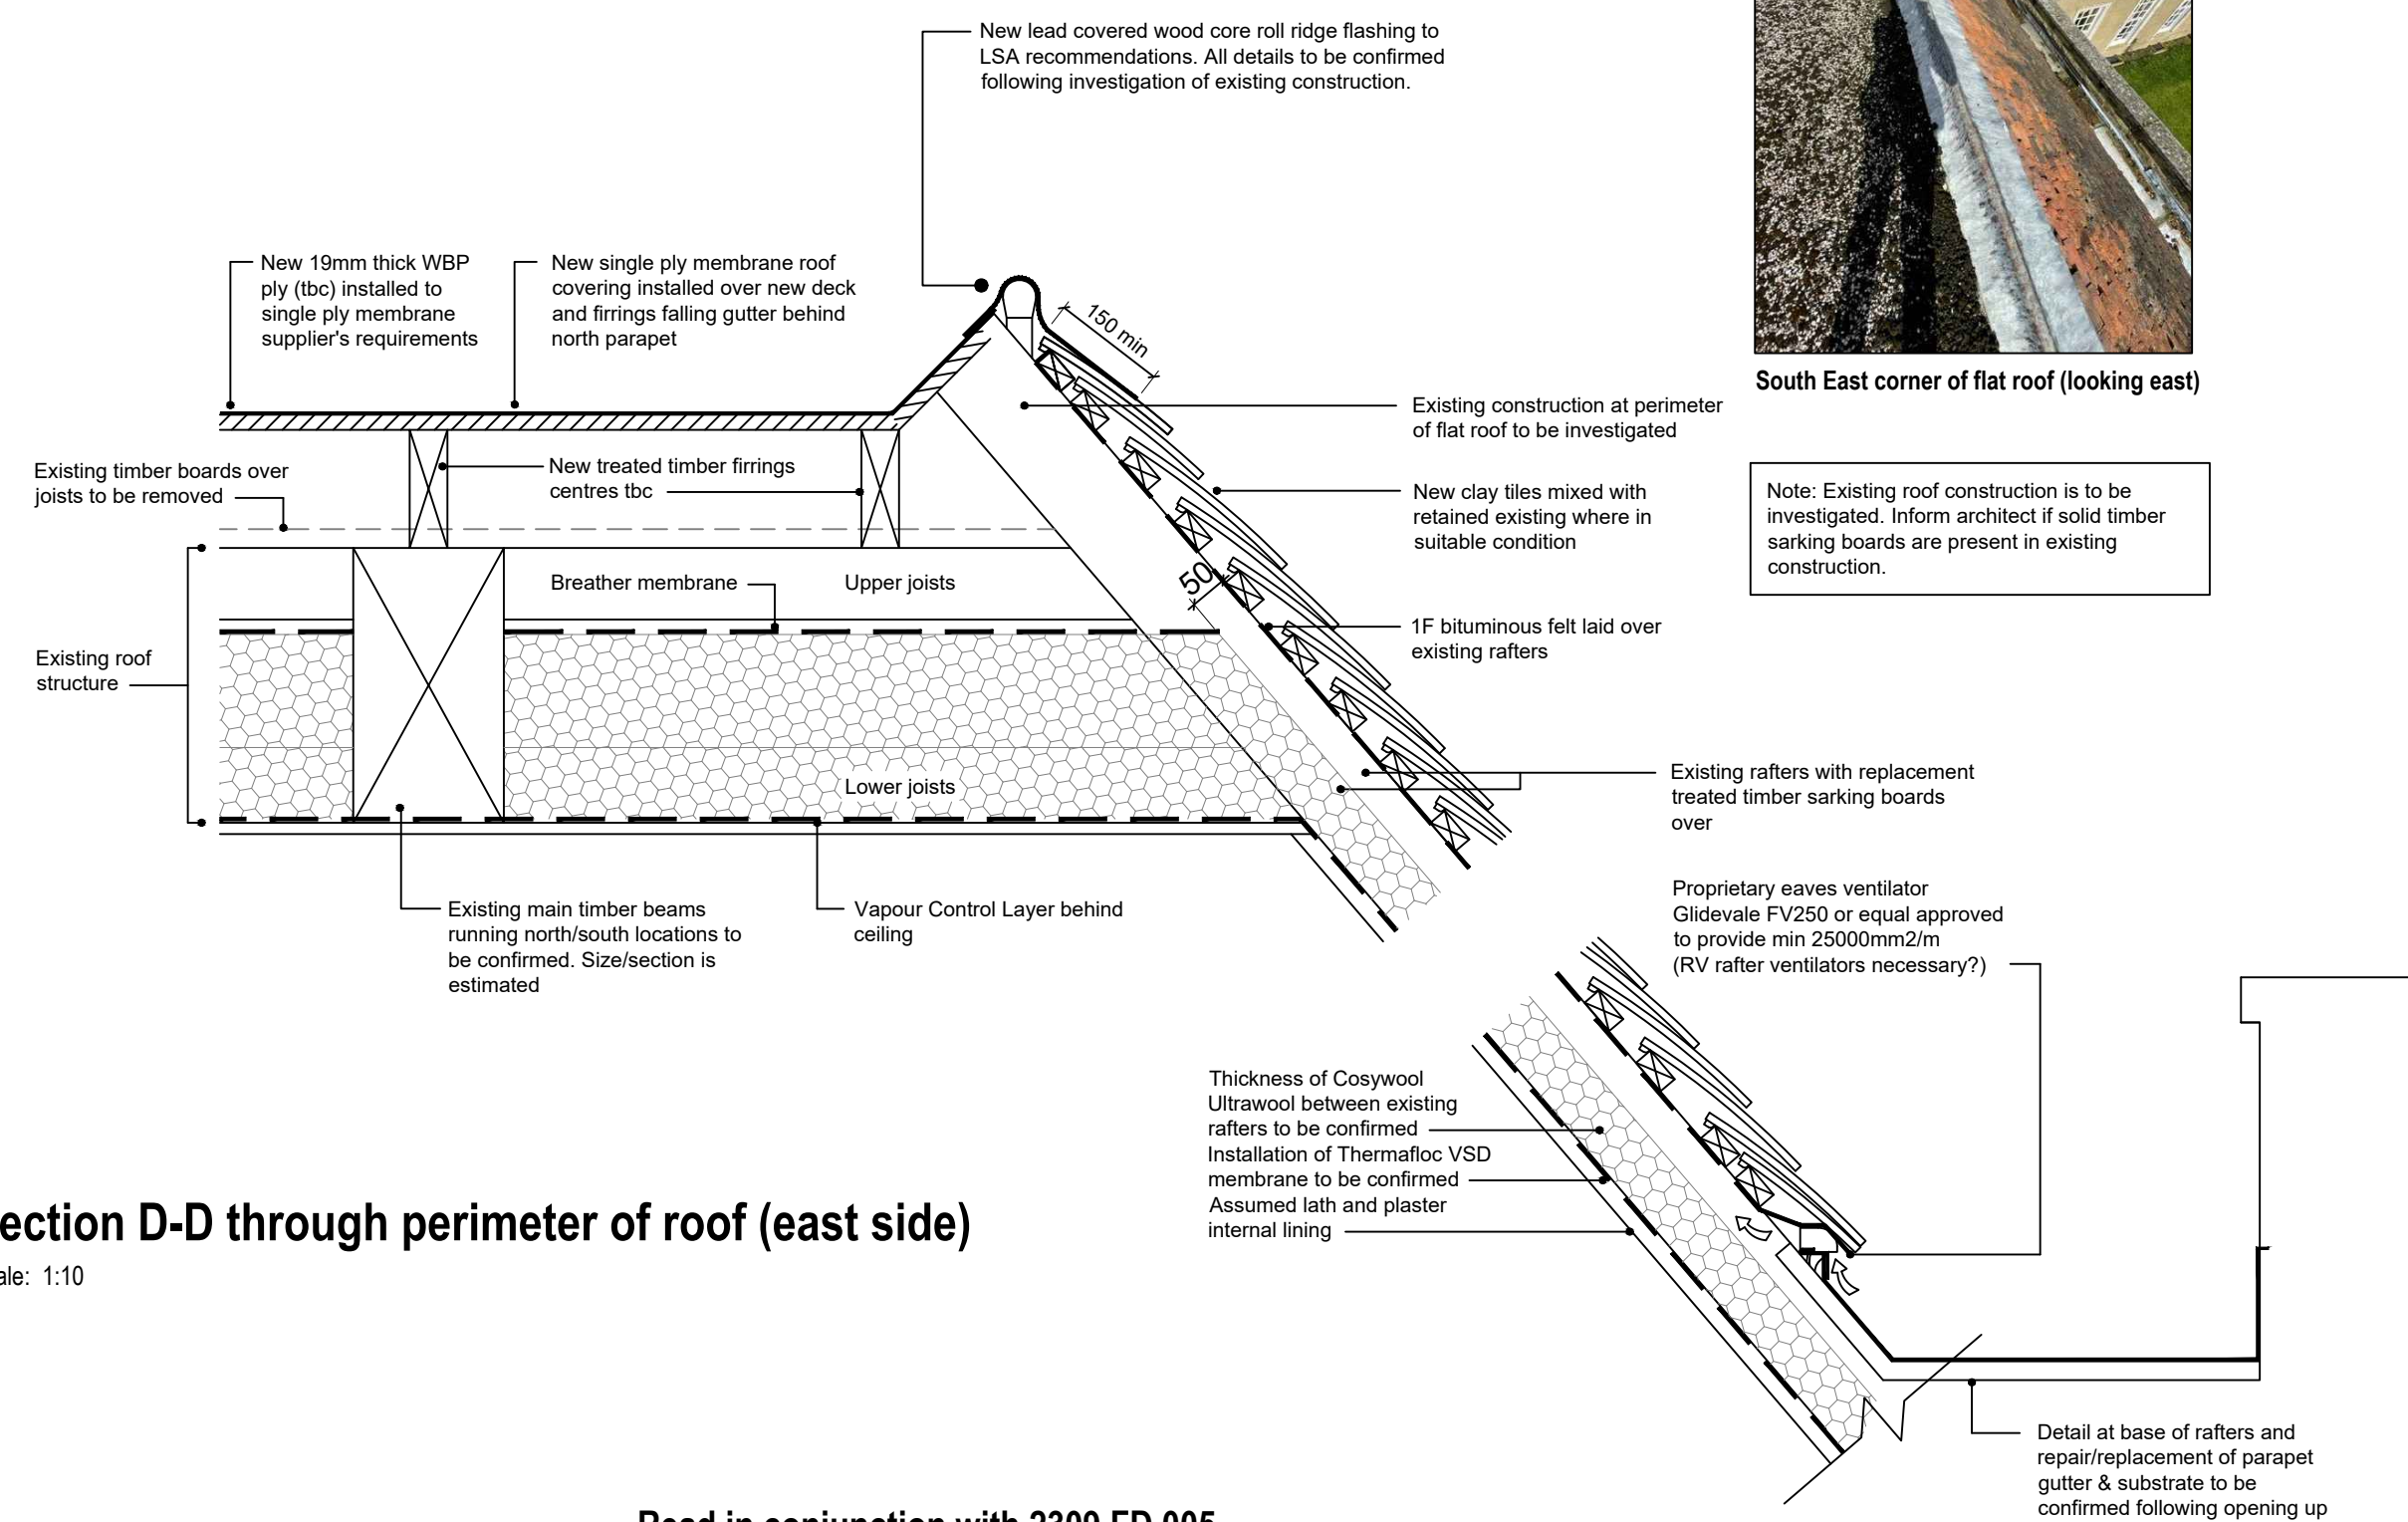

Scale: 1:10

Read in conjunction with 2309.FD.005

REV	DRWF DETAILS	DATE	NO	2309/PD/208	REV	CHECKED
			SCALE	V A R I E S @ A 1	DATE	April 2023
						mm

for JULIAN'S PARK
RUSHDEN
BUNTINGFORD,
SG9 0TD

© The copyright of this drawing
belongs to Kay Pilsbury Thomas

	KAY PILSBURY THOMAS ARCHITECT	
	TEL 01938 593208 WWW.SAY-TO-IT.CO.UK HONEYSUCKLE RADWINSTER SAFFRON WALDEN, ESSEX, CB10	FAX 01938 593435 JAY@PILSBURY-THOMAS.CO.UK 01938 593435