




ELEVATION SOUTH-EAST

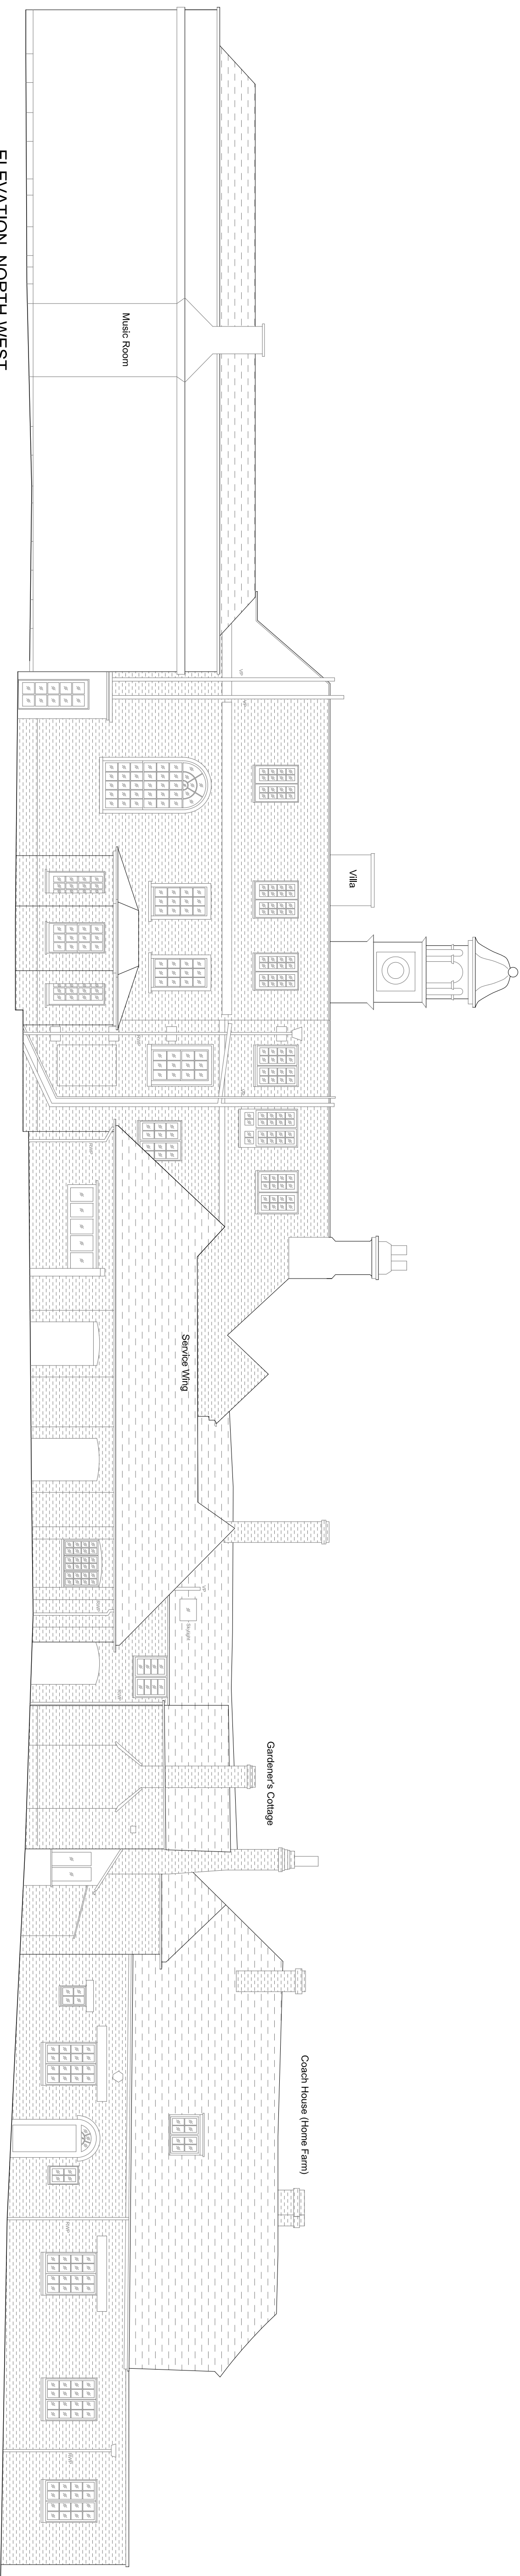


ELEVATION NORTH-WEST

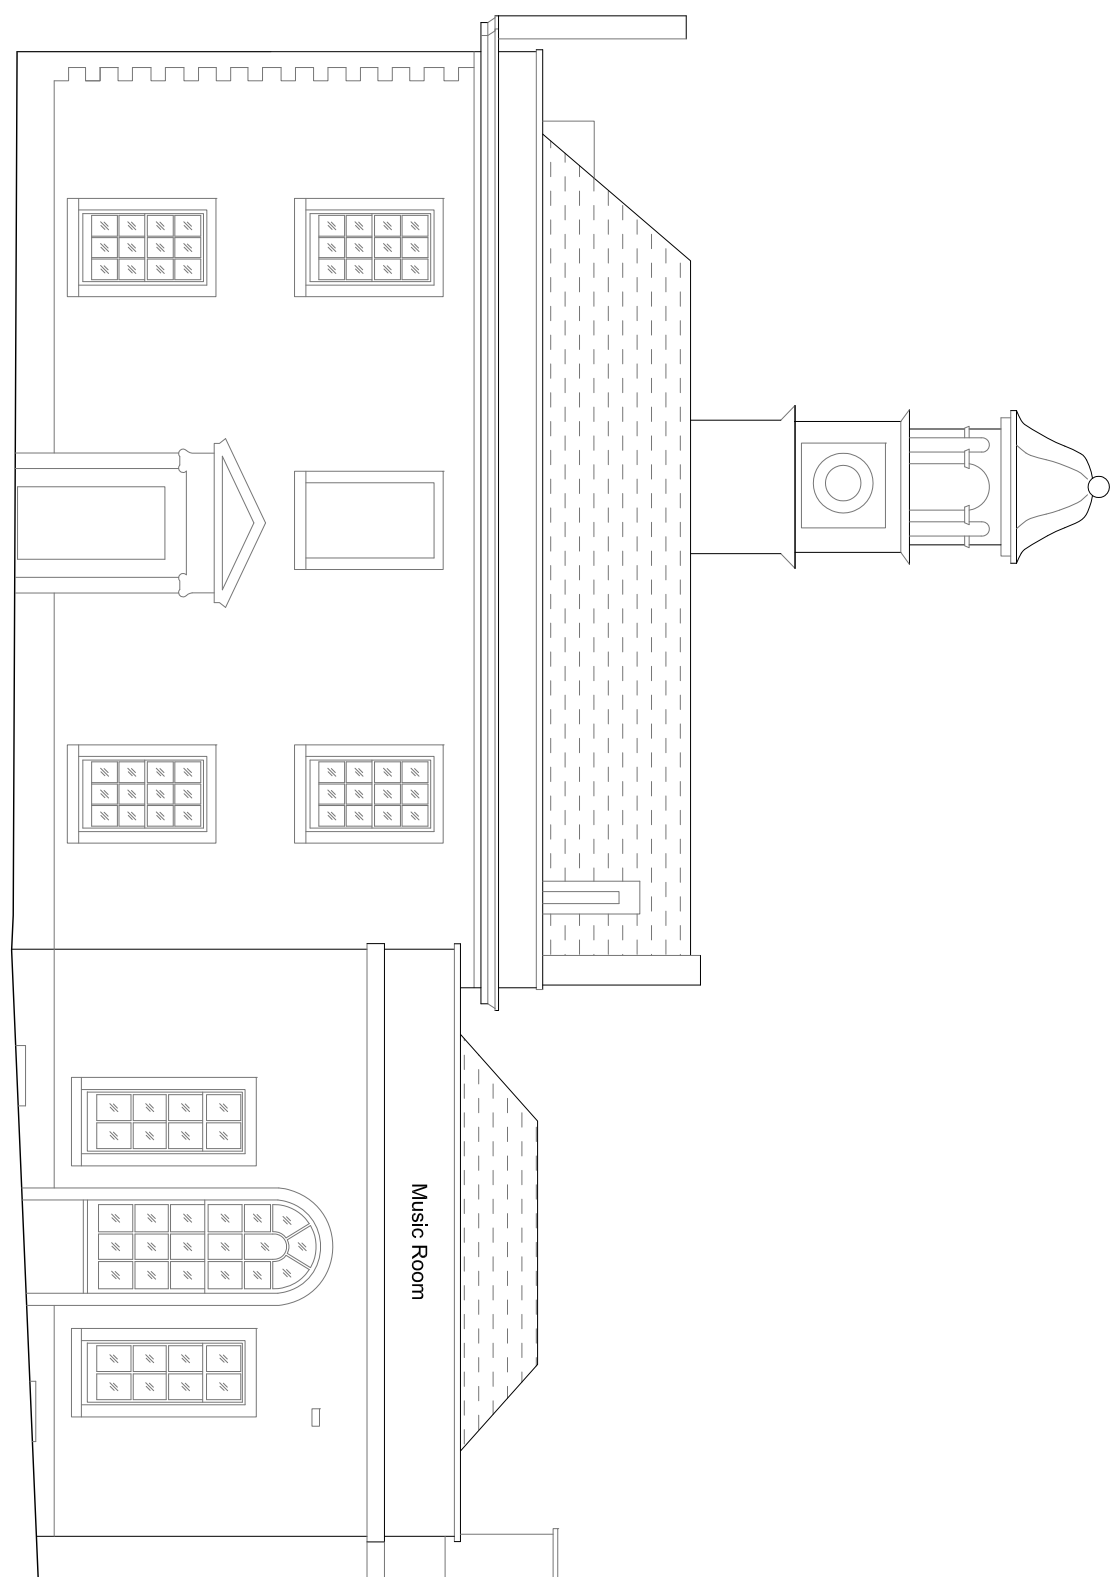


ELEVATION NORTH-EAST

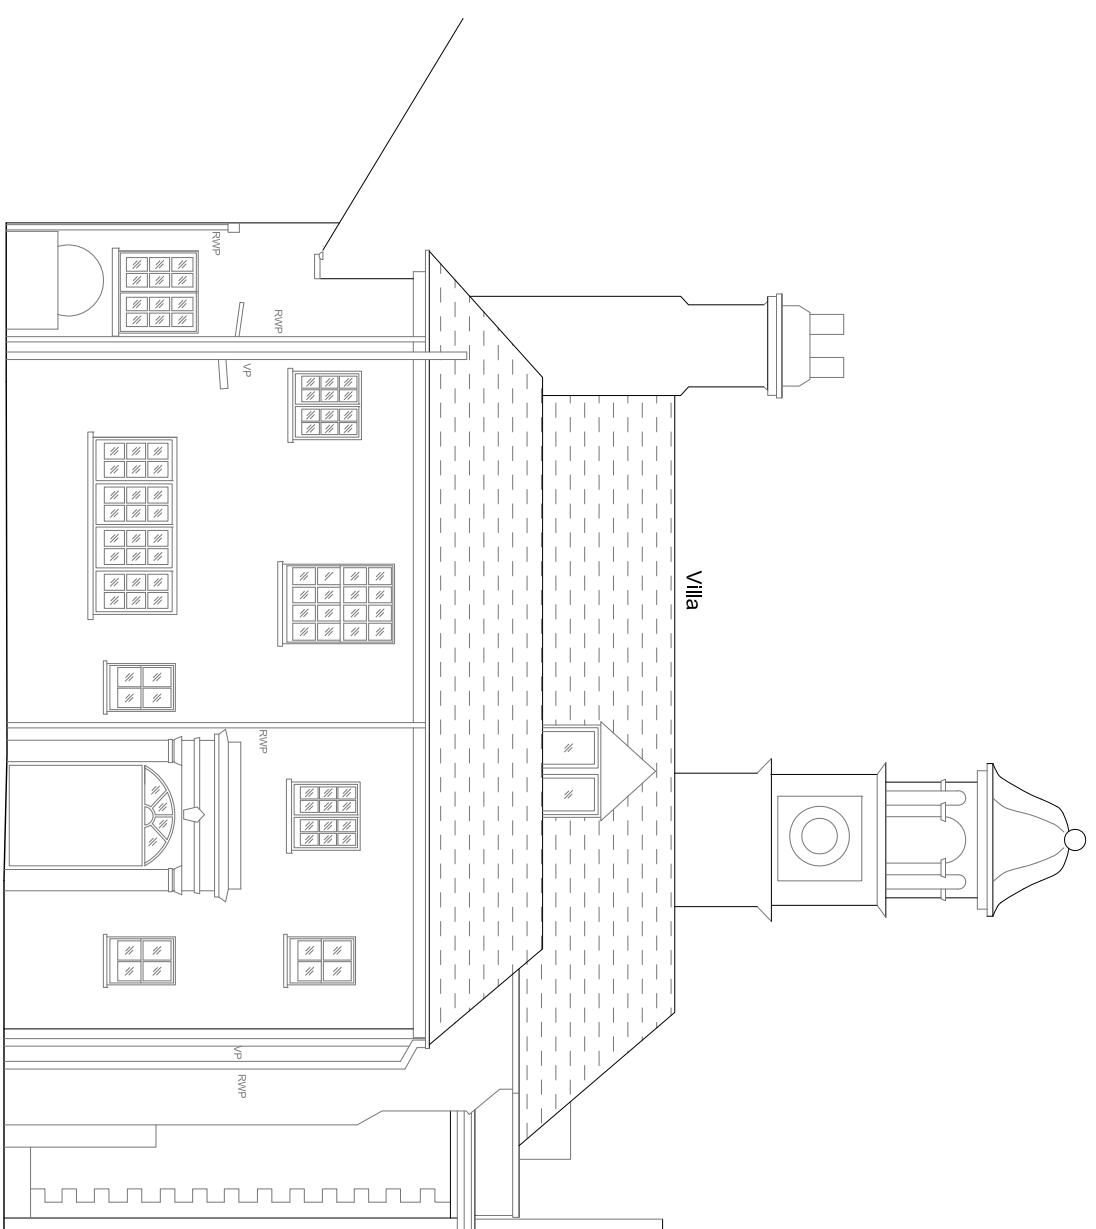


ELEVATION SOUTH-WEST

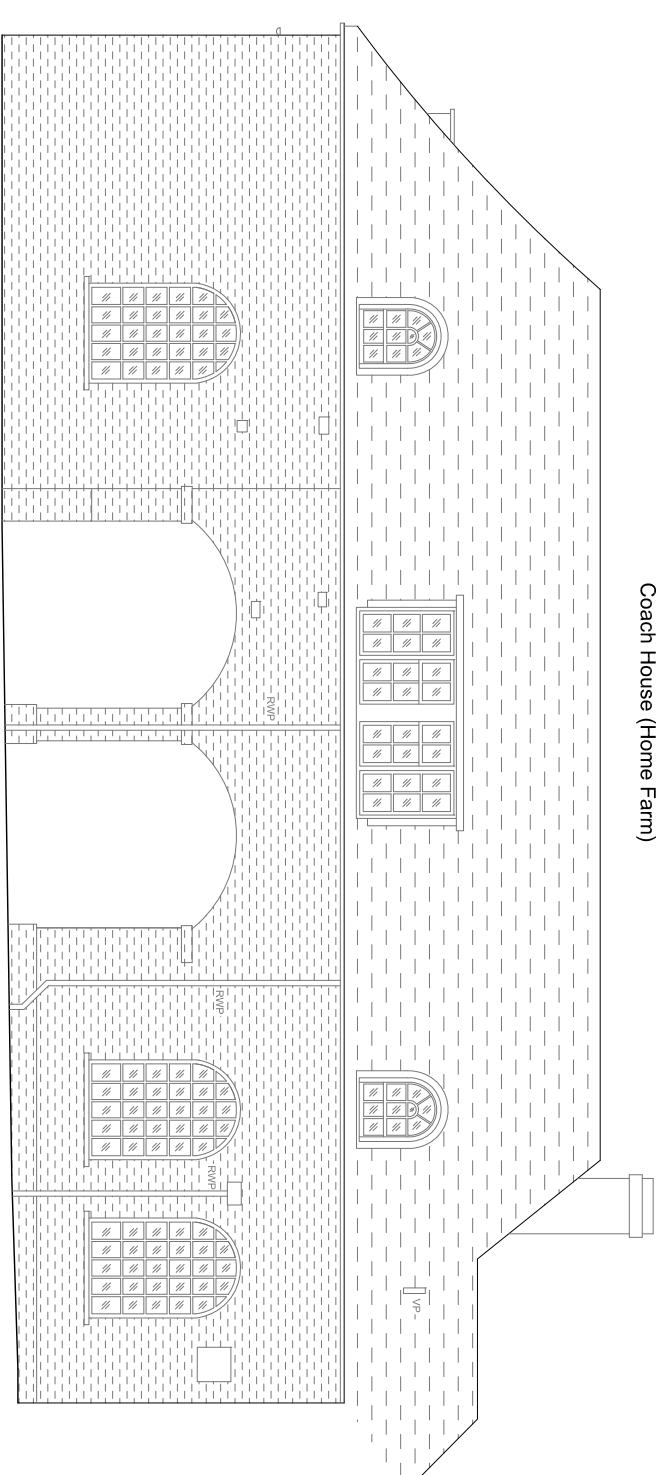


ELEVATION NORTH-EAST

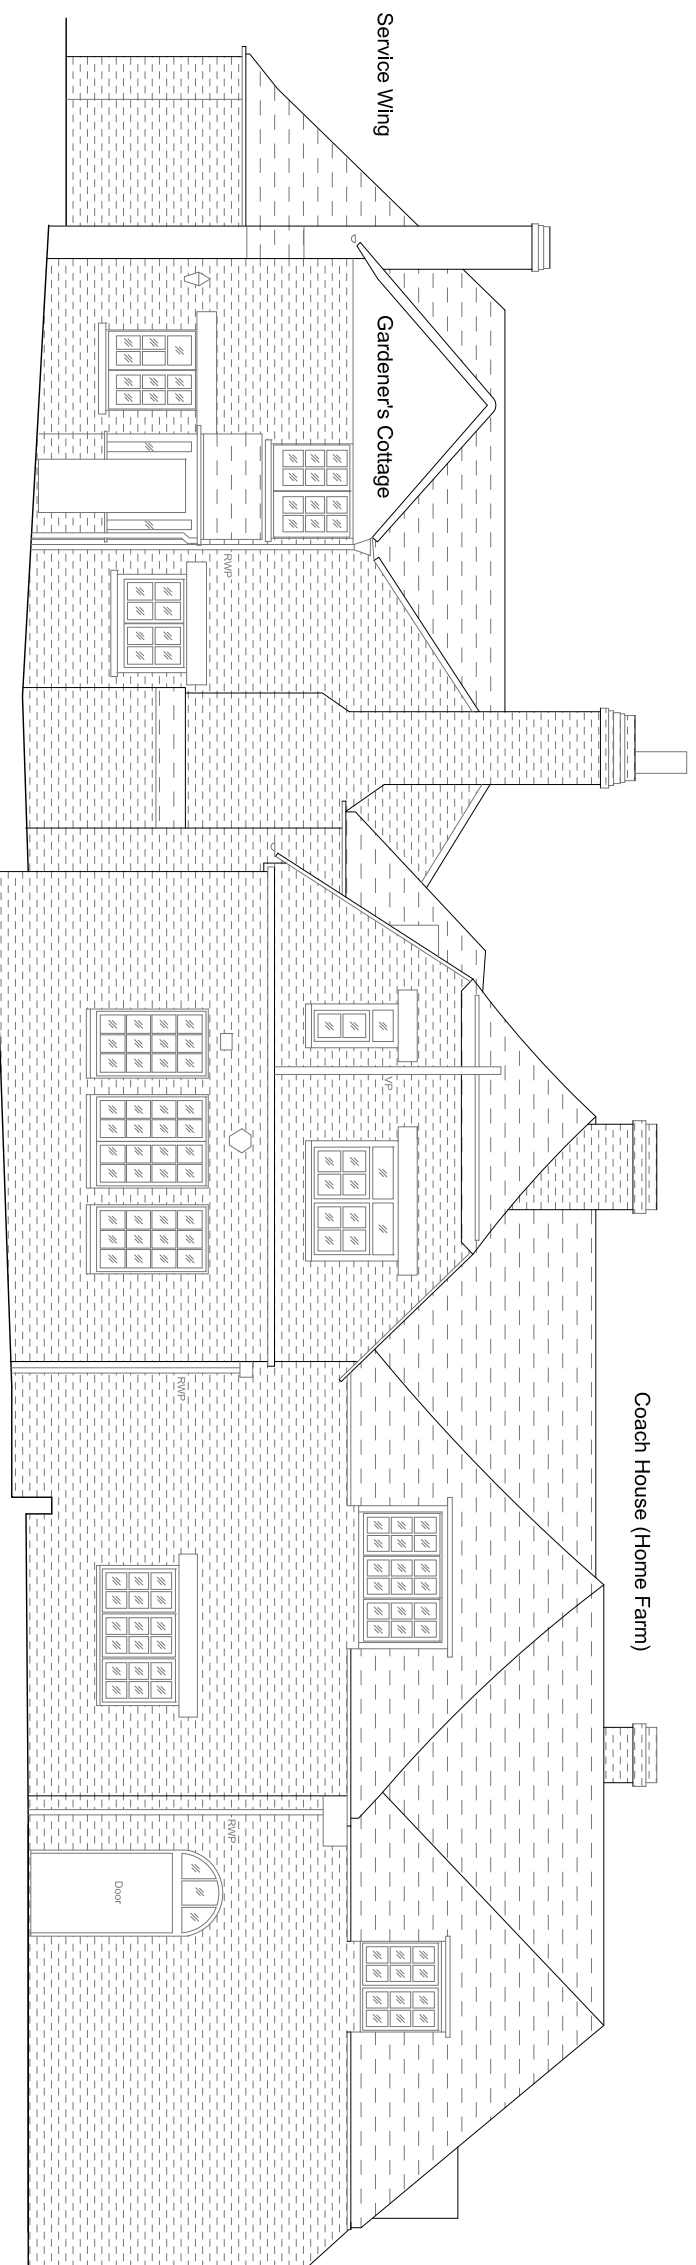

ELEVATION SOUTH-WEST

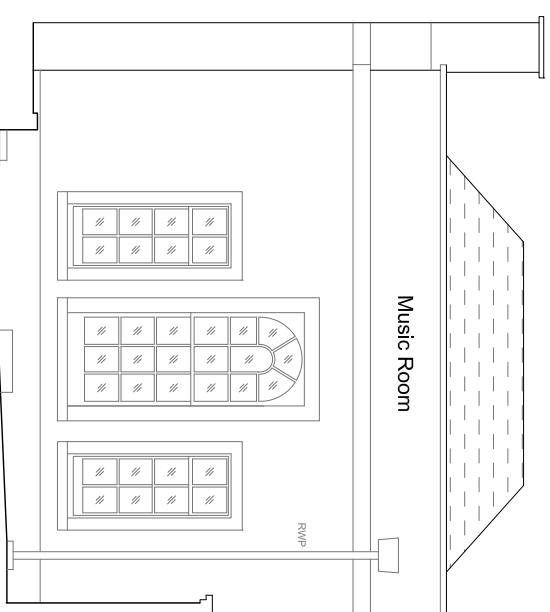

ELEVATION SOUTH-WEST

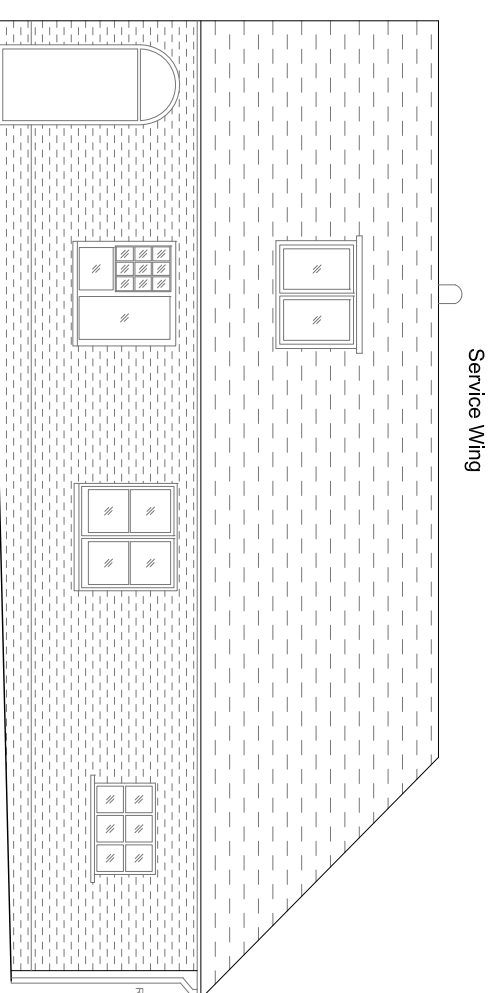

ELEVATION NORTH-EAST

