



EXISTING SECTION A-A (Northern View)


EXISTING SECTION B-B (Southern View)

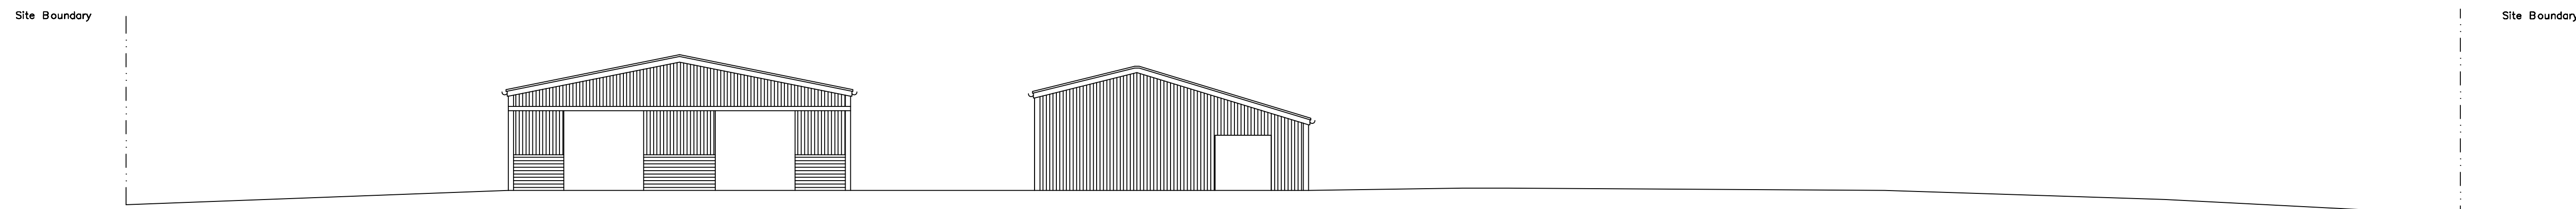

EXISTING SECTION C-C (Western View)

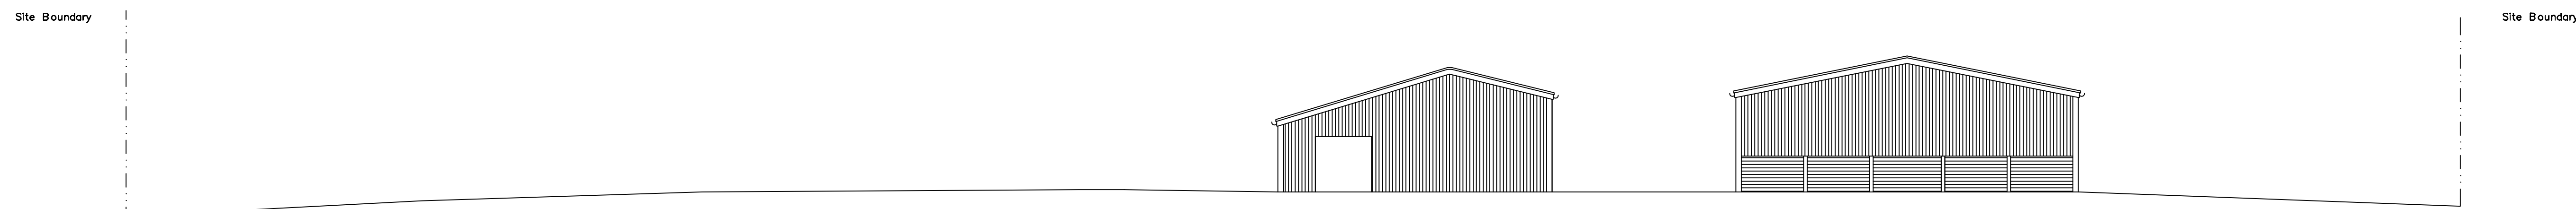


EXISTING SECTION D-D (Eastern View)

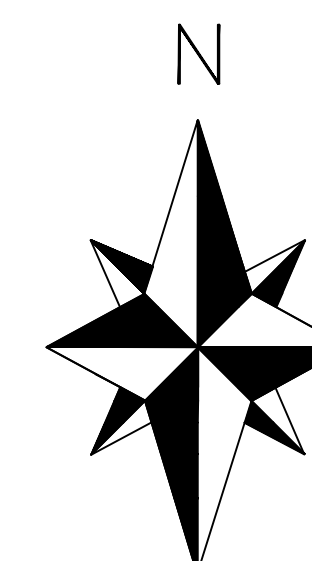

NOTES

- [illegible]

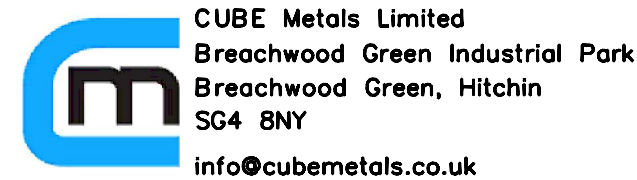

Drawing No.
WinchHill/FP/2026/02

Scale: 1:200	Paper: A1
-----------------	--------------

Issue Date:	21/01/2026
-------------	------------

Address:
Barns at Winch Hill Farm
Winch Hill
Wandon End
LU2 8PA

Description:

Recladding & Reroofing of Outbuildings, Change of Use from Agricultural to General Industrial (B2) & Storage and Distribution (B8). Security fencing, parking and alterations to existing access/egress

SCALE 1:200

