


EV Charging Point Bock Plan

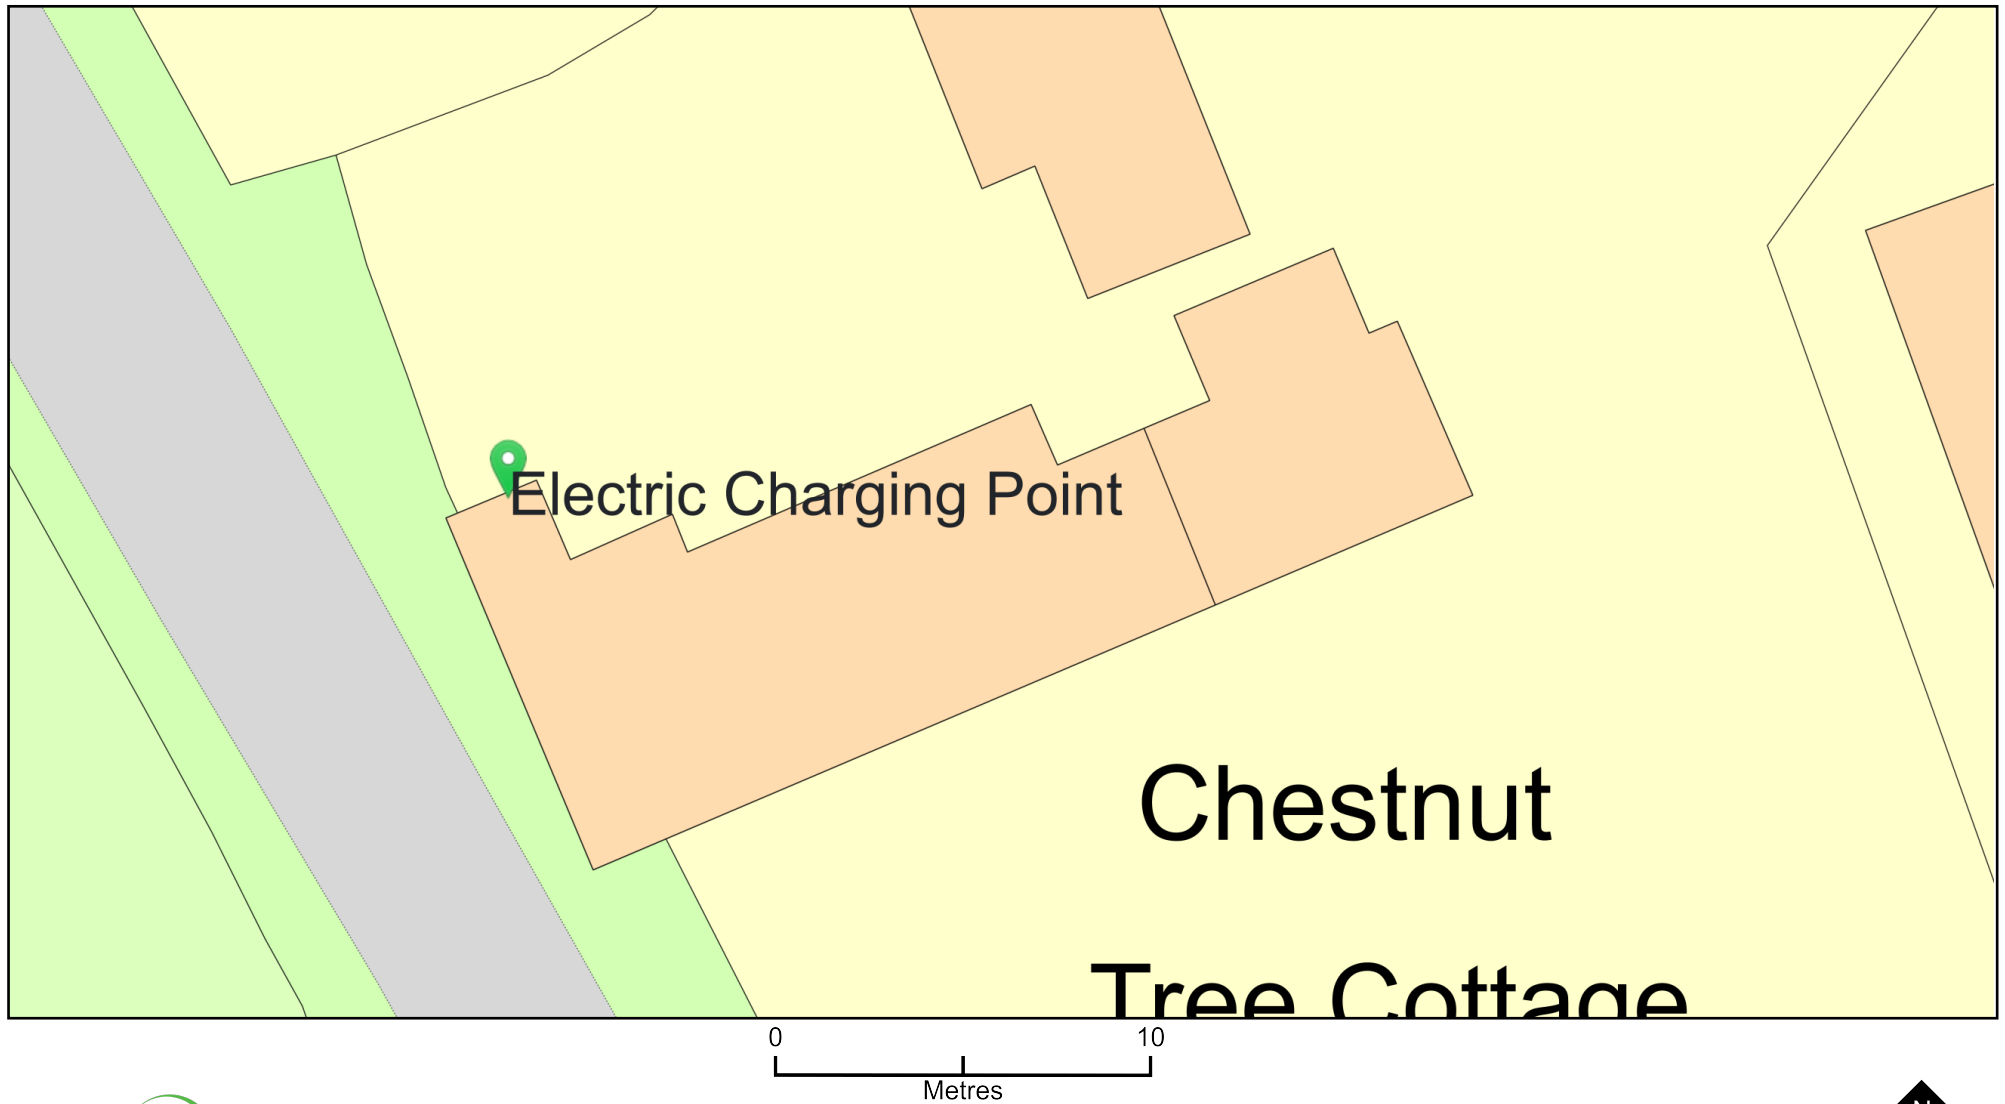

Plan Produced for: NHDC Planning Application

Date Produced: 15 May 2026

Plan Reference Number: TQRQM26135162150248

Scale: 1:200 @ A4

© Crown copyright and database rights 2025 OS 100042766