



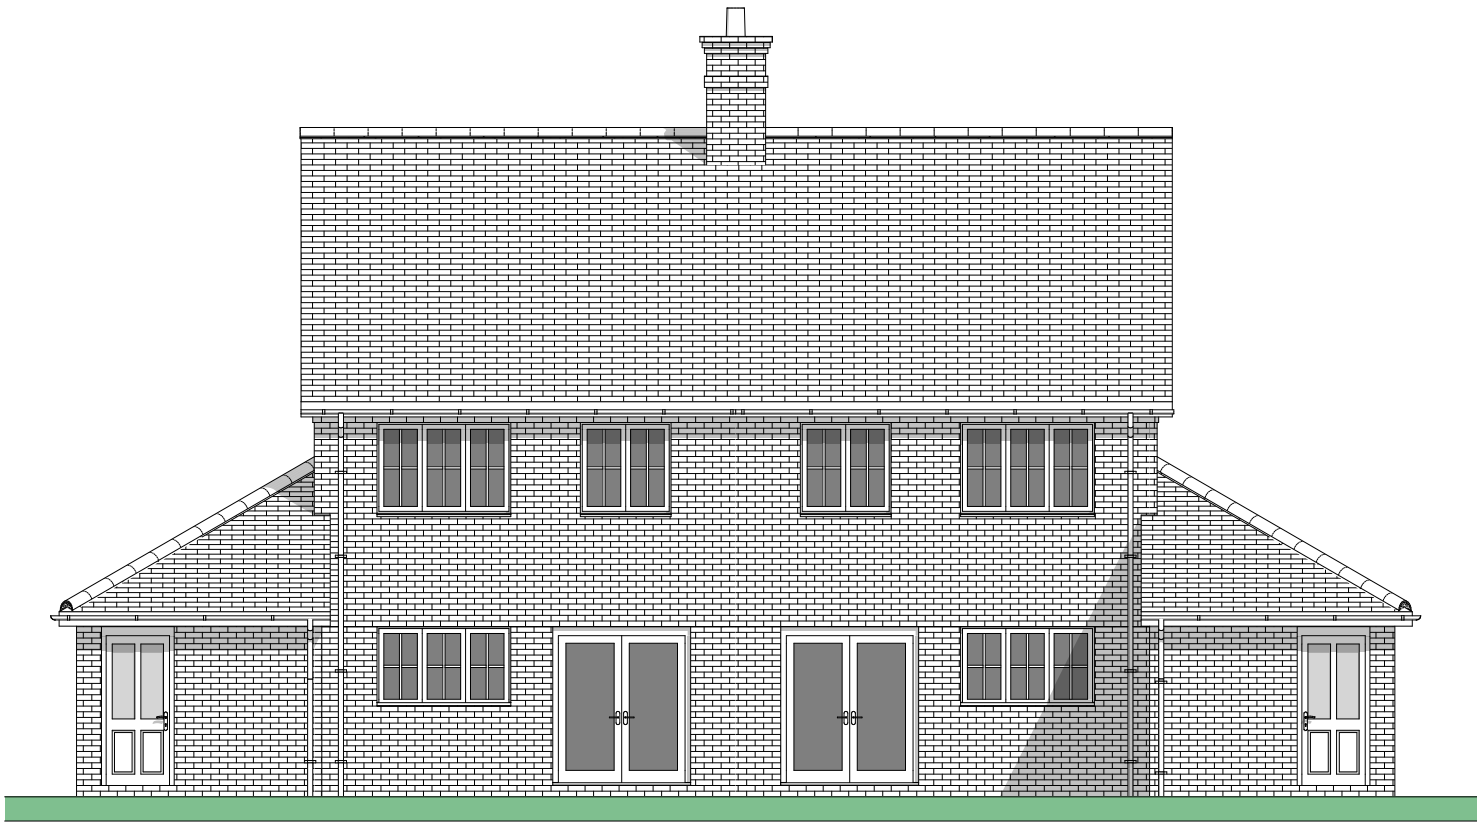


REAR

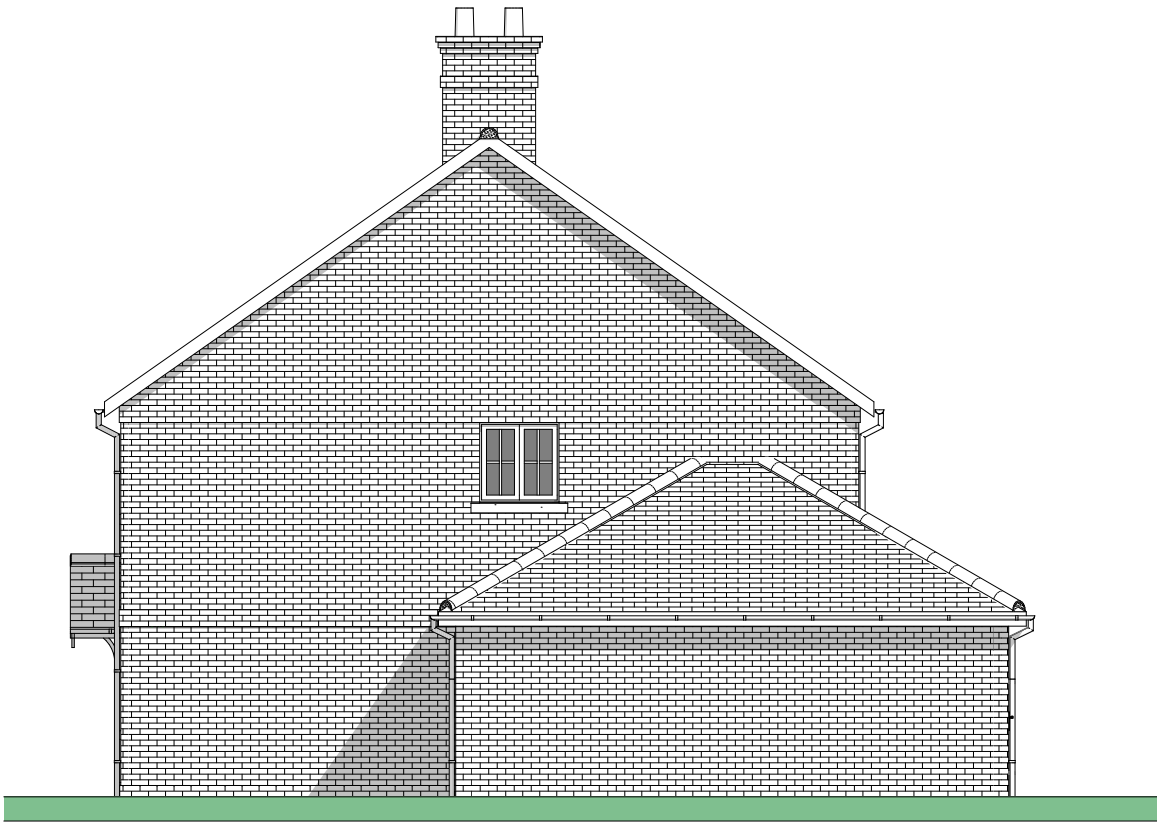

RHS

GREEN LANE, ASHWELL

REV. 'A' 20-1-2025 EXTERNAL MATERIALS TO PLOTS 1 & 2 ADJUSTED

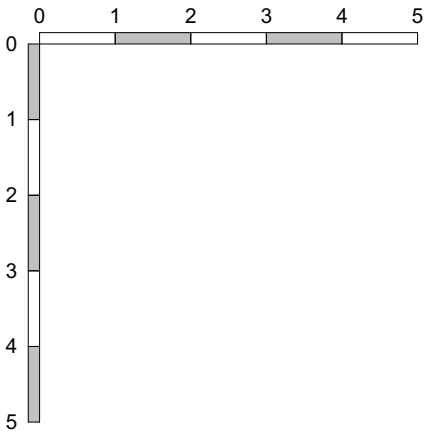

PROJECT. LAND OFF GREEN LANE,
ASHWELL, HERTS SG7 5LW

SCALE. 1:100 @ A3

DATE AUGUST 2024

DRAWN. IAN BARNETT

TITLE.
PLOTS 1 AND 2 - REAR AND RHS
ELEVATIONS

DRAWING No.
GLA-P-09A

59 DITCHFIELD ROAD, HODDESDON, HERTS, EN11 9HS
TEL. (01992) 421575, FAX. (01992) 410051, MOB. 07790 102611
EMAIL. IAN.BARNETT2@NTLWORLD.COM

NOTE: CONTACT IAN BARNETT IMMEDIATELY AND ~~BEFORE~~ PROCEEDING WITH
CONSTRUCTION IF THERE ARE ANY DISCREPANCIES.
THIS DRAWING IS THE PROPERTY OF IAN BARNETT UNLESS OTHERWISE AGREED.



IAN BARNETT
ARCHITECTURAL DESIGNER +
TECHNICAL CONSULTANT