


Location Plan

Site Address: The Grange Academy, Sparhawke, Letchworth Garden City, SG6 4PY

Date Produced: 23-Jun-2025

Scale: 1:1250 @A3

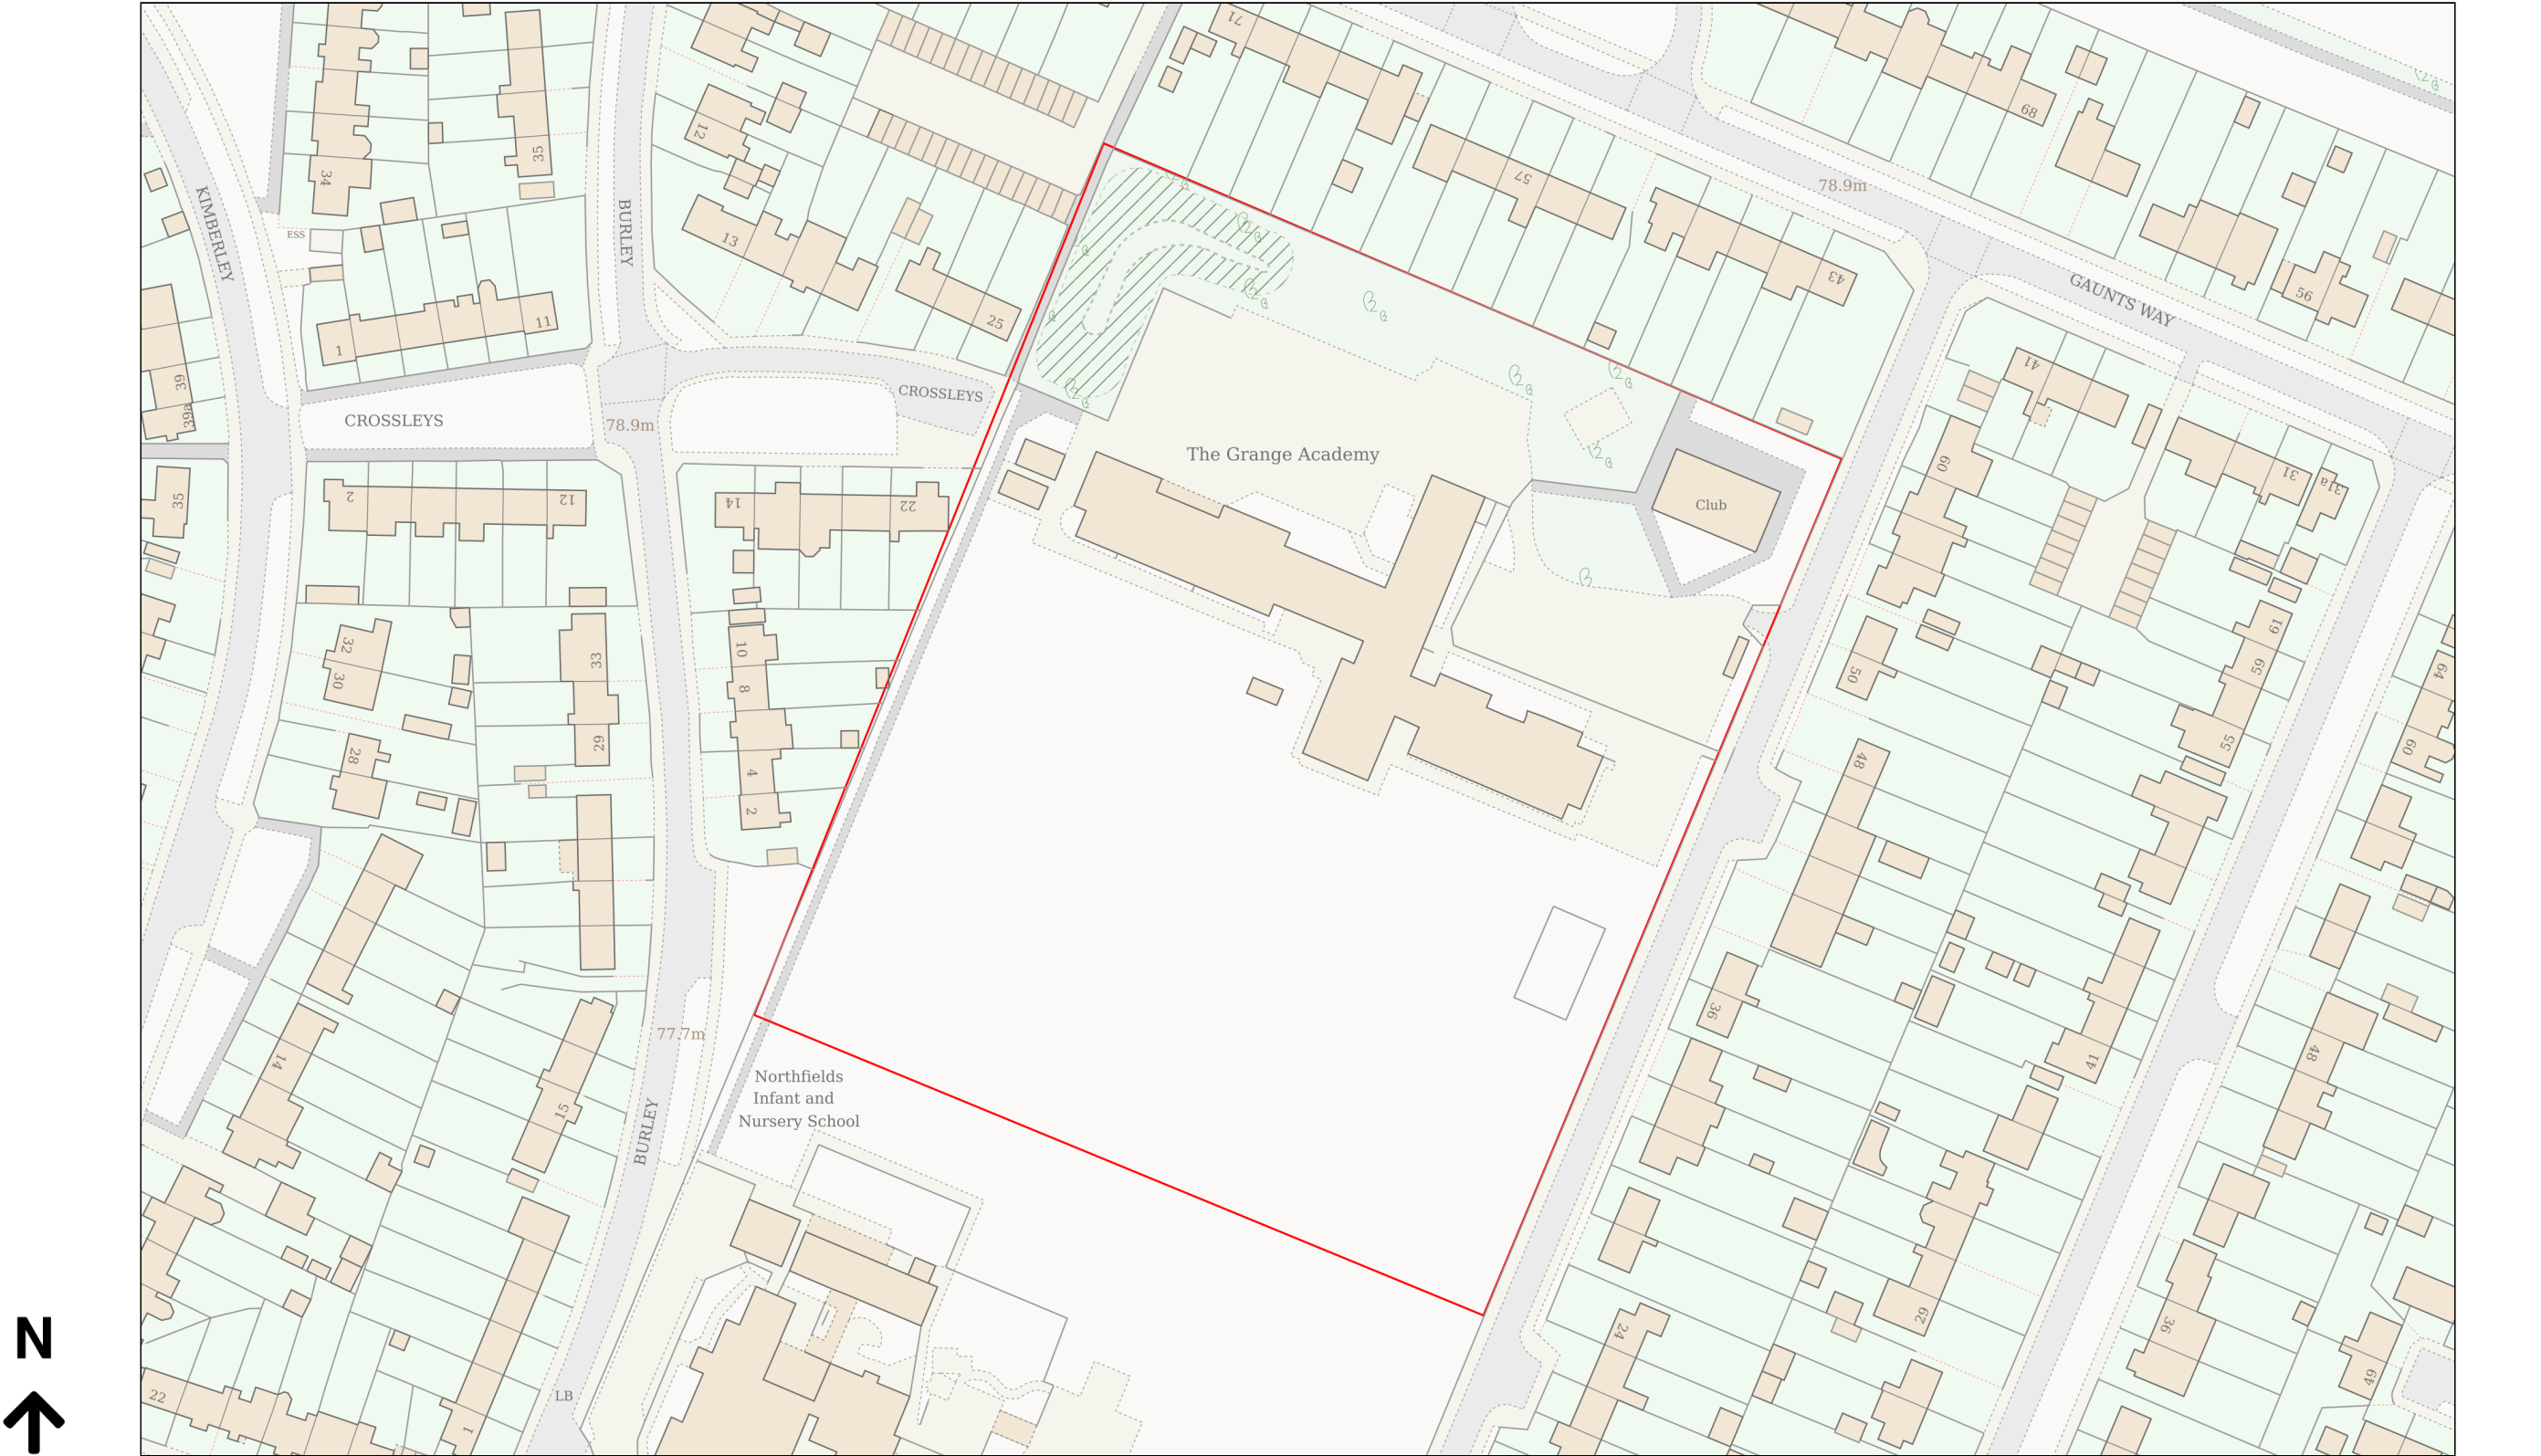

Planning Portal Reference: PP-14121403v1