




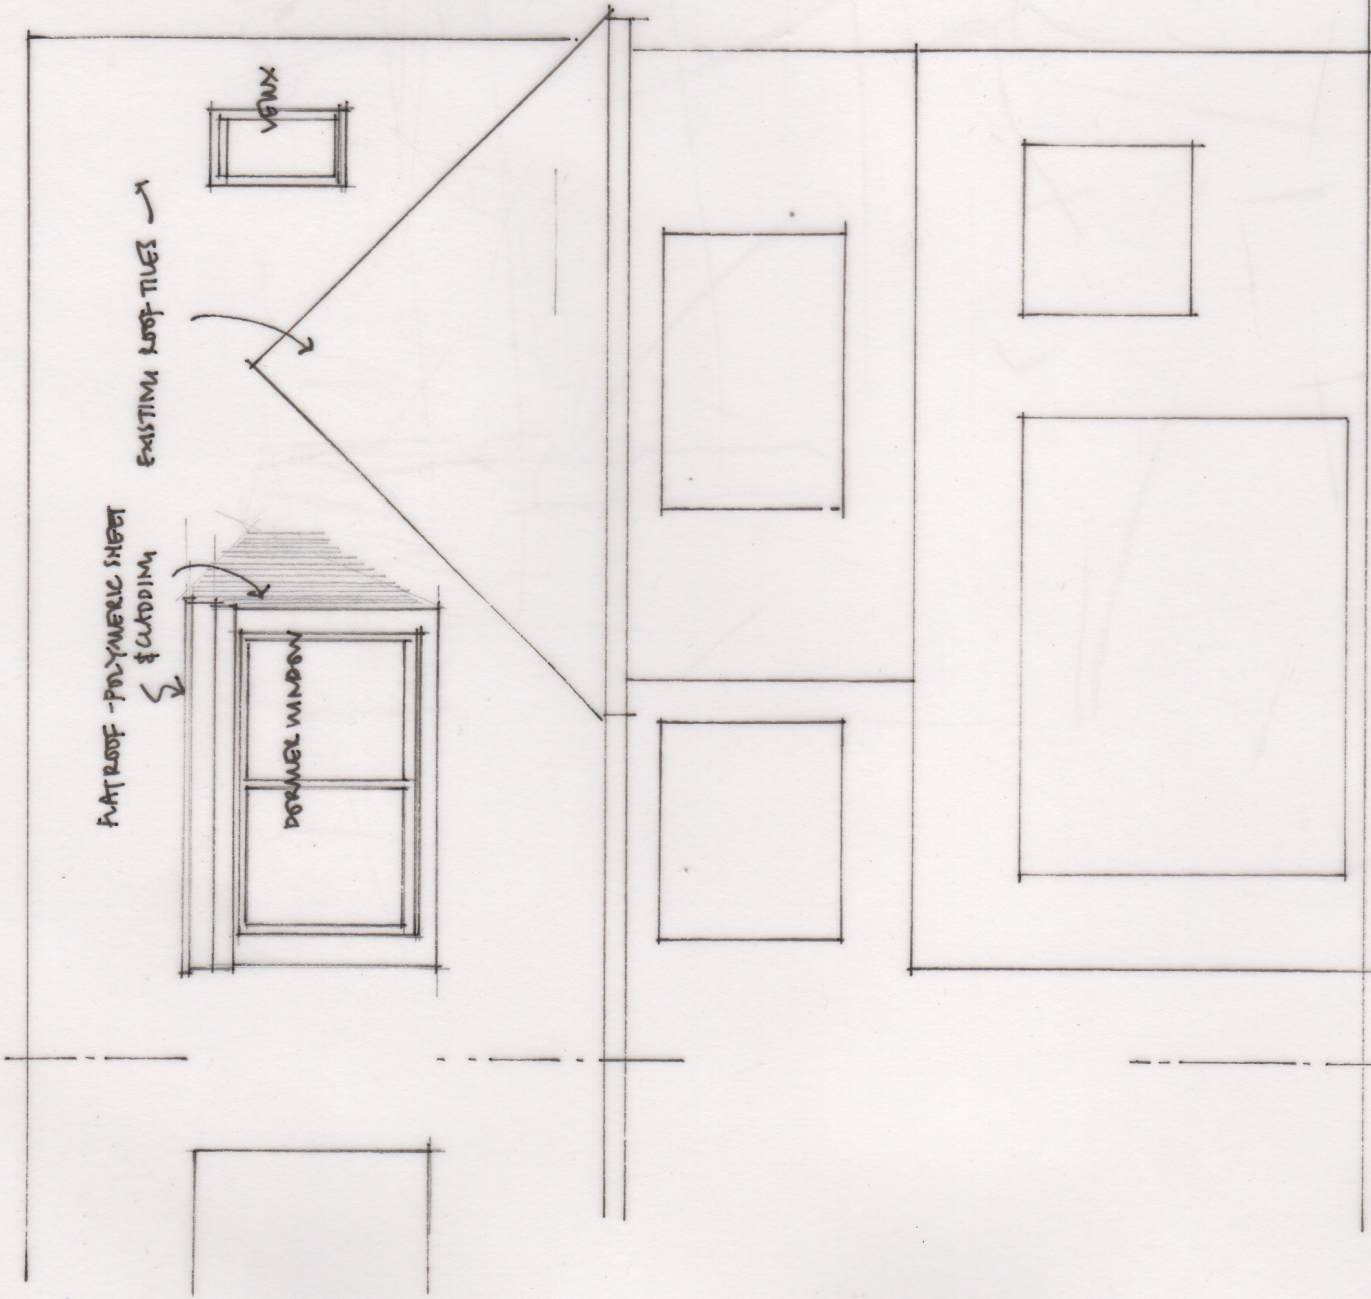


REAR ELEVATION

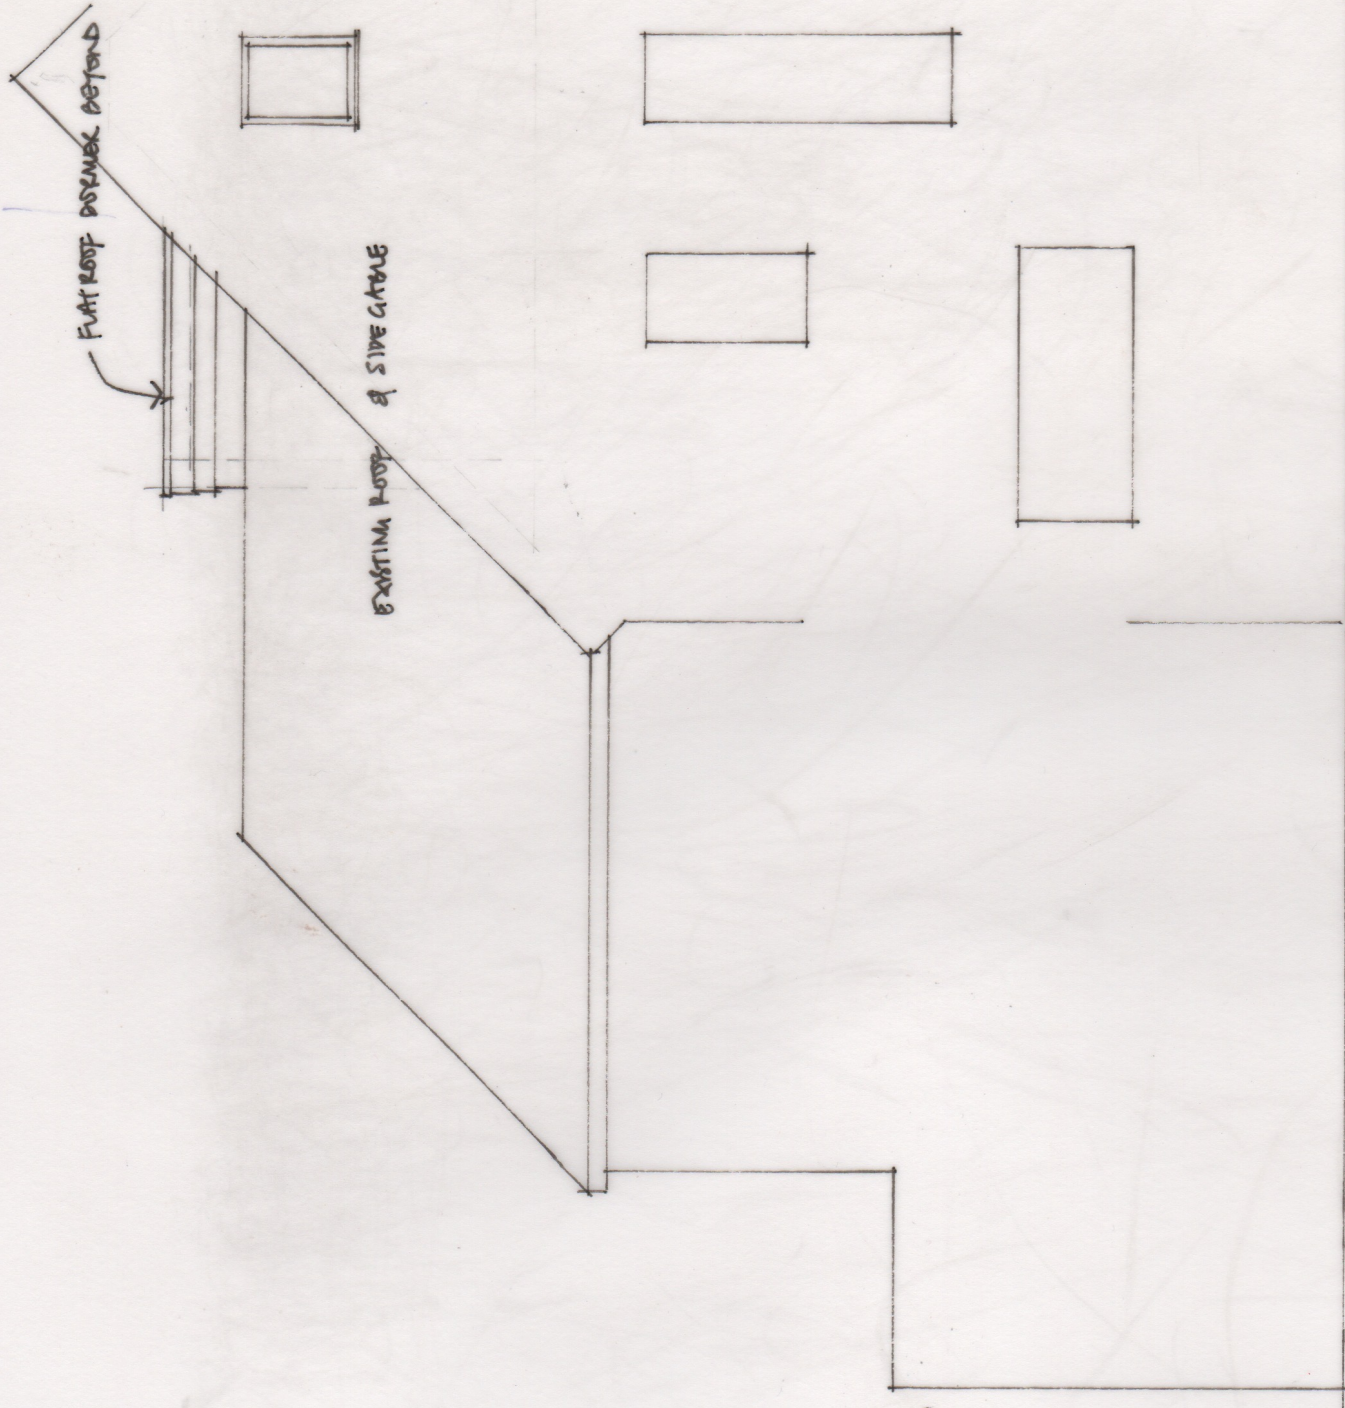

SIDE ELEVATION

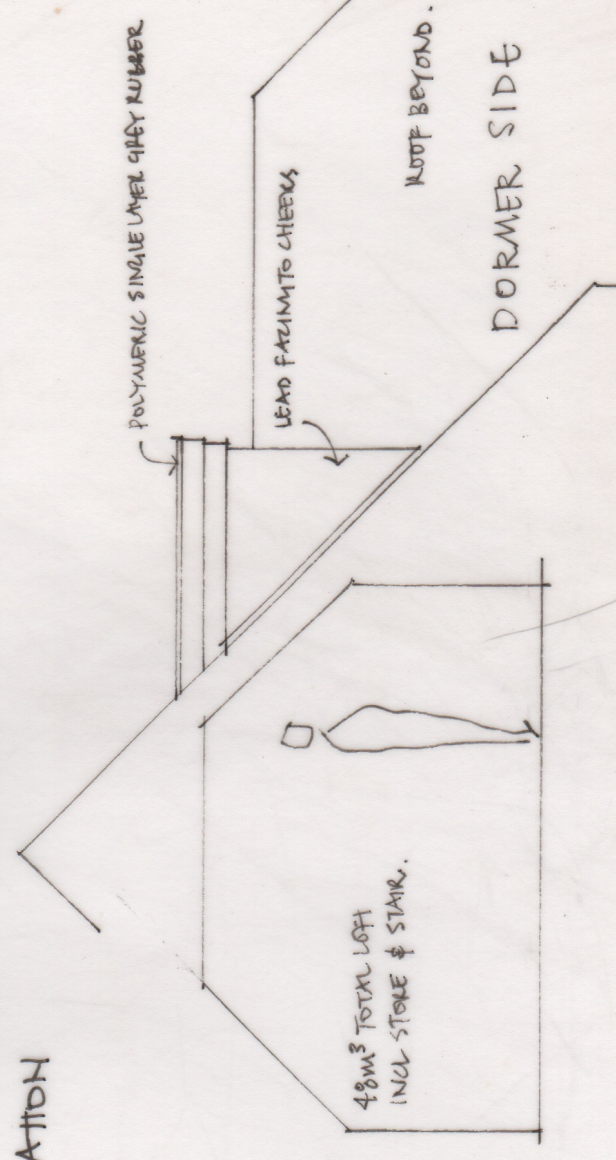

SECTION

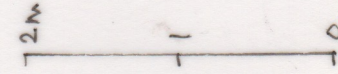

JEREMY WILLIAMS LEROY NO 1 THE LIMES HITCHIN HERTS SG3 2AY TEL/FAX 01462 624740	21 HIGHFIELD LEITCHWORTH LOFT CONVERSION PROPOSED ELEVATIONS APR 2026 P2 1:50@A3
--	--