
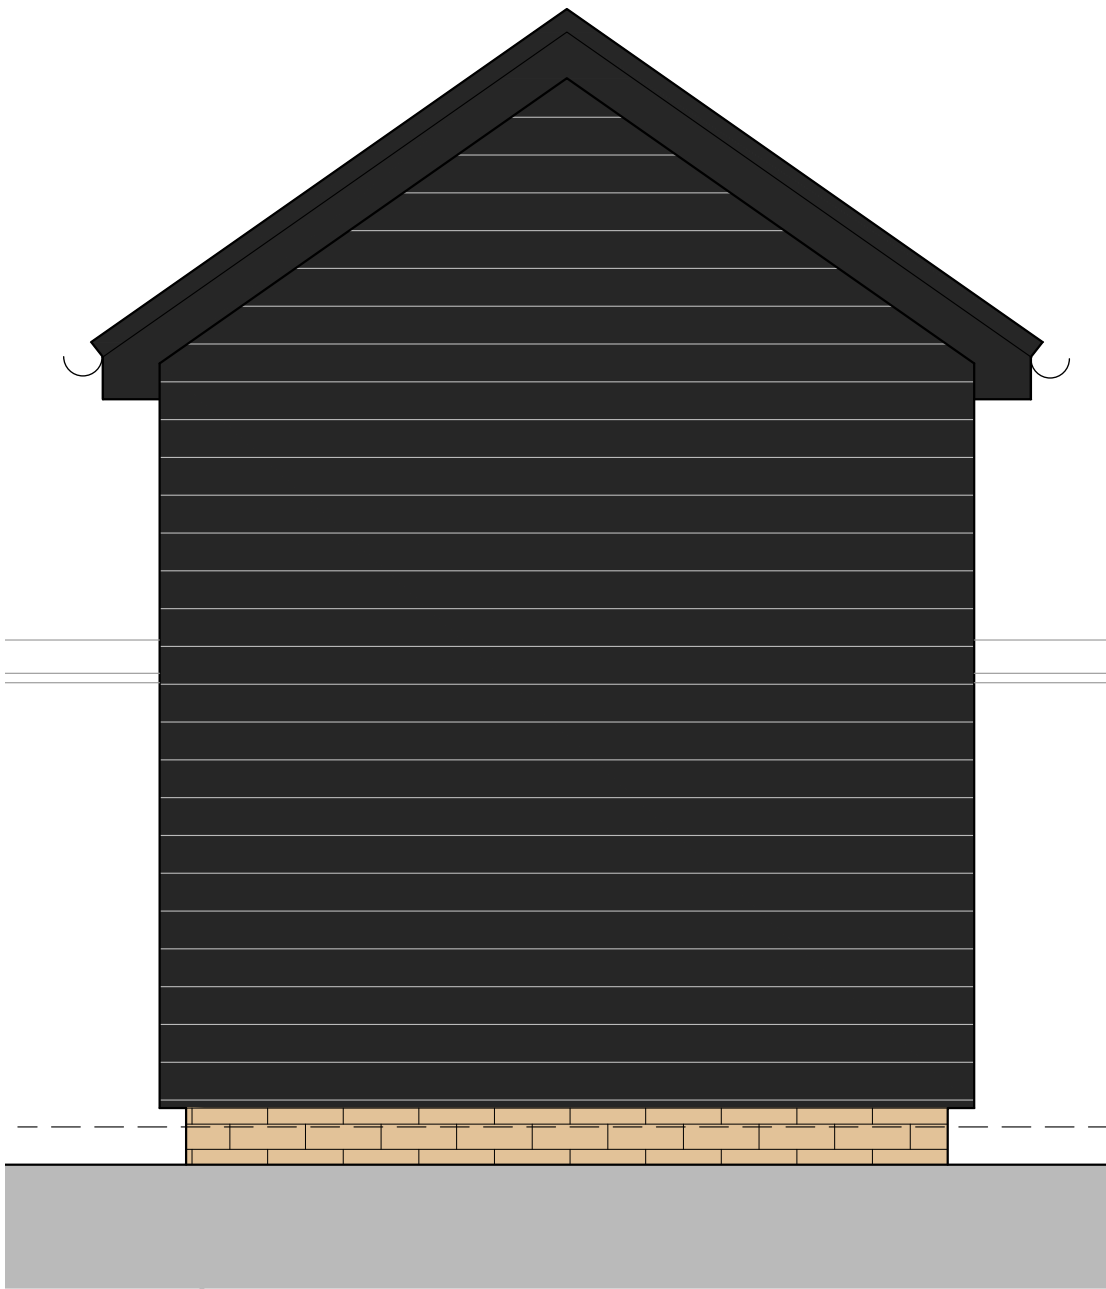
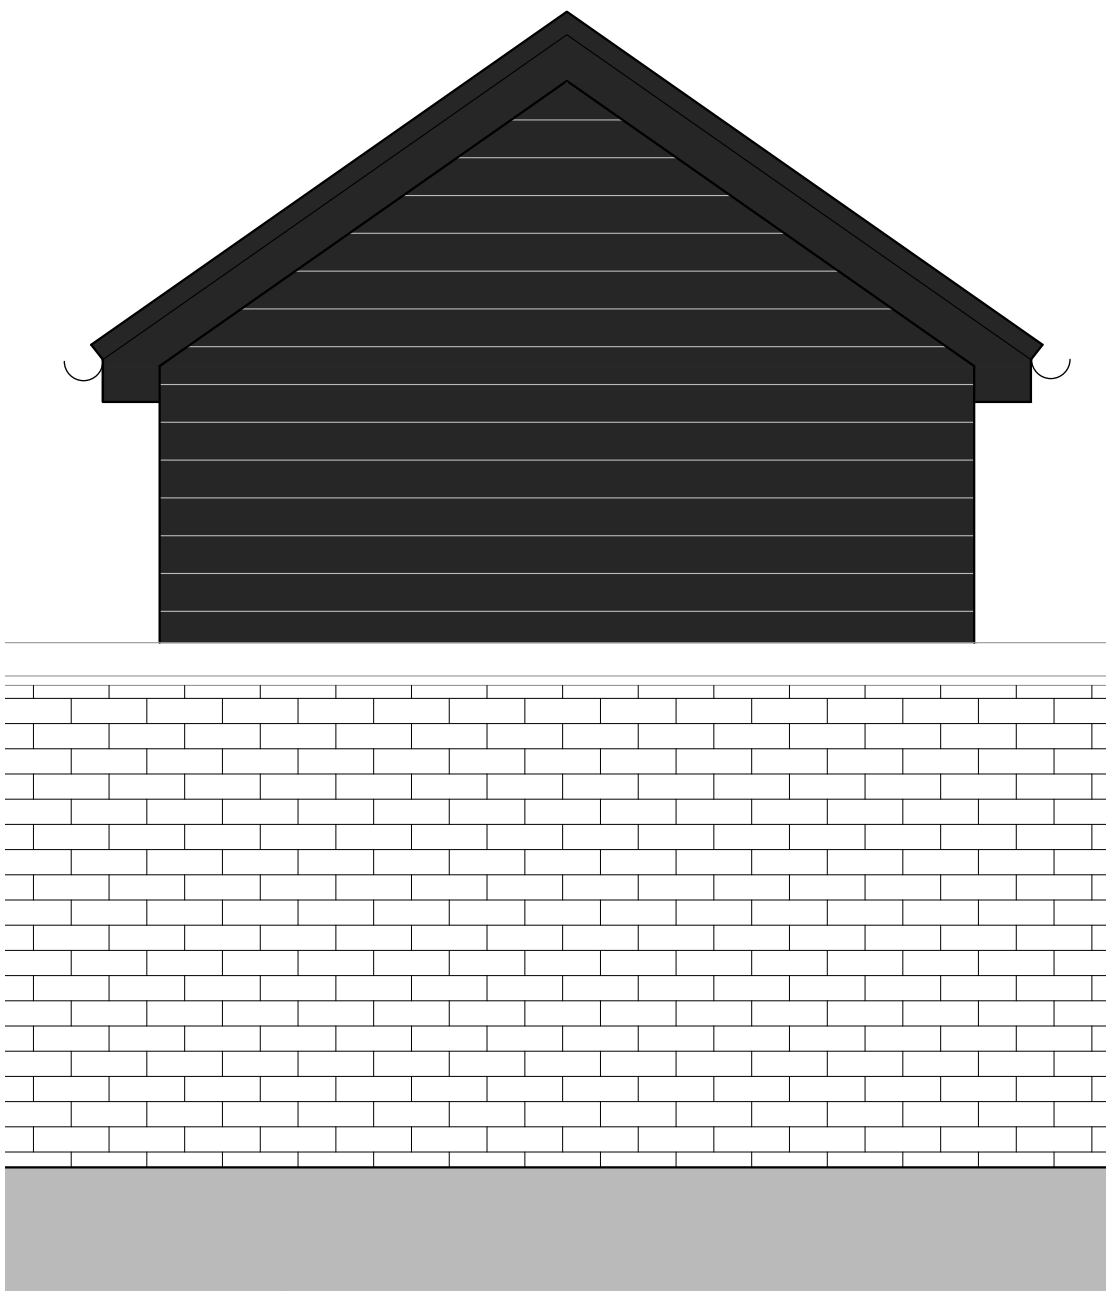
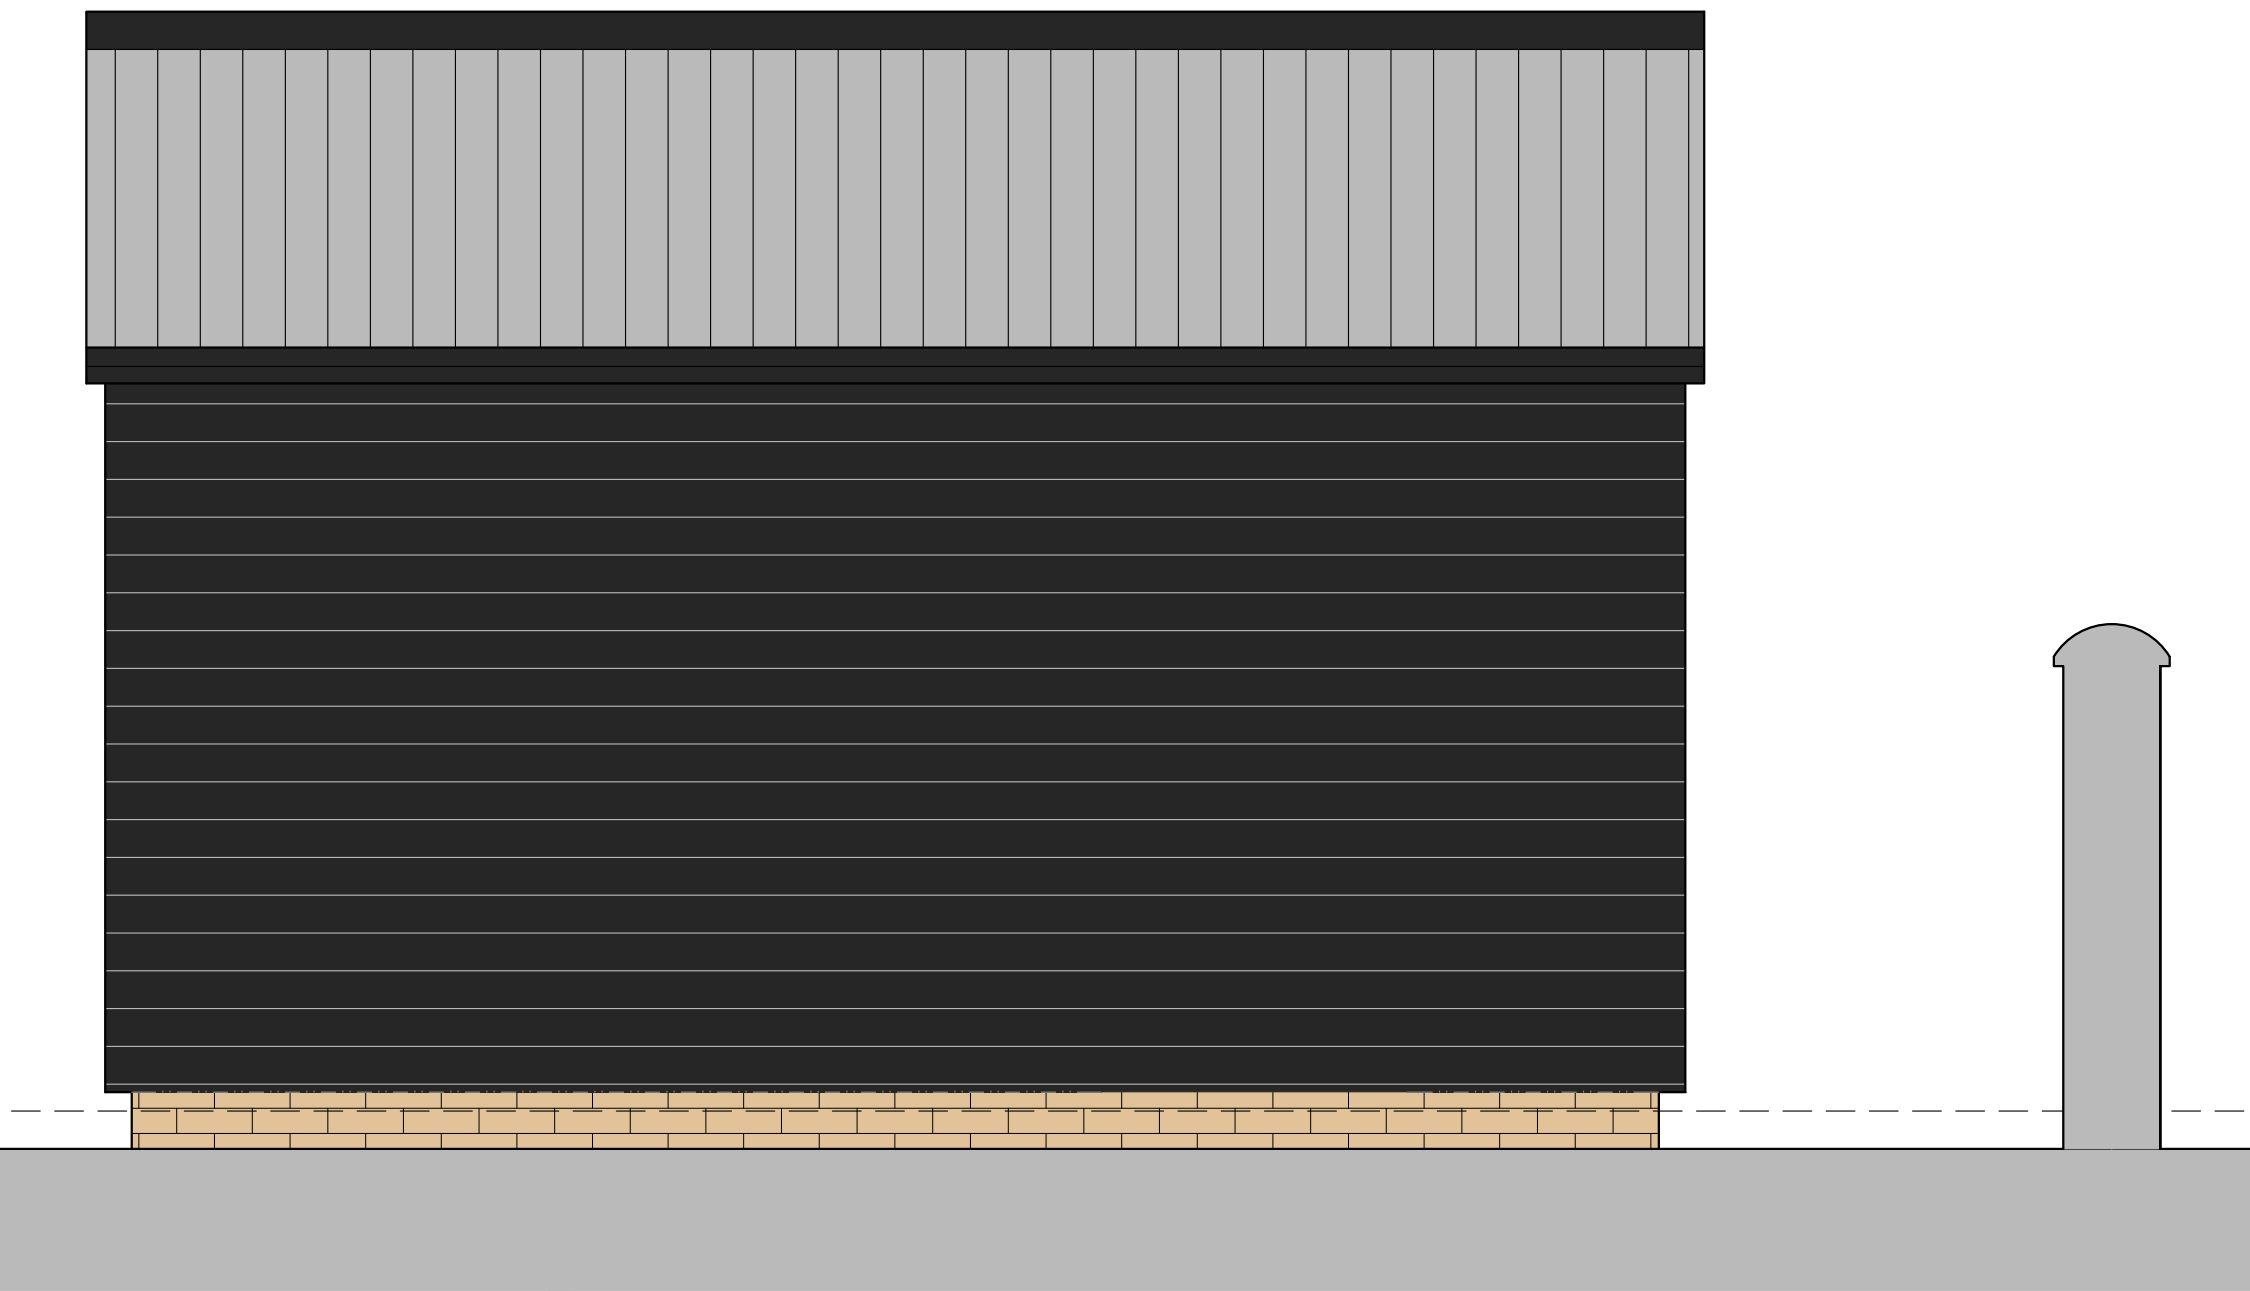


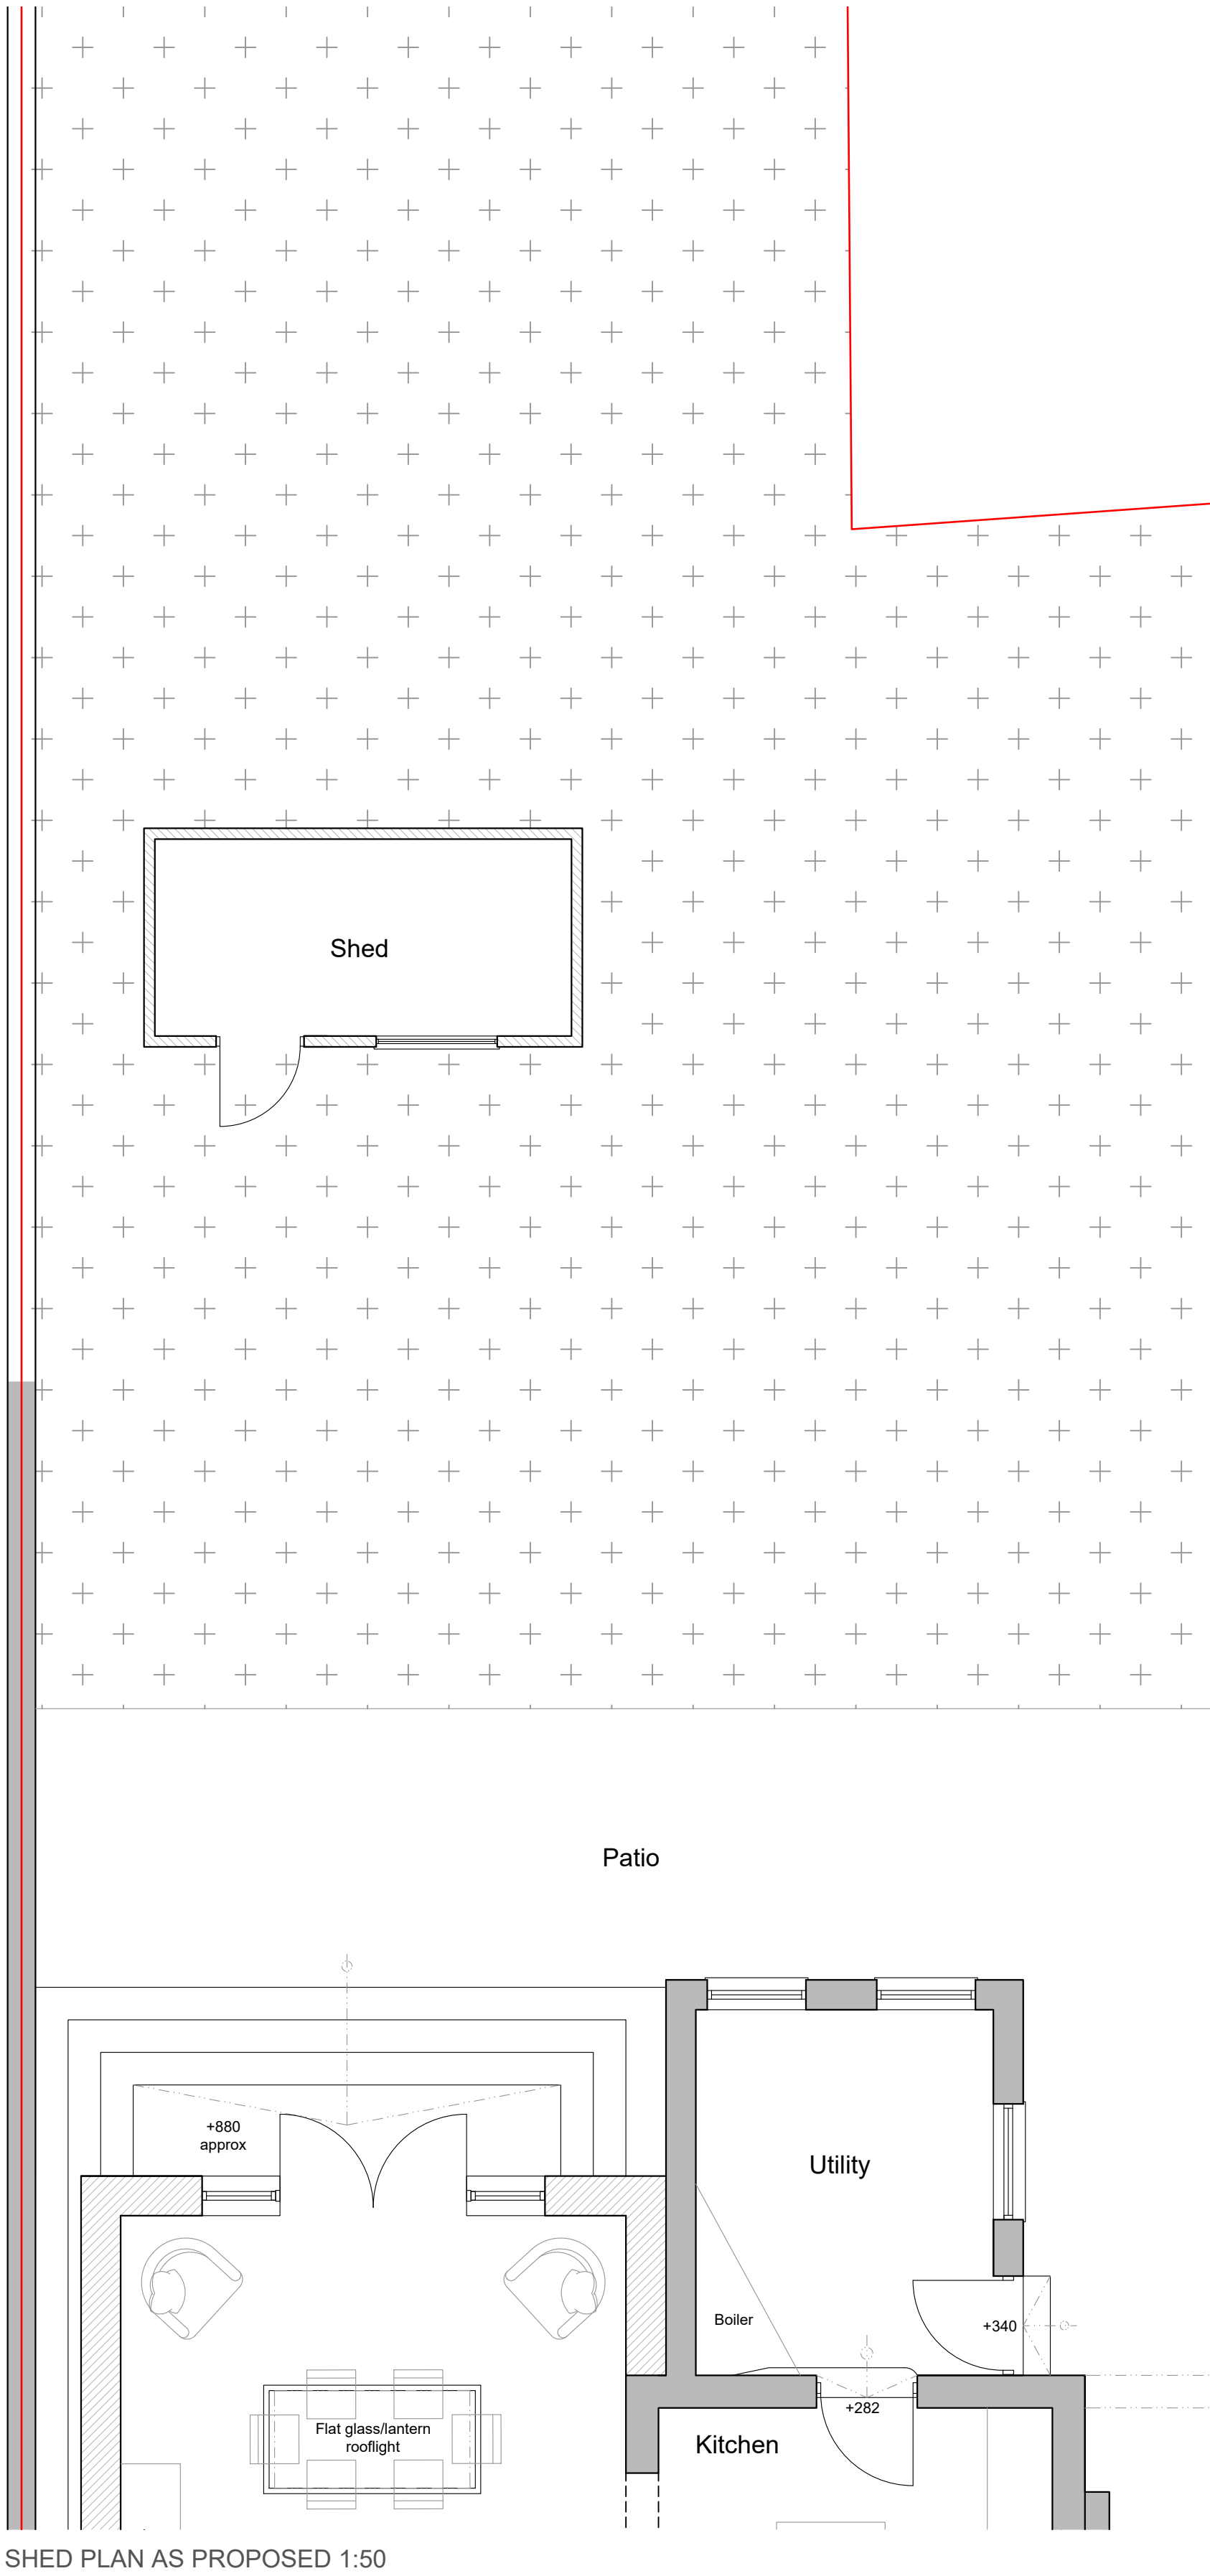

Copyright retained in accordance with the copyright, design, and patents act 1988.

CDM Regulations 2015

Principal contractor to plan for mitigation measures in response to hazards. CDM Regulations require that **all** projects are to:

- Have workers to be competent and are suitably skilled for the work they carry out;
- Contractors to provide appropriate supervision, instruction and information to all on site workers to provide a safe working environment;
- Have a written construction phase H&S plan

Worcester Lloyd are appointed as 'Designer' only, unless a written appointment has been completed for the formal appointment as 'Principal Designer'. If Worcester Lloyd has been appointed as 'Principal Designer' then refer to 'Pre-construction information pack' for design health and safety information for this project.

C	Notes amended	06.11.25
B	Rotated shed position	28.10.25
A	Rotated shed position	23.10.25
Rev	Note	Date

WORCESTER LLOYD
ARCHITECTS & ENGINEERS

Studio 20, Sadler Bridge Studios, Bold Lane
Derby, DE1 3NT

Office: 01332 742 557
www.worcesterlloyd.co.uk

RIBA 
Chartered Practice

Project	68 Queen Street, Hitchin		
Drawing Title	Shed plans & elevations as proposed		
Scale 1:50/1:20			
Sheet A1	Drawn By SW	Checked By MW	
Date	Job No.	Drawing No.	Revision
Oct' 25	145 2025	006	C

Planning application