

# Planning application


Copyright retained in accordance with the copyright, design, and patents act 1988.

## CDM Regulations 2015


Principal contractor to plan for mitigation measures in response to hazards. CDM Regulations require that **all** projects are to:

- Have workers to be competent and are suitably skilled for the work they carry out;
- Contractors to provide appropriate supervision, instruction and information to all on site workers to provide a safe working environment;
- Have a written construction phase plan.

Worcester Lloyd are appointed as 'Designer' only, unless a written appointment has been completed for the formal appointment as 'Principal Designer'. If Worcester Lloyd has been appointed as '**Principal Designer**' then refer to 'Pre-construction information pack' for design health and safety information for this project.

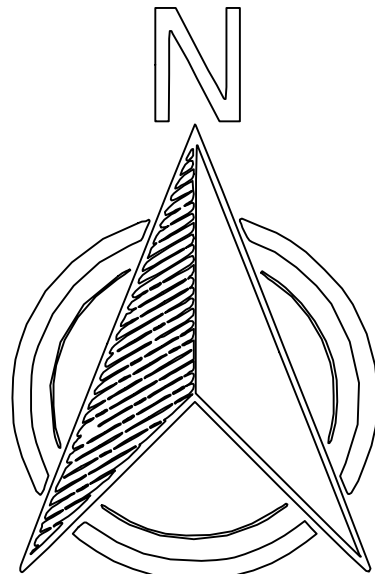

SITE BLOCK PLAN 1:500

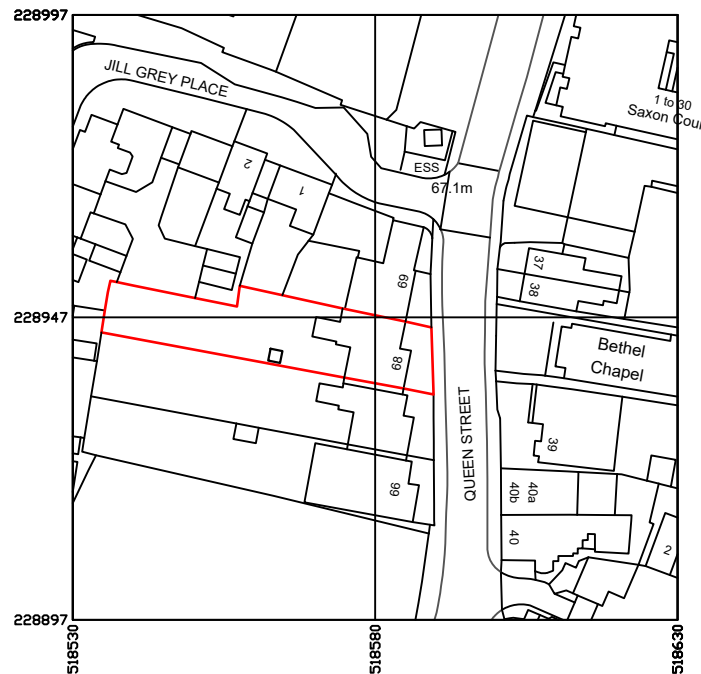

SITE LOCATION PLAN 1:1250

|     |                                   |          |
|-----|-----------------------------------|----------|
| A   | North Arrow added & notes amended | 06.11.25 |
| Rev | Note                              | Date     |



Studio 20, Sadler Bridge Studios, Bold Lane  
Derby, DE1 3NT  
Office: 01332 742 557  
www.worcesterlloyd.co.uk



Project **68 Queen Street, Hitchin**  
Drawing Title **Site Location and Block Plan**

Scale AS SHOWN  
Sheet A1 Drawn By SW Checked By MW

|         |          |             |          |
|---------|----------|-------------|----------|
| Date    | Job No.  | Drawing No. | Revision |
| Oct' 25 | 145 2025 | 000         | A        |