


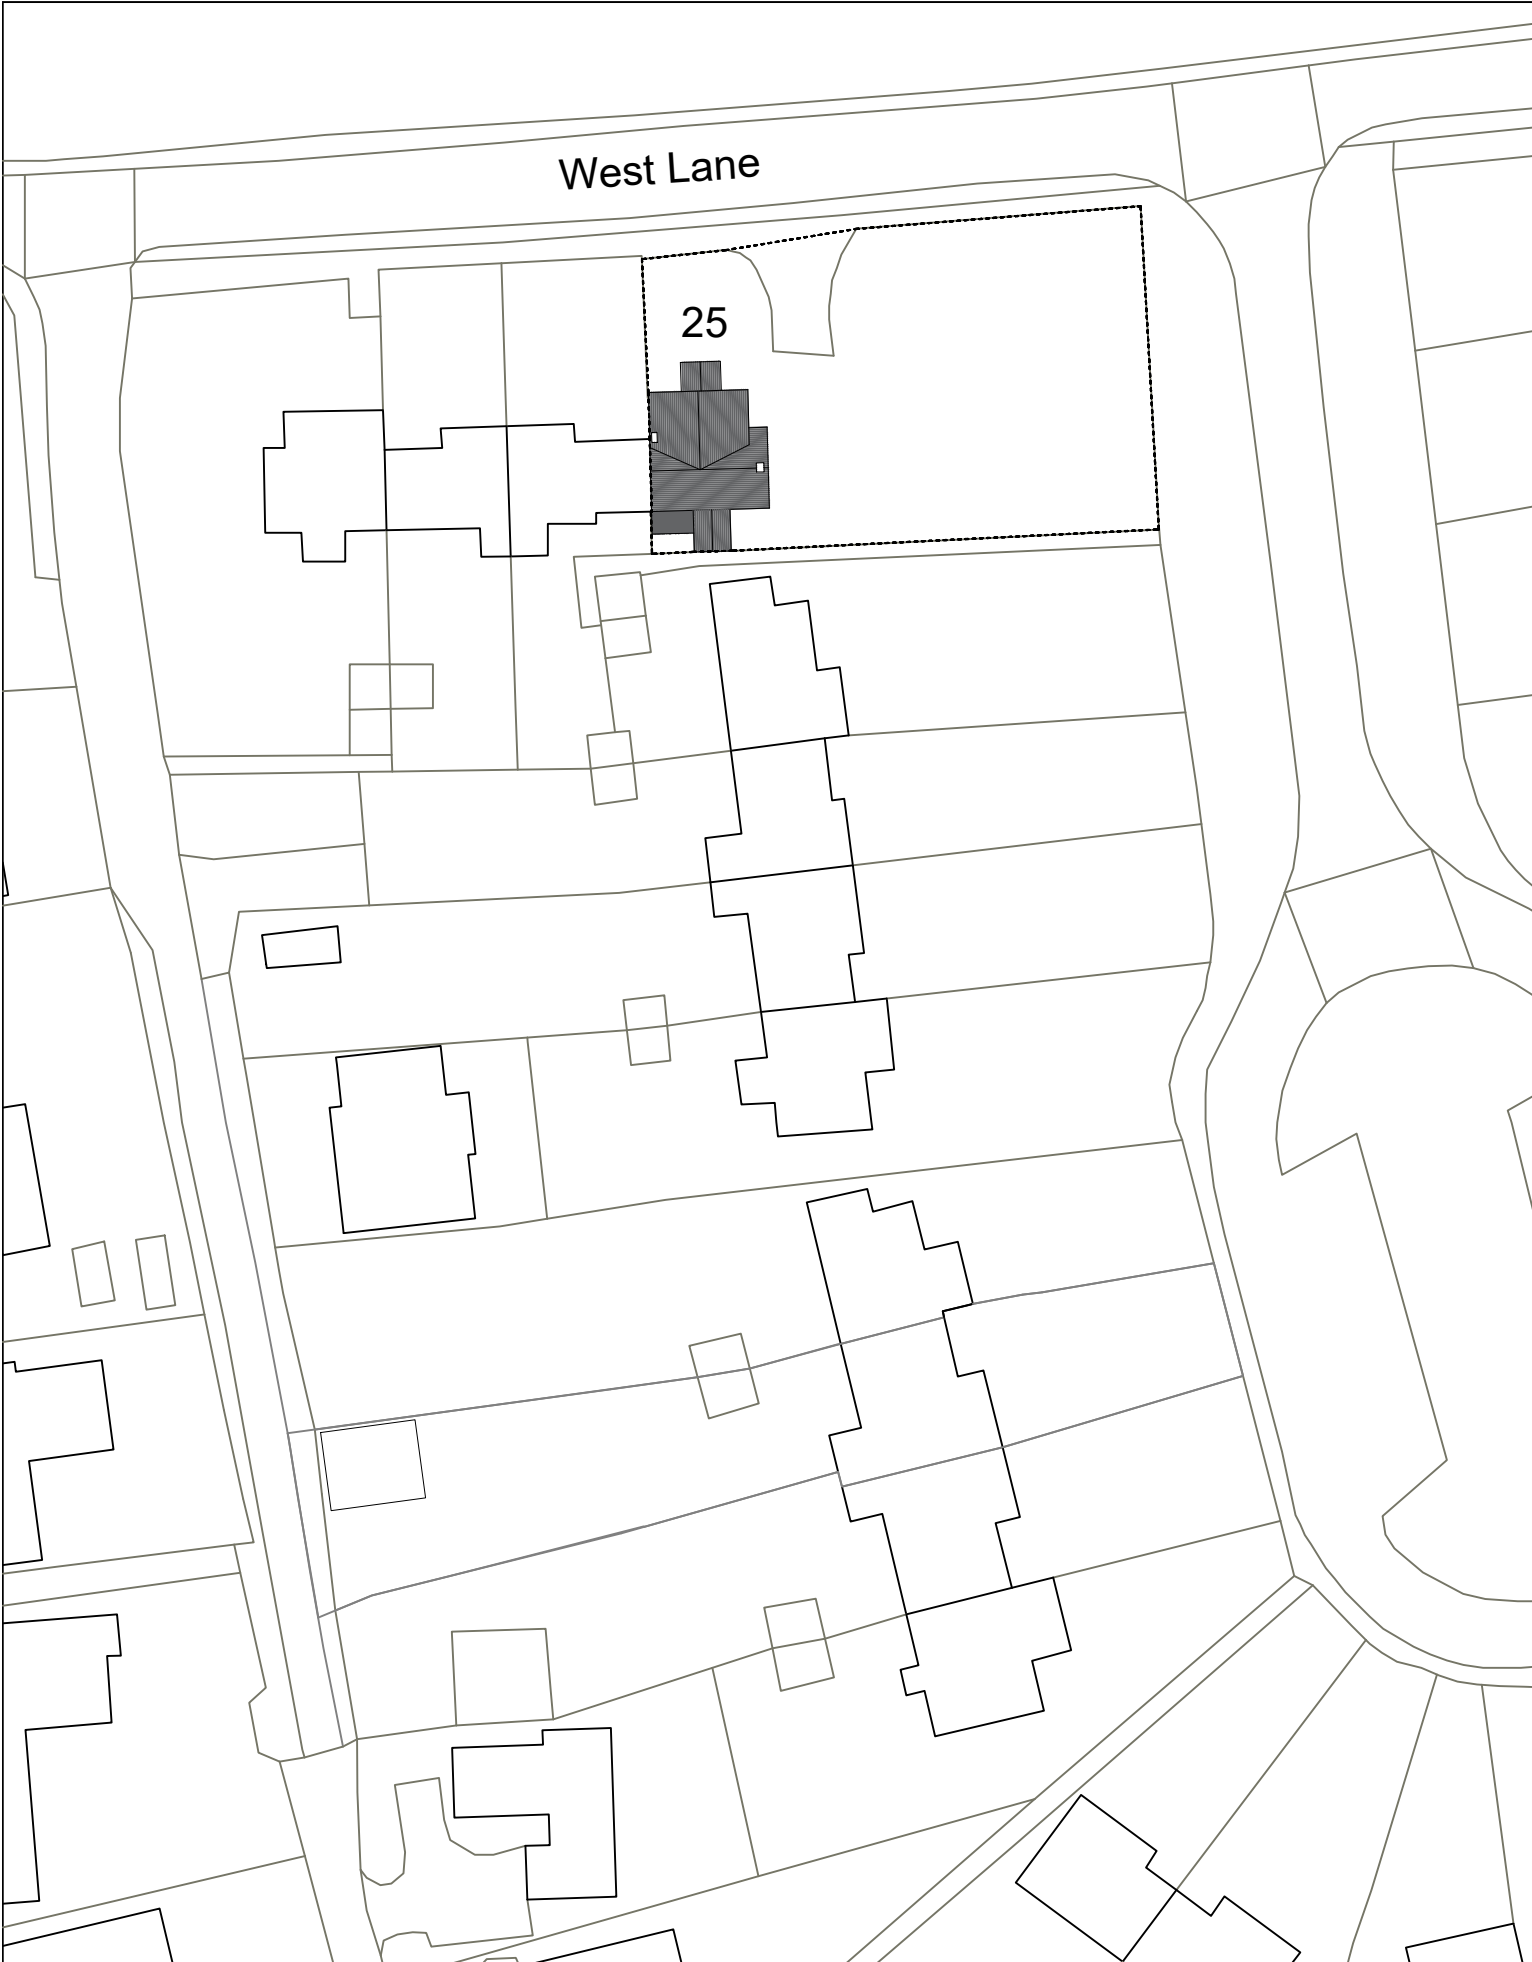

**Charlotte
Fausset
Architect**

MFA ARB RIBA

30 Shillington Rd, Pirton, Hitchin,
Herts, SG5 3QL Tel : 07815570717

client

**Brain & Denise
Critchley**

address

**25 West Lane
Pirton
SG5 3RA**

title

**Site
Plan**


dwg no & revision

WEST-10-002

date

rev0:10.06.26

scale

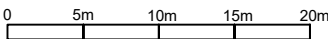

Scale 1 : 500 at A4

