

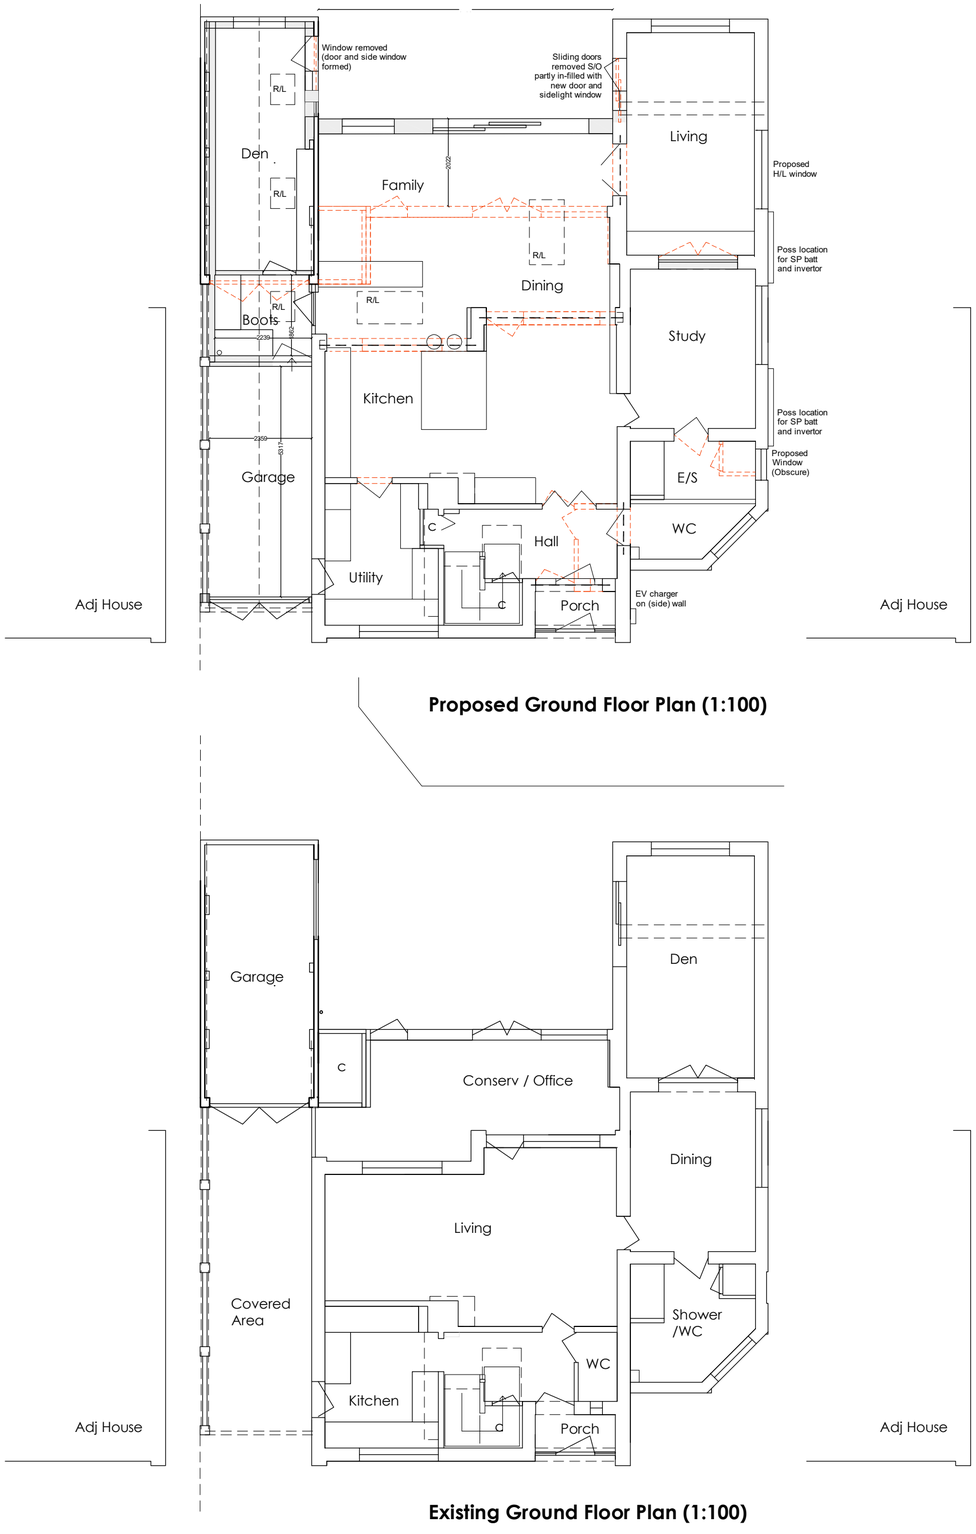


Proposed Ground Floor Plan (1:100)

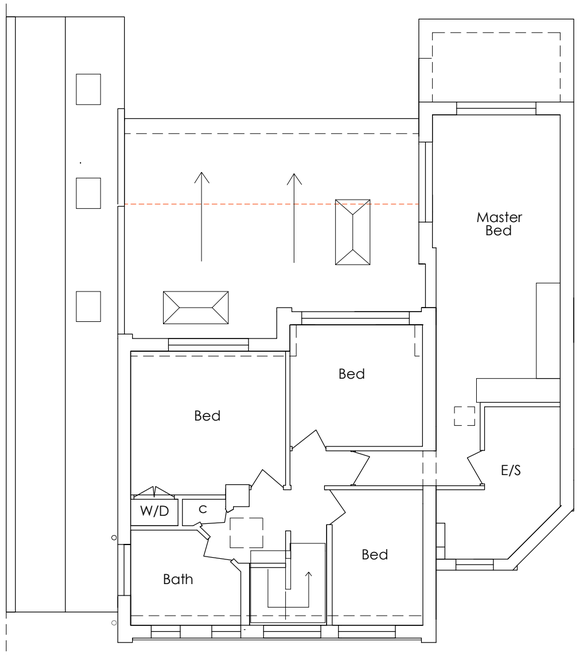


Proposed First Floor Plan (1:100)

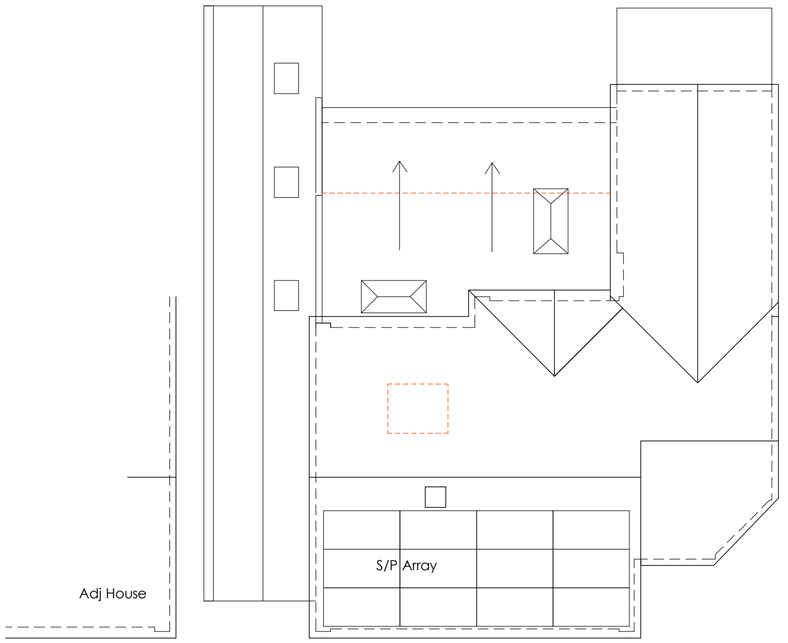


Proposed Roof Layout Plan (1:100)

Existing Ground Floor Plan (1:100)

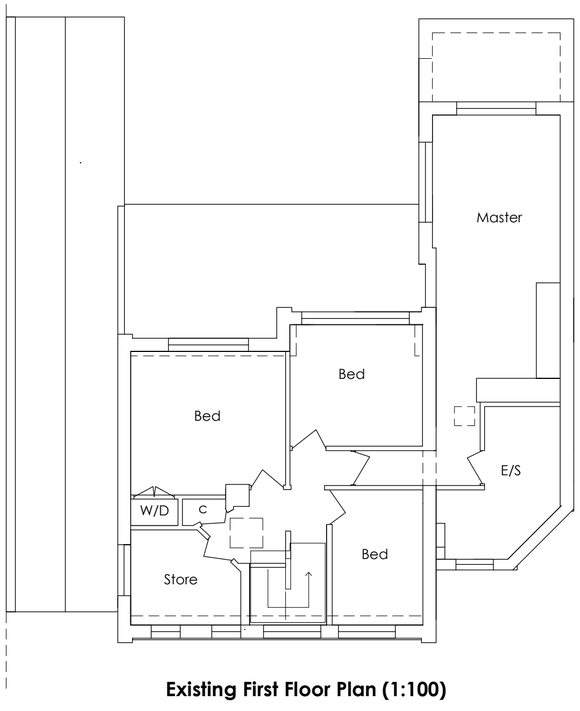

Existing First Floor Plan (1:100)

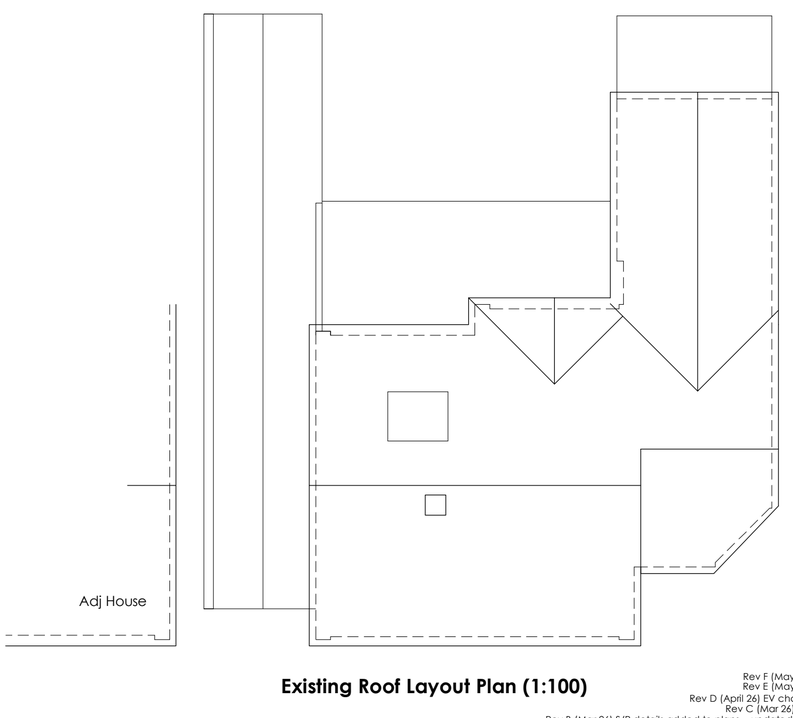

Existing Roof Layout Plan (1:100)

Rev F (May 26) Design updated
Rev E (May 26) Design updated
Rev D (April 26) EV charger added to plans
Rev C (Mar 26) Updated S/P details
Rev B (Mar 26) S/P details added to plans - updated for submission to LPA
Rev A (Mar 26) Plans updated for submission to LPA

NOTE - These drawings have been produced for Planning purposes only and are not, nor are they intended to be a complete schedule of work.

All dimensions to be checked on site and not to be scaled from this drawing.

1:100 / 1m 2m 3m 4m 5m 6m 7m 8m

Dowsett ASSOCIATES
Architectural Design Consultants

Project Title:	Proposed Replacement Extension to Rear Elevation & Other & Associated Works		
Status:	Planning	Detail:	Existing & Proposed Floor & Roof Plans
For:	Mr & Mrs Rasche	Date:	March 2026
Address:	64 Waysbrook, Letchworth Garden City		
Drawing:	0756-02 Rev: F	Scale:	1:100 @A2