


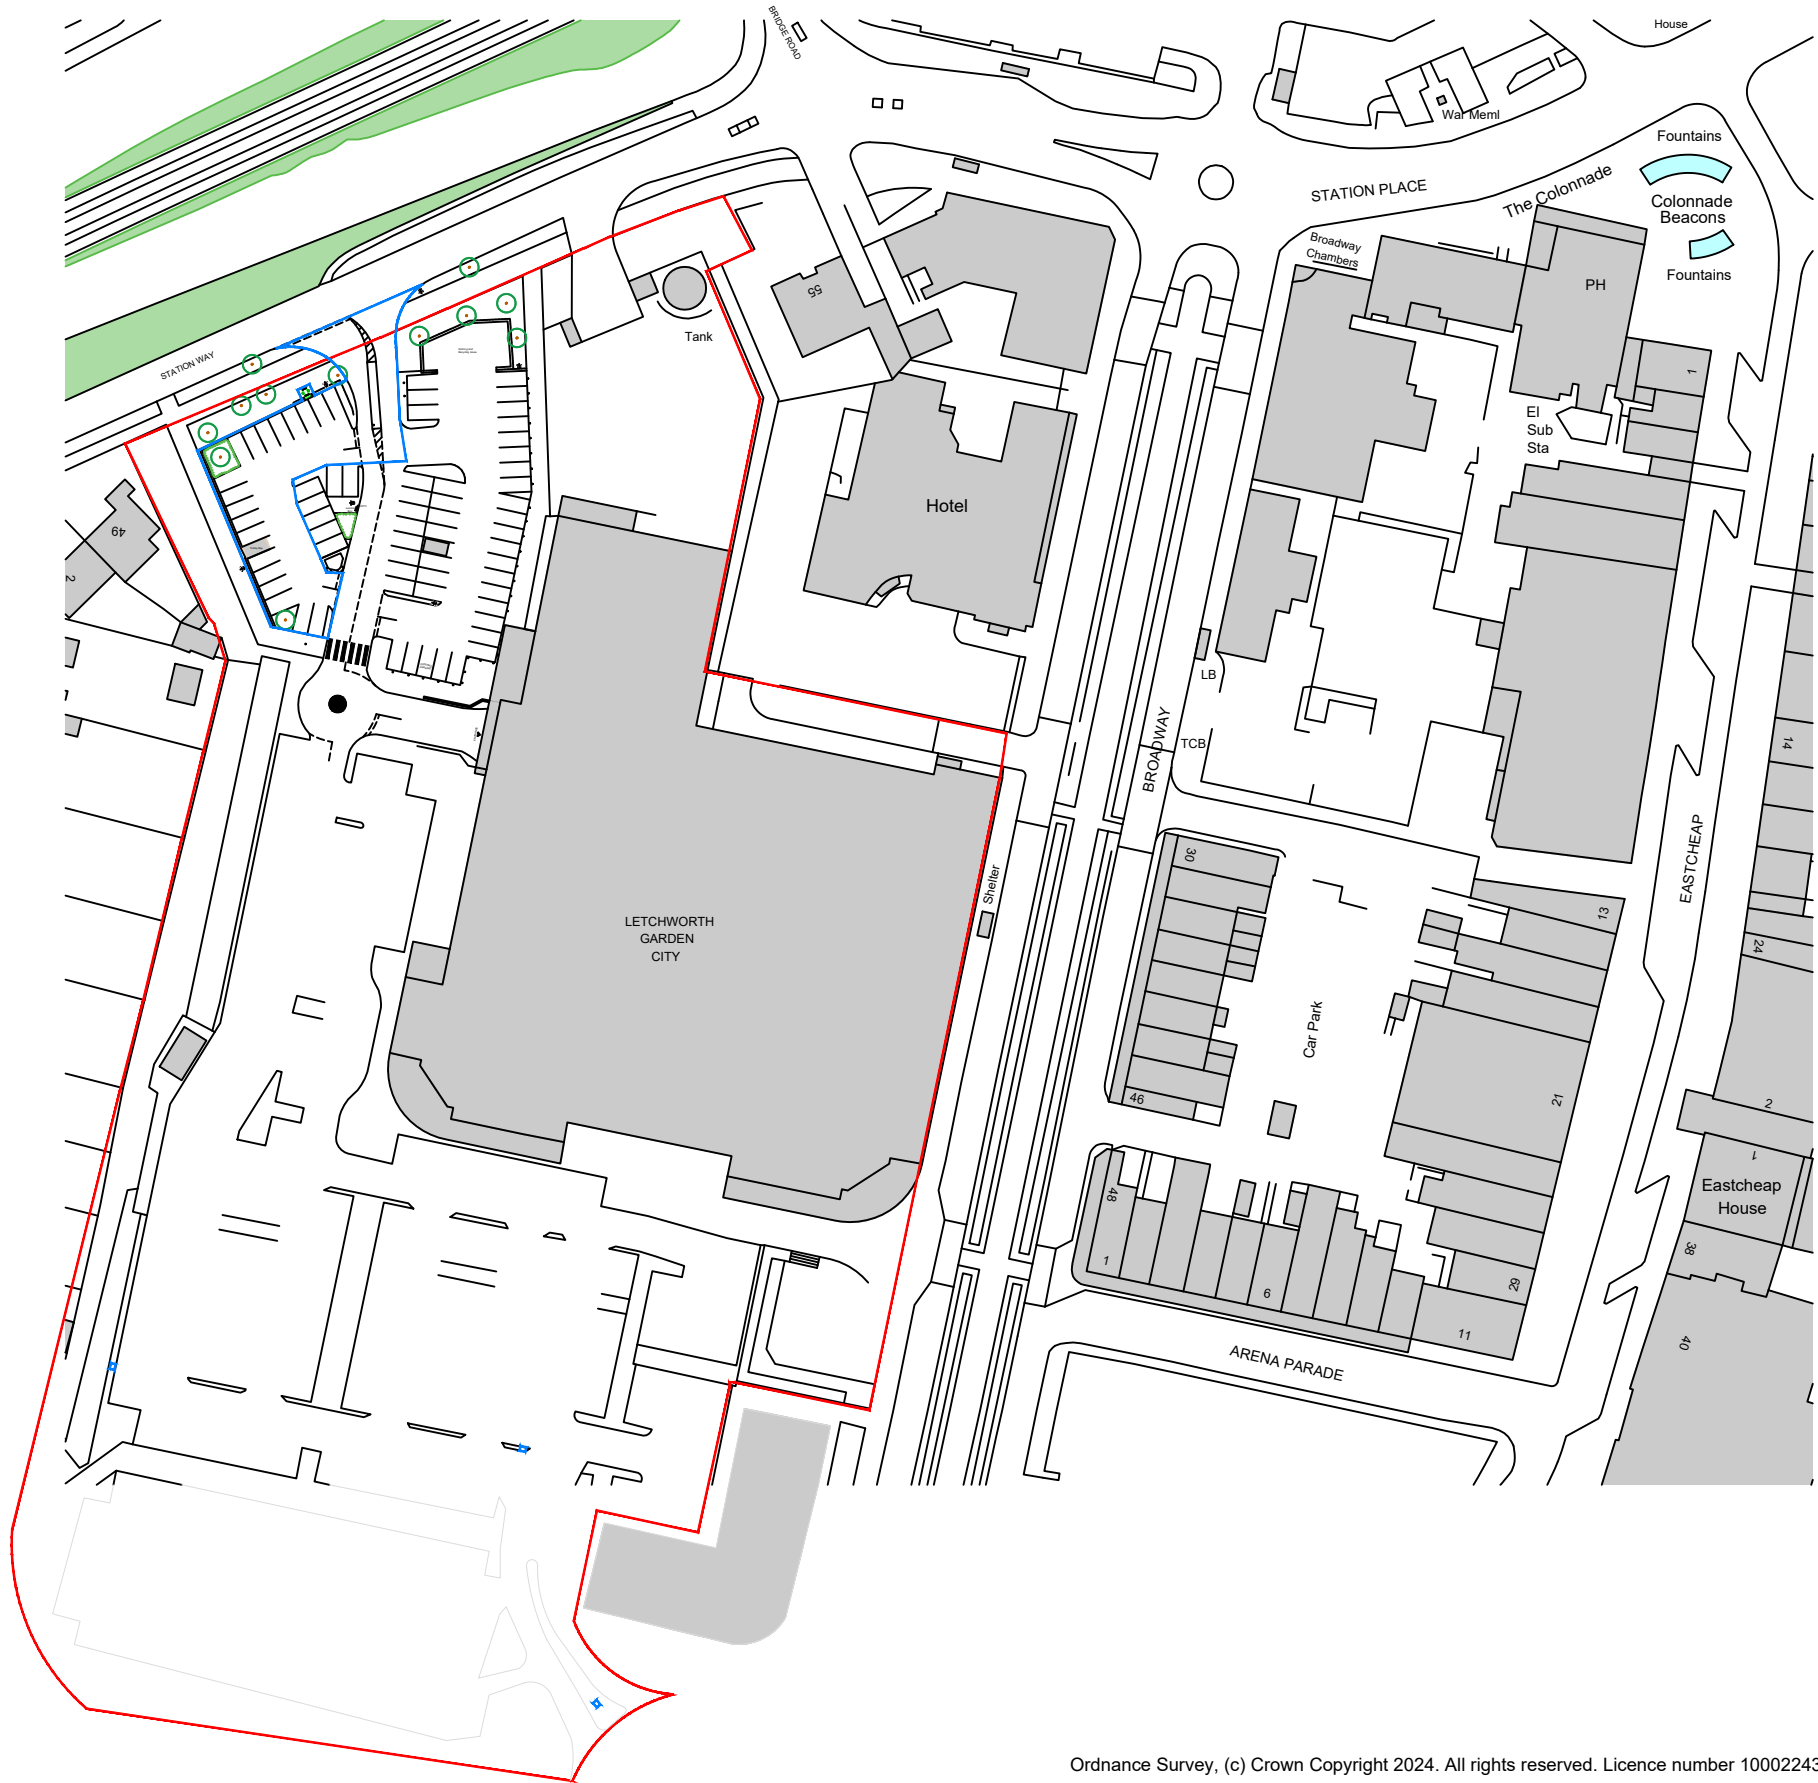

11



Ordnance Survey, (c) Crown Copyright 2024. All rights reserved. Licence number 100022432

DRAWING NOTES

COPYRIGHT ©  
This drawing and the details herein are the copyright of MBH Design Studio Ltd. and must not be reproduced, altered or passed to any third party without prior written consent.  
  
This drawing has been produced for the project listed below, is submitted in support of this application to the Local Planning Authority and is not intended for use by any other person or for any other purpose.  
  
Every effort has been made to ensure the accuracy of these drawings, however MBH Design Studio Ltd. accept no responsibility for any discrepancies arising from the reuse of survey information and preliminary drawings commissioned by the Applicant from others.

KEY PLAN:

- LAND OWNERSHIP LINE
- SITE APPLICATION LINE

|   |                |                               |              |
|---|----------------|-------------------------------|--------------|
| C   | 22.05.2026     | Plans Updated as per Comments | DM/NS        |
| B   | 15.05.2026     | Revised Site Boundary         | HP/NS        |
| A   | 11.05.2026     | Revised Boundary Line         | HP/NS        |
| REV   | DATE           | DESCRIPTION                   | DRN/CHK/APPD |
| REVISION NOTES   |                |                               |              |
| PLANNING   |                |                               |              |
| <div><div>mbh</div><div>MBH Design Studio Ltd.<br/>Brook House, Apex Court, Camphill Rd, West Byfleet, Surrey, KT14 6SQ<br/>www.mbhstd.com t: 01932 352 727 f: 01932 351 545</div></div> |                |                               |              |
| CLIENT <div>mfgmotor fuel group</div>   |                |                               |              |
| PROJECT <div>FS2126 - LETCHWORTH MORRISONS<br/>HUDDERSFIELD ROAD,<br/>DEWSBURY. WEST YORKSHIRE,<br/>WF13 3LR</div>                                                                       |                |                               |              |
| DRAWING TITLE <div>LOCATION PLAN</div>   |                |                               |              |
| DRAWN BY   | DATE           | SCALE                         | PAPER SIZE   |
| MO   | 18.03.2026     | 1:500                         | A3           |
| CHECKED/APPROVED BY   | DRAWING NUMBER | REV.                          |              |
| AM/NS   | 14313-2126-LP  | C                             |              |