


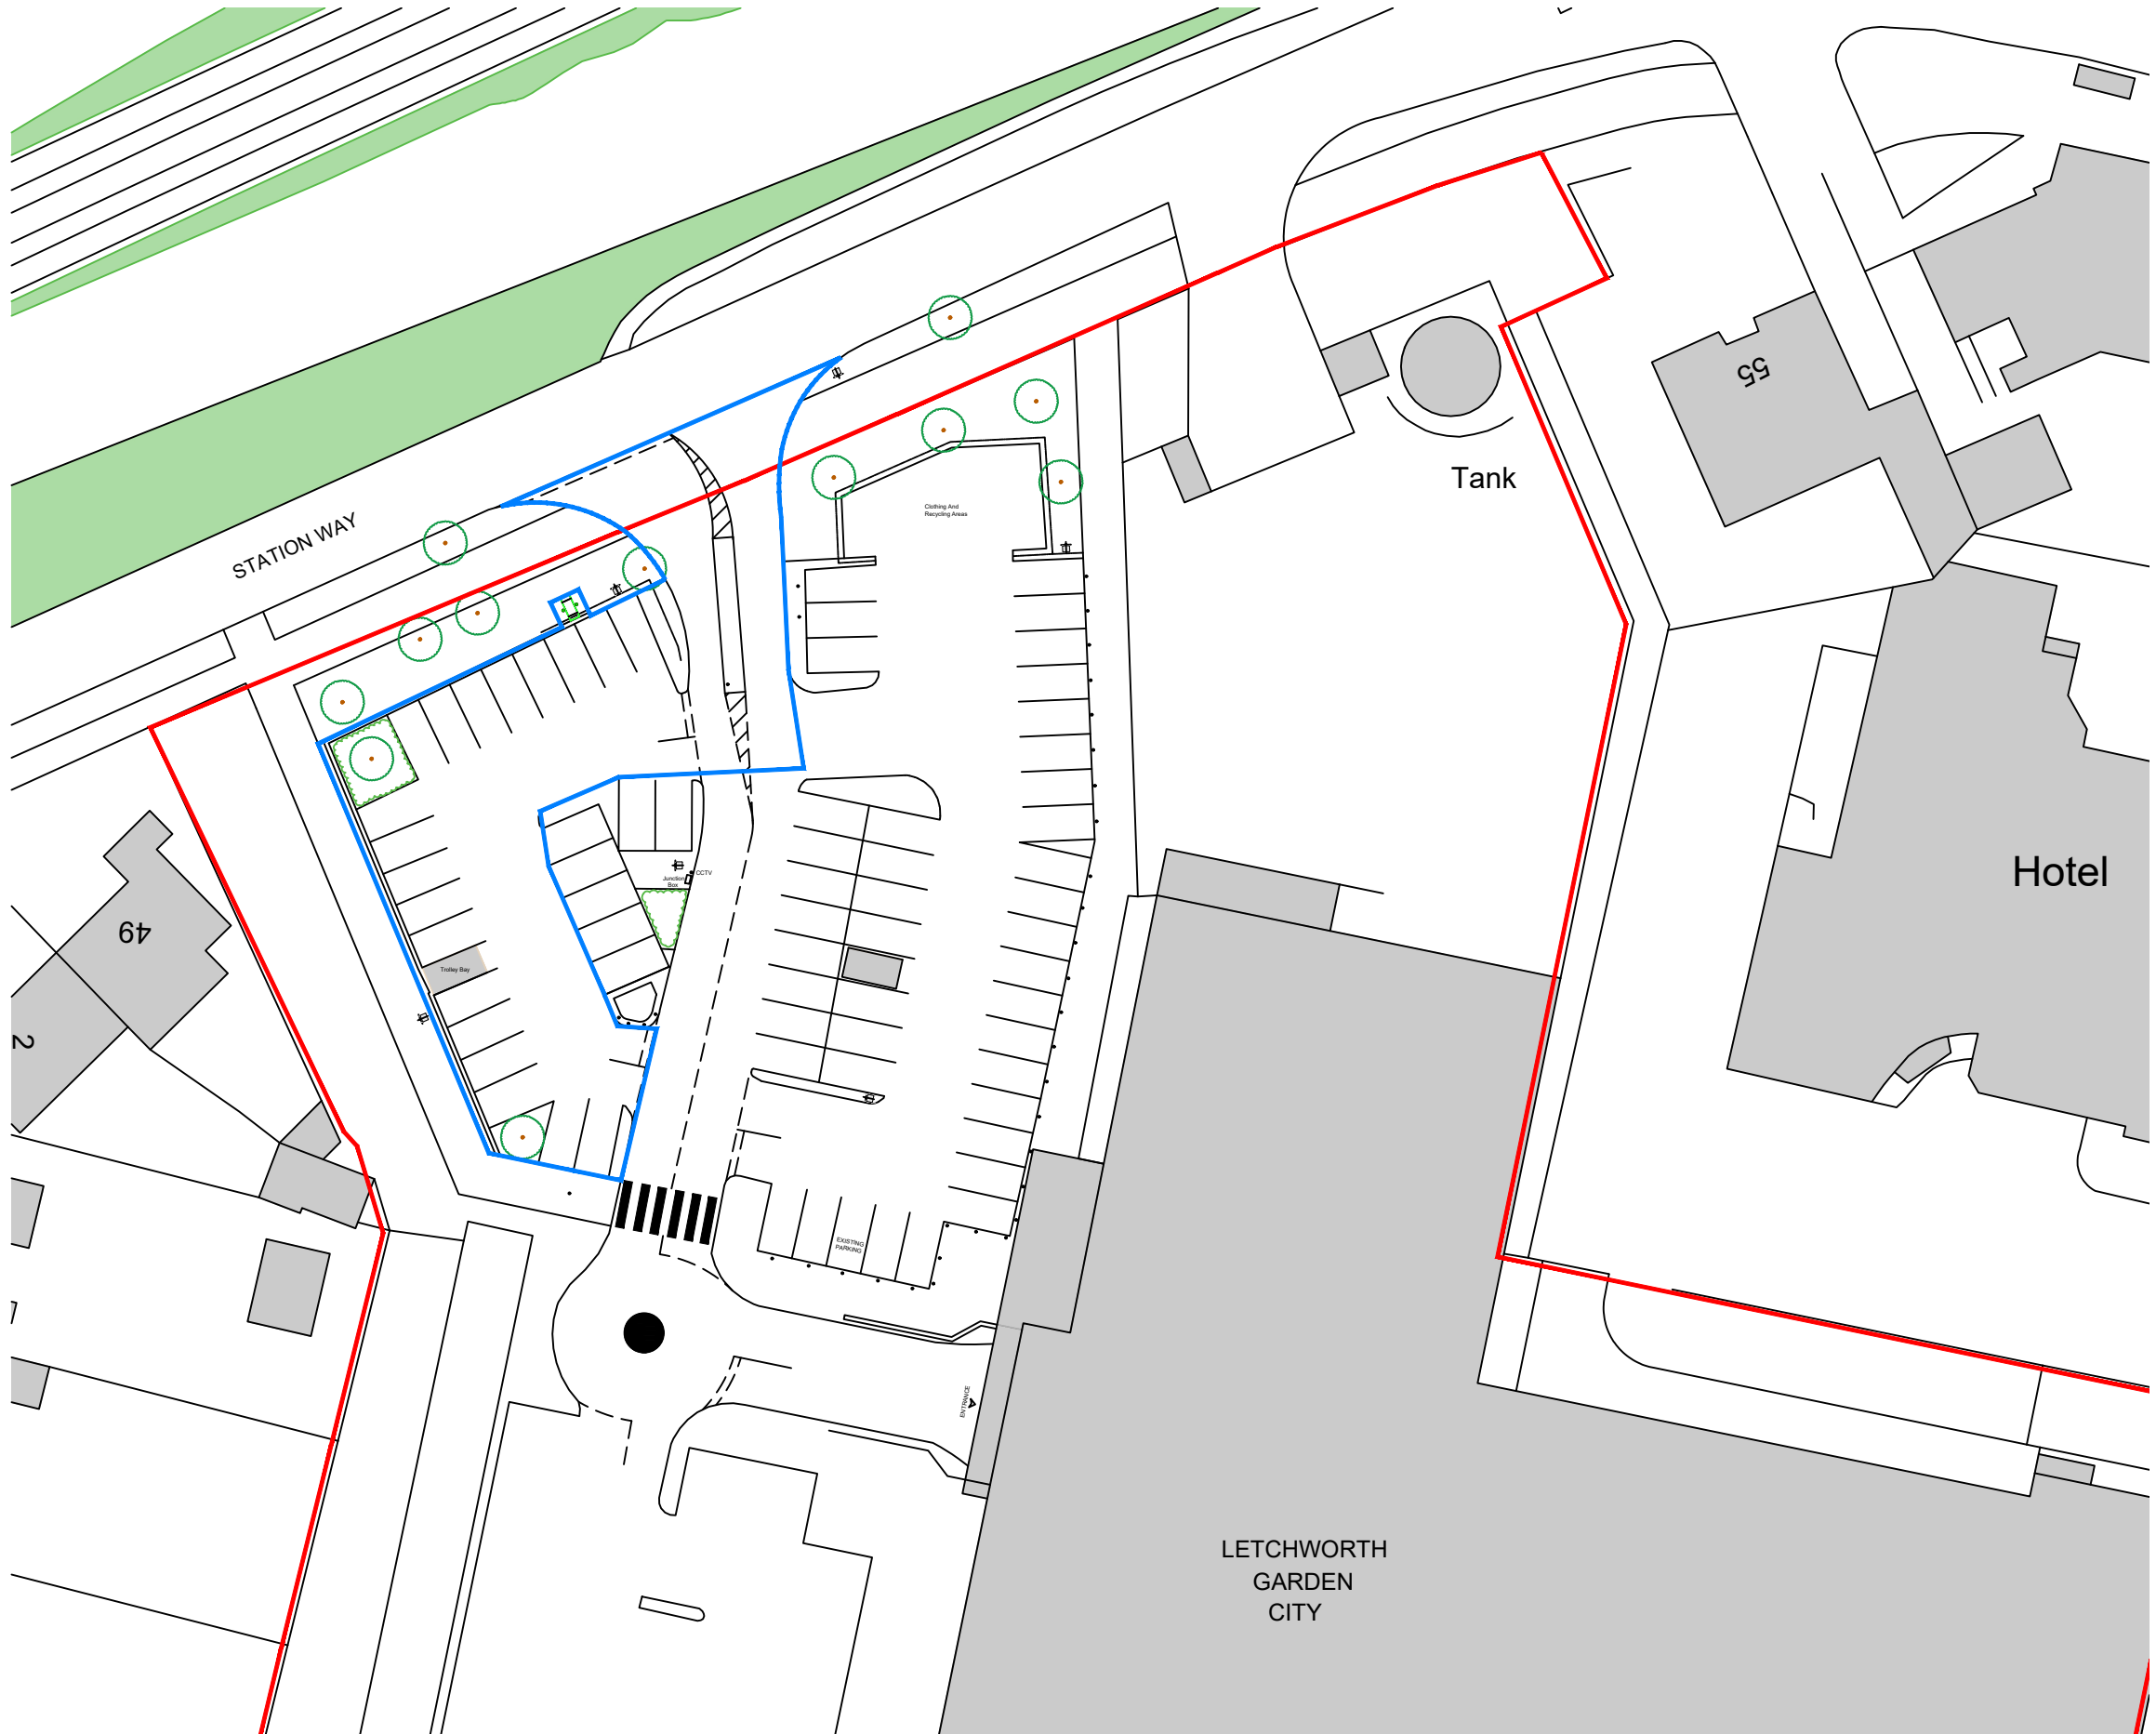

DRAWING NOTES

COPYRIGHT ©
This drawing and the details herein are the copyright of MBH Design Studio Ltd. and must not be reproduced, altered or passed to any third party without prior written consent.

This drawing has been produced for the project listed below, is submitted in support of this application to the Local Planning Authority and is not intended for use by any other person or for any other purpose.

Every effort has been made to ensure the accuracy of these drawings, however MBH Design Studio Ltd. accept no responsibility for any discrepancies arising from the reuse of survey information and preliminary drawings commissioned by the Applicant from others.

KEY PLAN:

— LAND OWNERSHIP LINE

— SITE APPLICATION LINE

C	22.05.2026	Plans Updated as per Comments	DM/NS
B	15.05.2026	Revised Site Boundary	HP/NS
A	11.05.2026	Revised Boundary Line	HP/NS
REV	DATE	DESCRIPTION	DRN/CHK/APPD
REVISION NOTES			

PLANNING

MBH Design Studio Ltd.
Brook House, Apex Court, Camphill Rd, West Byfleet, Surrey, KT14 6SQ.
www.mbhstd.com T: 01932 352 727 F: 01932 351 545

CLIENT

PROJECT
FS2126 - LETCWORTH MORRISONS
HUDDERSFIELD ROAD,
DEWSBURY. WEST YORKSHIRE,
WF13 3LR

DRAWING TITLE
BLOCK PLAN

DRAWN BY MO	DATE 18.03.2026	SCALE 1:500	PAPER SIZE A3
CHECKED/APPROVED BY AM/NS	DRAWING NUMBER 14313-2126-BP	REV. C	

