



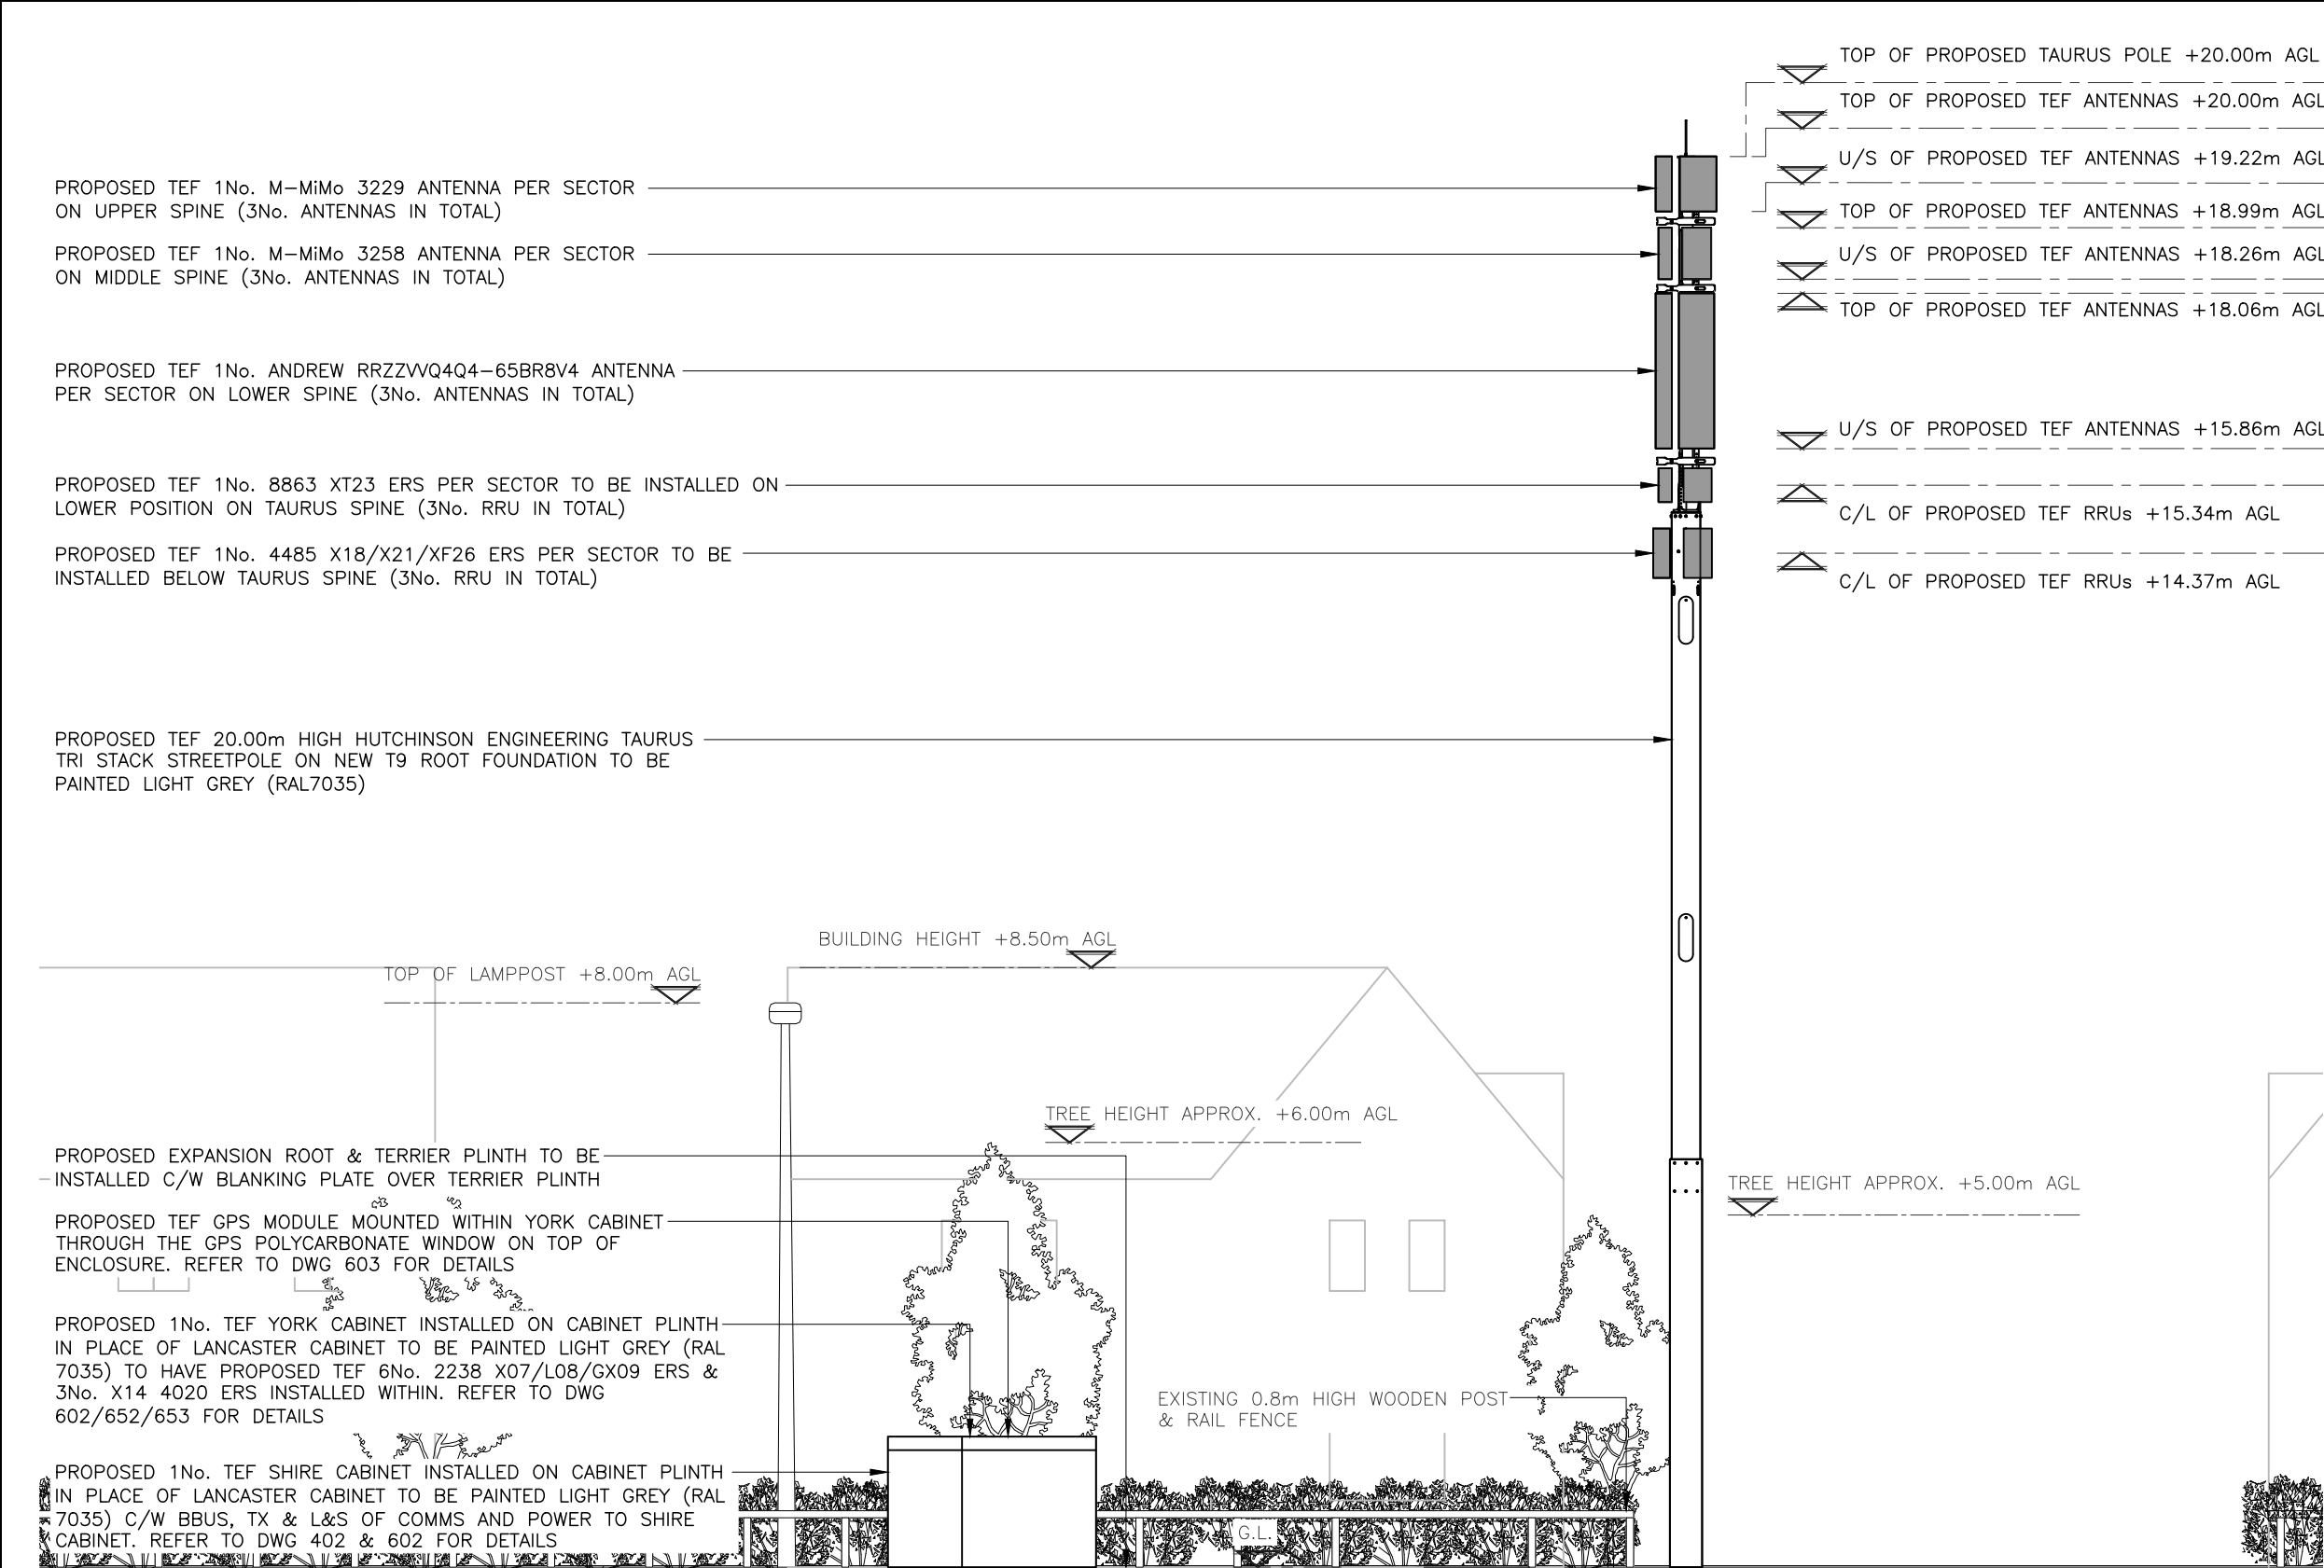

PROPOSED SITE ELEVATION
(1:100)

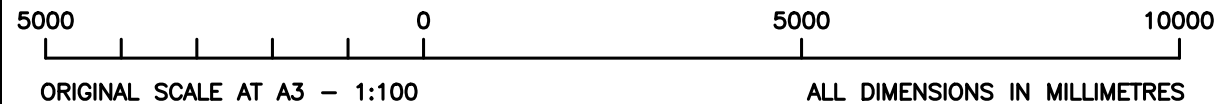

ALL DIMENSIONS ARE IN mm UNLESS NOTED OTHERWISE

N.G.R

E:523235

N: 233660

NOTES:

PROPOSED LIFT & SHIFT OF EXISTING DNO SUPPLY INTO SHIRE CABINET FROM EXISTING METER CABINET. PROPOSED LIFT & SHIFT OF EXISTING TX INTO SHIRE CABINET FROM EXISTING LANCASTER CABINET

EXISTING TEF 12.5m HIGH ELARA MONOPOLE TO BE REMOVED. EXISTING MK3 LANCASTER CABINET, METER CABINET AND SIDE POD ROOTS AND CABINETS TO BE REMOVED

NOTE: 4No. PREVIOUS TRIAL HOLES HAVE BEEN COMPLETE AT SITE AND PROPOSED LOCATION IS ONLY LOCATION TO CLEAR DUE TO PROXIMITY OF NEARBY SERVICES. DUE TO NATURE OF SITE AND LOCATION OF POLE TO NEARBY ROAD THERE IS A POTENTIAL H&S RISK FOR OPERATORS ACCESSING NEAR TO ROAD AND ALL SITE ATTENDEES ARE TO BE MADE AWARE OF THIS

A	CONSTRUCTION ISSUE	CE	JA	12.06.26
REV	MODIFICATION	BY	CH	DATE

WHP

WHP Telecoms Ltd

Faraday Court

401 Faraday Street

Birchwood Park

Warrington WA3 6GA

Tel: 01925 424100 Fax: 01925 424101

e-mail: info@whptelecoms.com

cornerstone

CORNERSTONE - BEACON 4 SOUTH EAST

Cell Name				Opt.
BLACKHORSE ROAD 2				A
Cell ID No				
CSID	-	VF	✓	TEF
115915	-	47143	-	042114
Project No.	-	TM Cell ID	-	N/A
11591528	-	-	-	-

Site Address / Contact Details

BLACKHORSE ROAD
LETCHWORTH
NORTON
HERTFORDSHIRE
SG6 1HD

Drawing Title:
PROPOSED SITE ELEVATION

Purpose of issue: CONSTRUCTION				Dwg Rev:
Drawing Number: 301				A
Surveyed By: NC		Original Sheet Size: A3		Pack Issue:
Drawn: CE	Date: 12.06.26	Checked: JA	Date: 12.06.26	A

SDNT0005 Version 3.2