


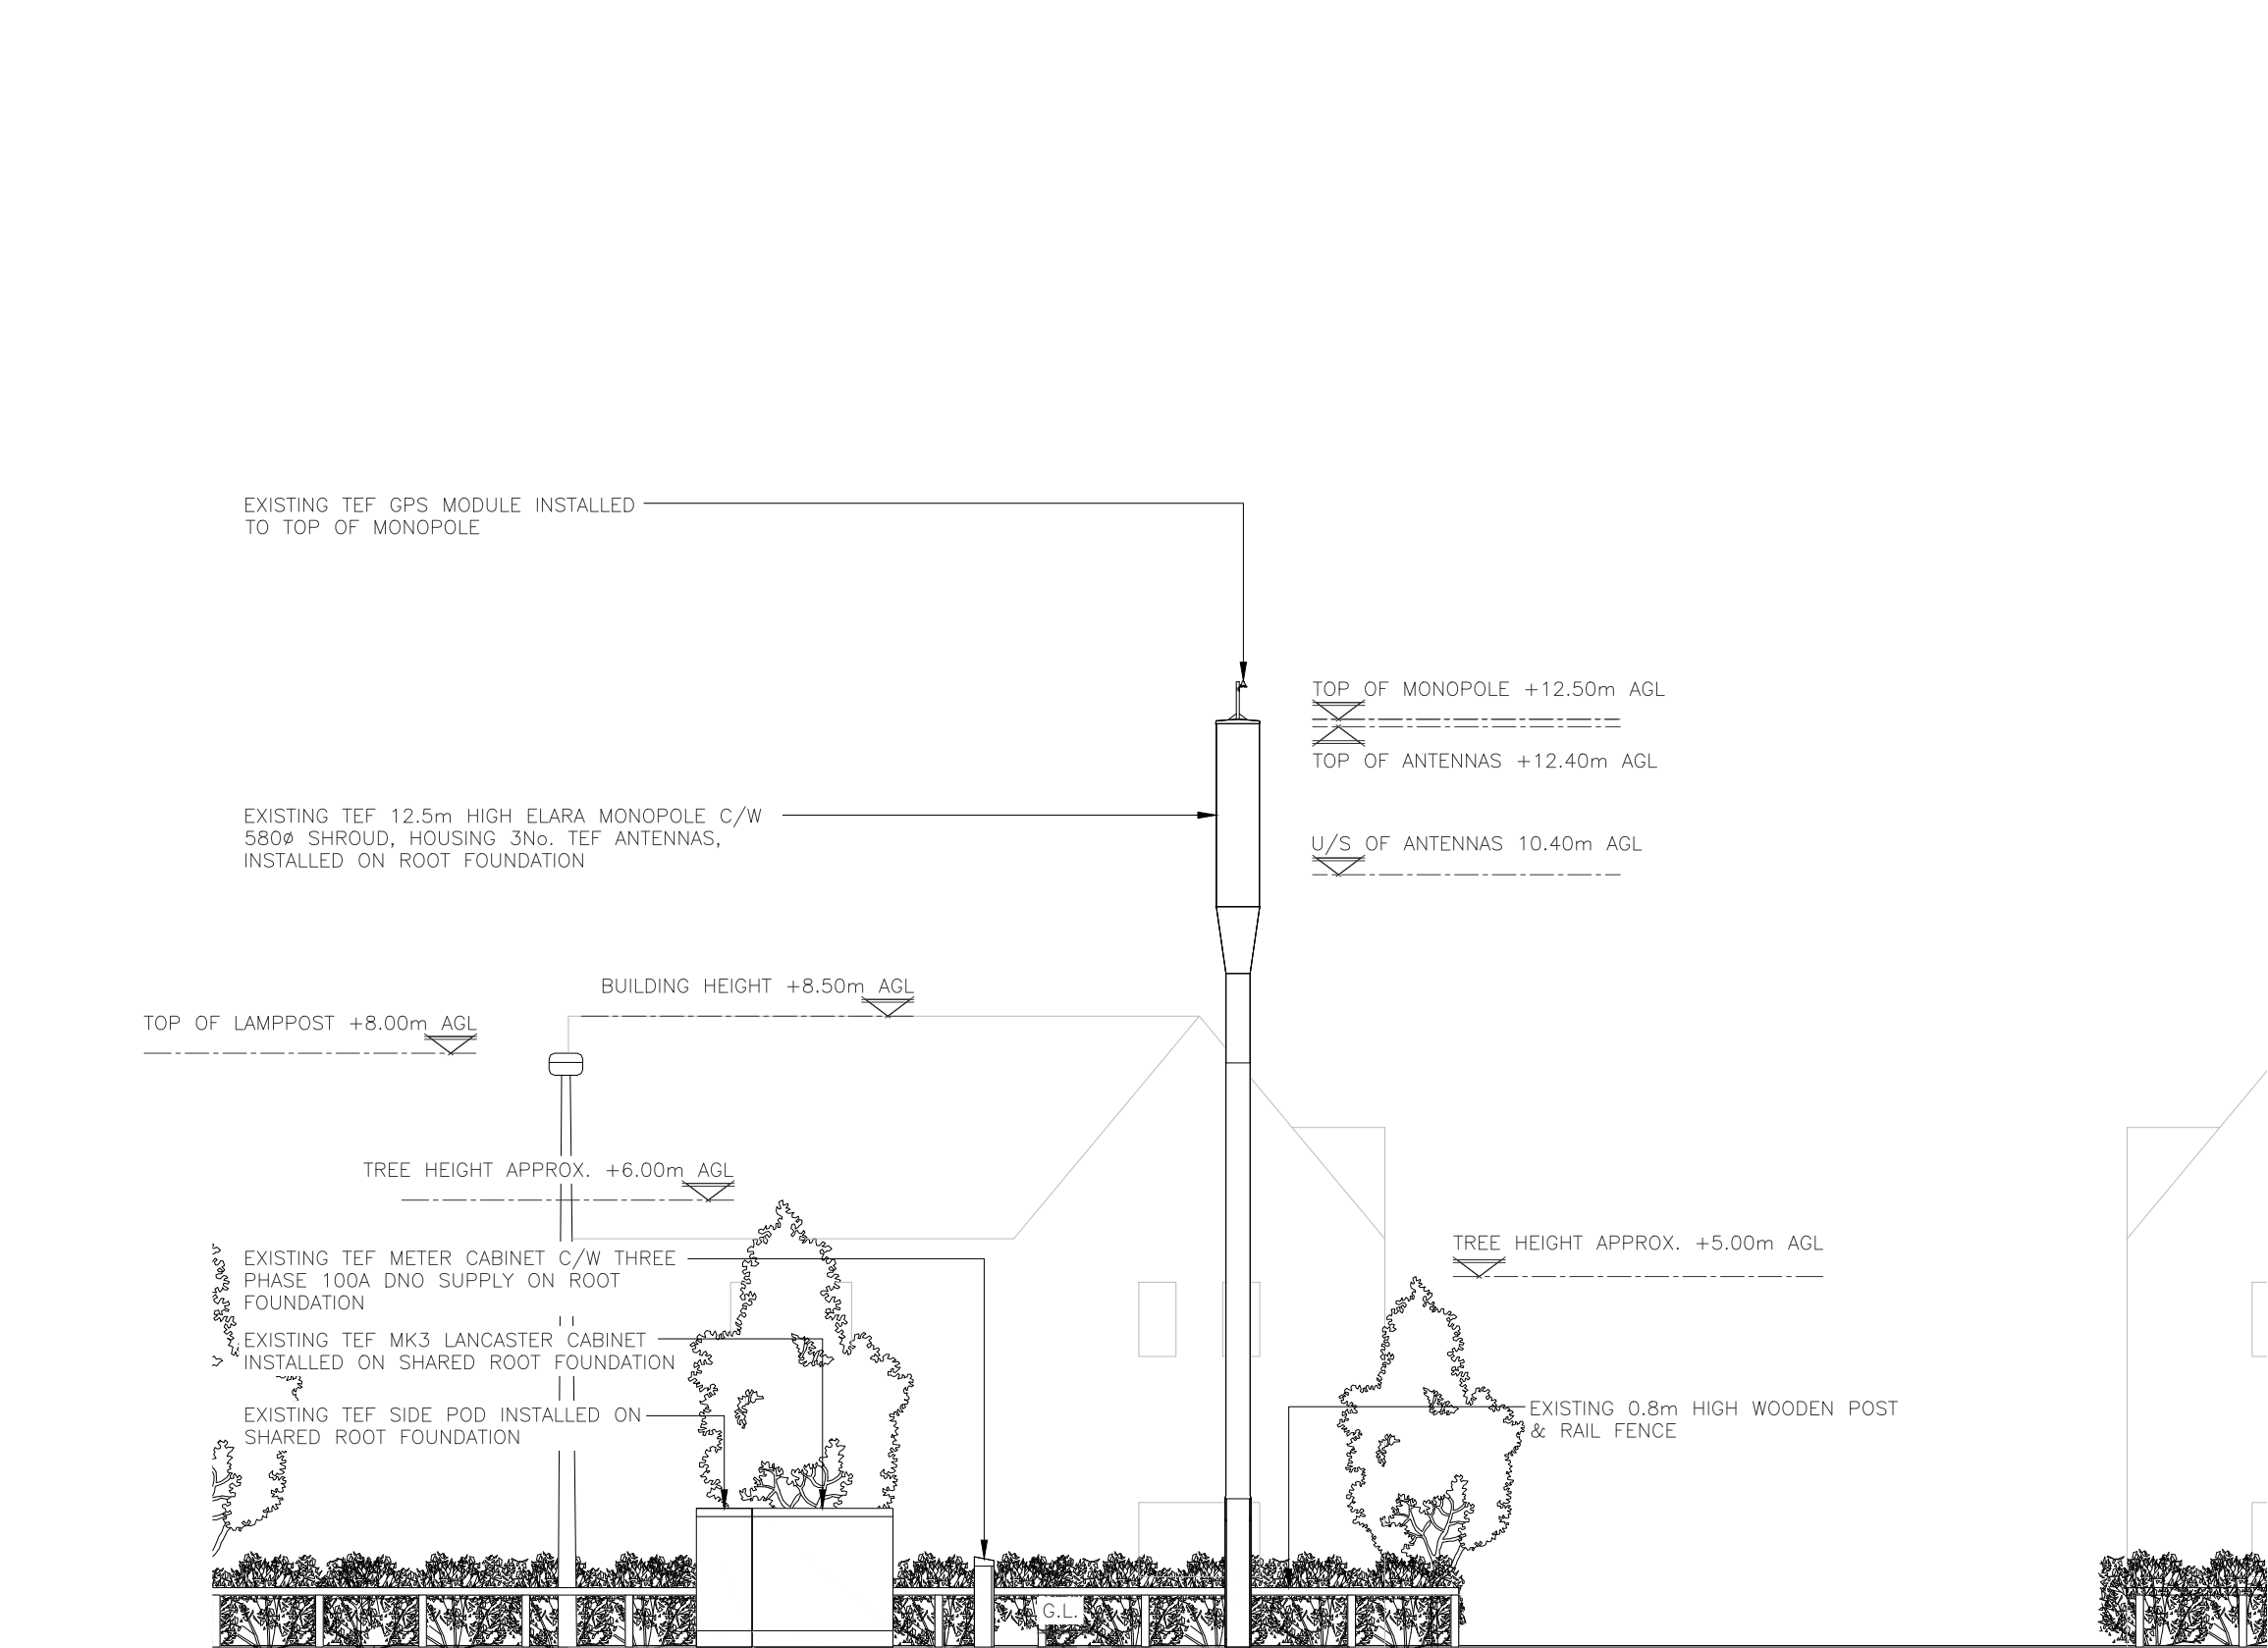

EXISTING SITE ELEVATION
(1:100)



ALL DIMENSIONS ARE IN mm UNLESS NOTED OTHERWISE

N.G.R E:523235 N: 233660

NOTES:

A	CONSTRUCTION ISSUE	CE	JA	12.06.26
REV	MODIFICATION	BY	CH	DATE



WHP Telecoms Ltd
Faraday Court
401 Faraday Street
Birchwood Park
Warrington WA3 6GA
Tel: 01925 424100 Fax: 01925 424101
e-mail: info@whptelecoms.com



cornerstone
CORNERSTONE - BEACON 4 SOUTH EAST

Cell Name	Opt.
BLACKHORSE ROAD 2	A

Cell ID No				
CSID	—	VF	✓	TEF
115915	—	47143	—	042114
Project No.	—	TM Cell ID	—	N/A
11591528	—	—	—	—

Site Address / Contact Details	
BLACKHORSE ROAD LETCHWORTH NORTON HERTFORDSHIRE SG6 1HD	

Drawing Title:	EXISTING SITE ELEVATION
----------------	-------------------------

Purpose of issue:	CONSTRUCTION	Dwg Rev:
Drawing Number:	300	A

Drawing Number:				300	A
Surveyed By:		NC	Original Sheet Size:		Pack Issue:
			A3		
Drawn:	Date:	Checked:	Date:		A
CE	12.06.26	JA	12.06.26		