LOCATION PLAN

1:1250



THE SITE

SITE PLAN

1:500

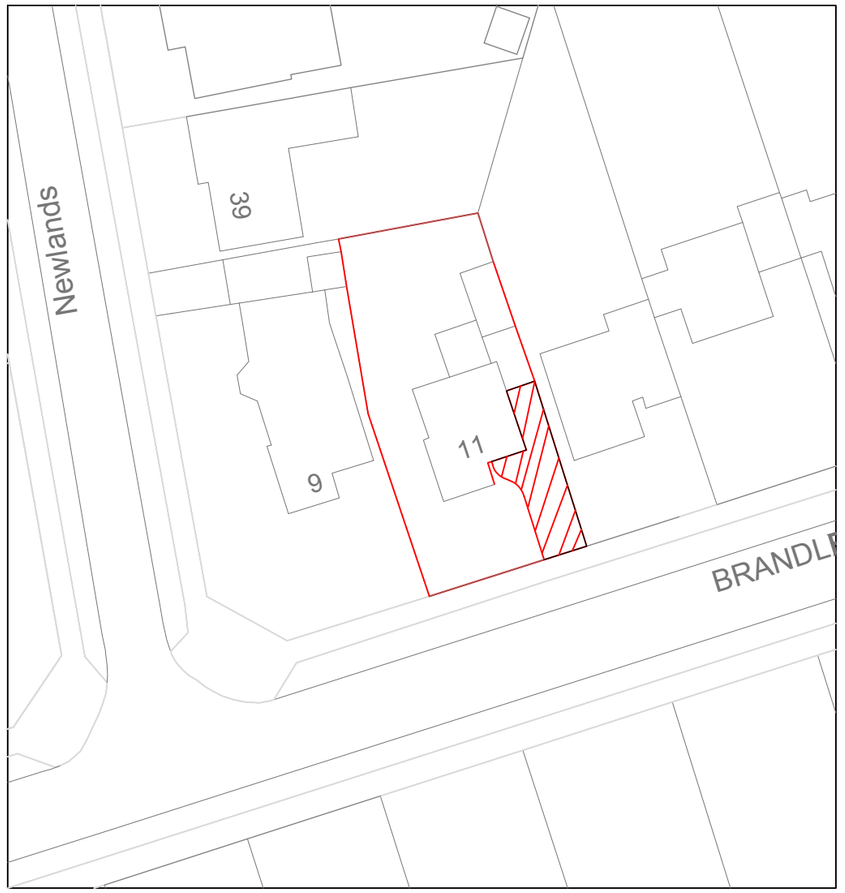

DRIVEWAY AREA

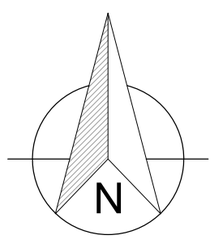

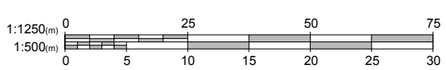

1. All dimensions in millimetres (mm) and levels in metres (m) unless noted otherwise.
2. This drawing to be read in conjunction with all other relevant drawings and specification.
3. All work to comply with the relevant British Standards, Codes of Practice and the Building Regulations.

Revisions:

Customer: Mr Graham Thompson
11 Brandles Road
LETCHWORTH GARDEN CITY

SG6 2JA

Drawing Title:
Location and Site plan

Drawing No: 1211/PP/01	Contract No: EF1211AW
Scale: As Shown	Starting Date: 09 April 2018
Drawn: E.Radinaite / Size: A3	Revision: .
	Ref No: .

Fit the best Everest

EVEREST
CONSERVATORIES
EVEREST HOUSE
SOPERS ROAD
CUFFLEY
EN6 4SG

© Crown copyright. All rights reserved.
License numbers 010031673 and 100042205