


Location Plan

Site Address: Old Farm, Fore Street, Weston, SG4 7AS

Date Produced: 02-Feb-2026

Scale: 1:2500 @A4

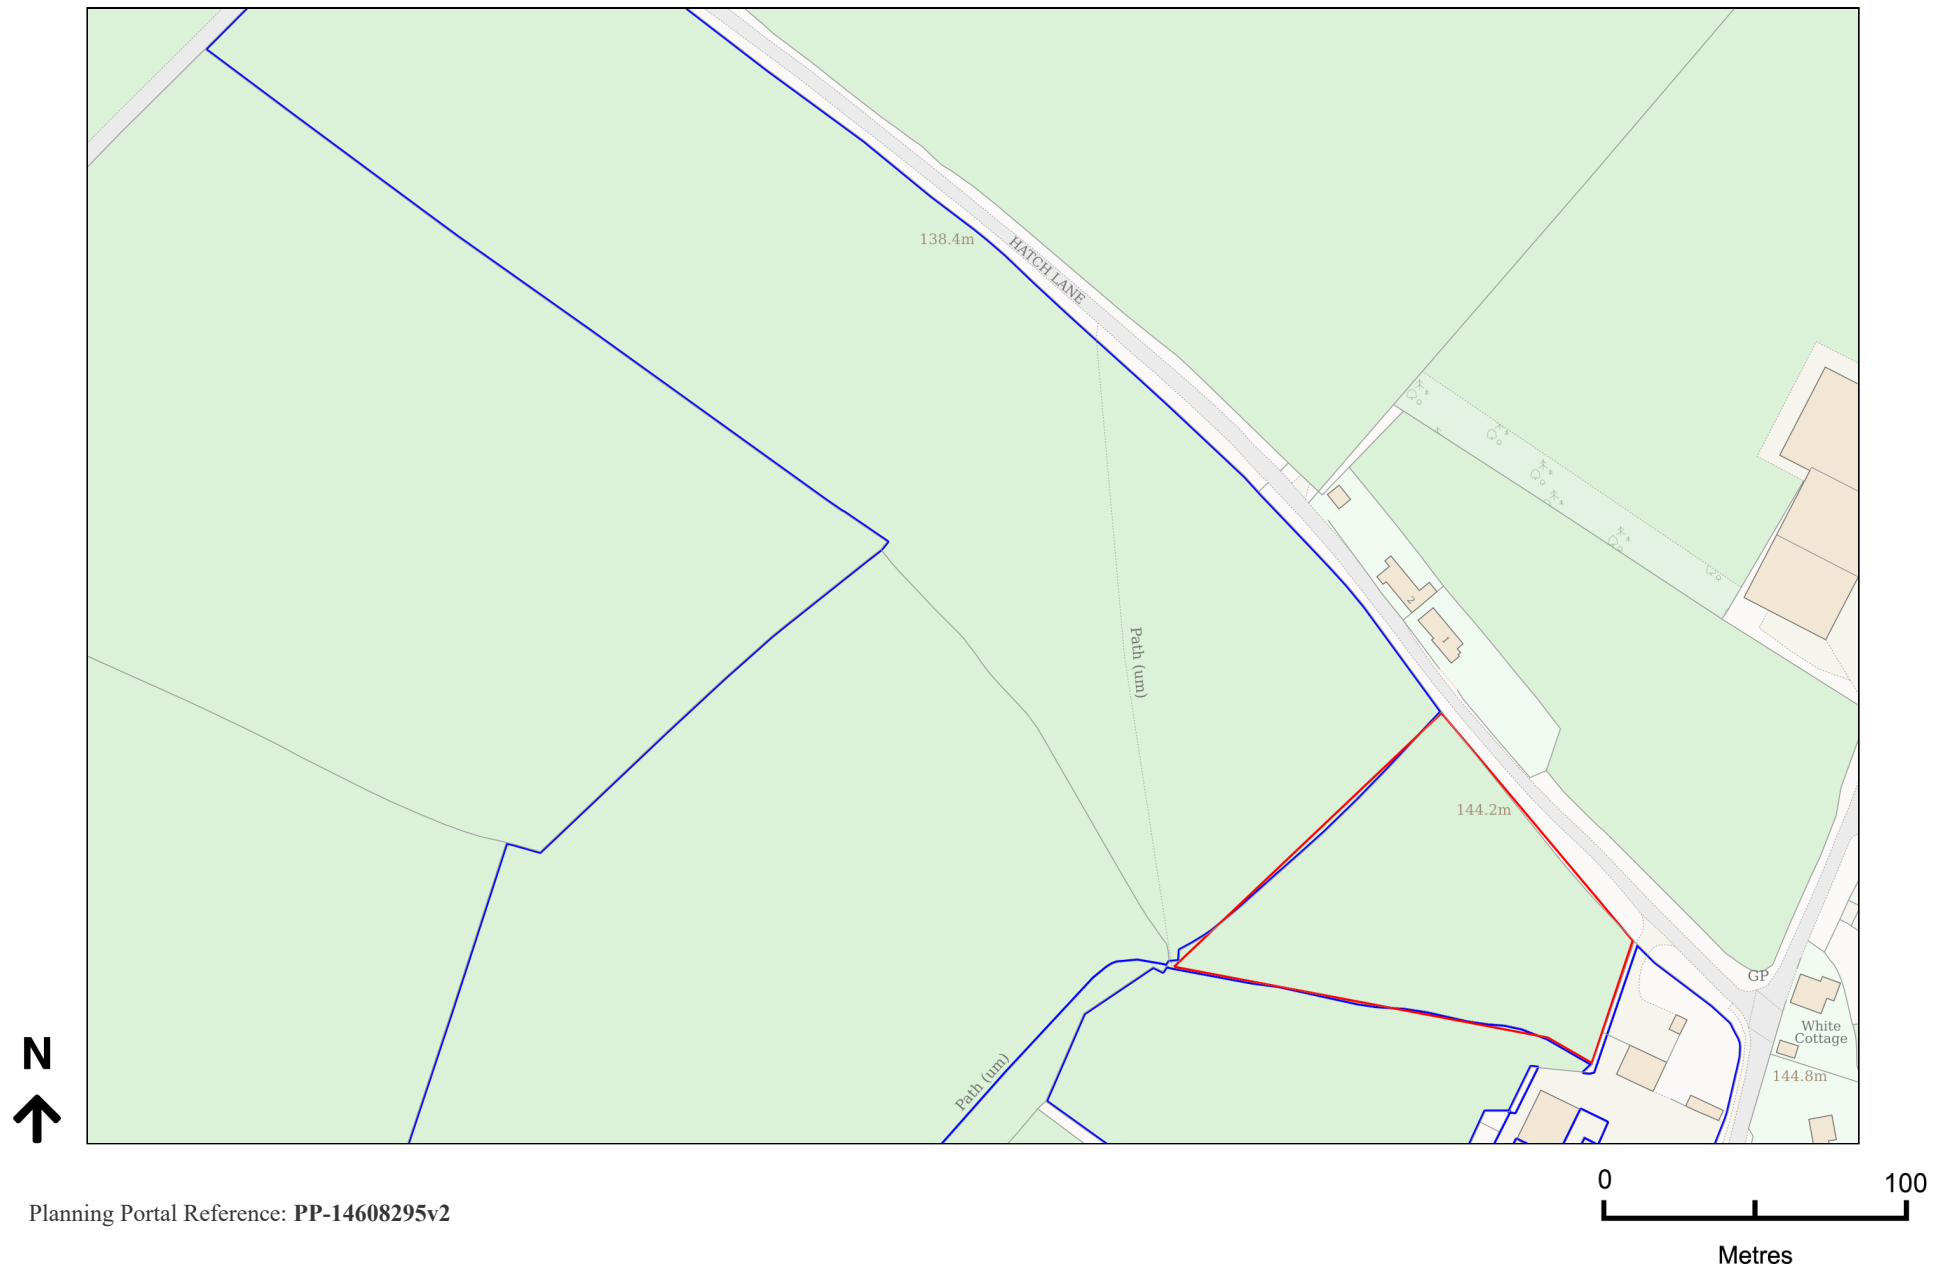

Planning Portal Reference: PP-14608295v2