


## LOCATION PLAN 1:1250@ A3

address 25 Cromwell Road  
Cambridge  
Cambridgeshire  
CB1 3EB

telephone +44 (0)1223 212253  
email info@29architecture.co.uk  
website www.29architecture.co.uk

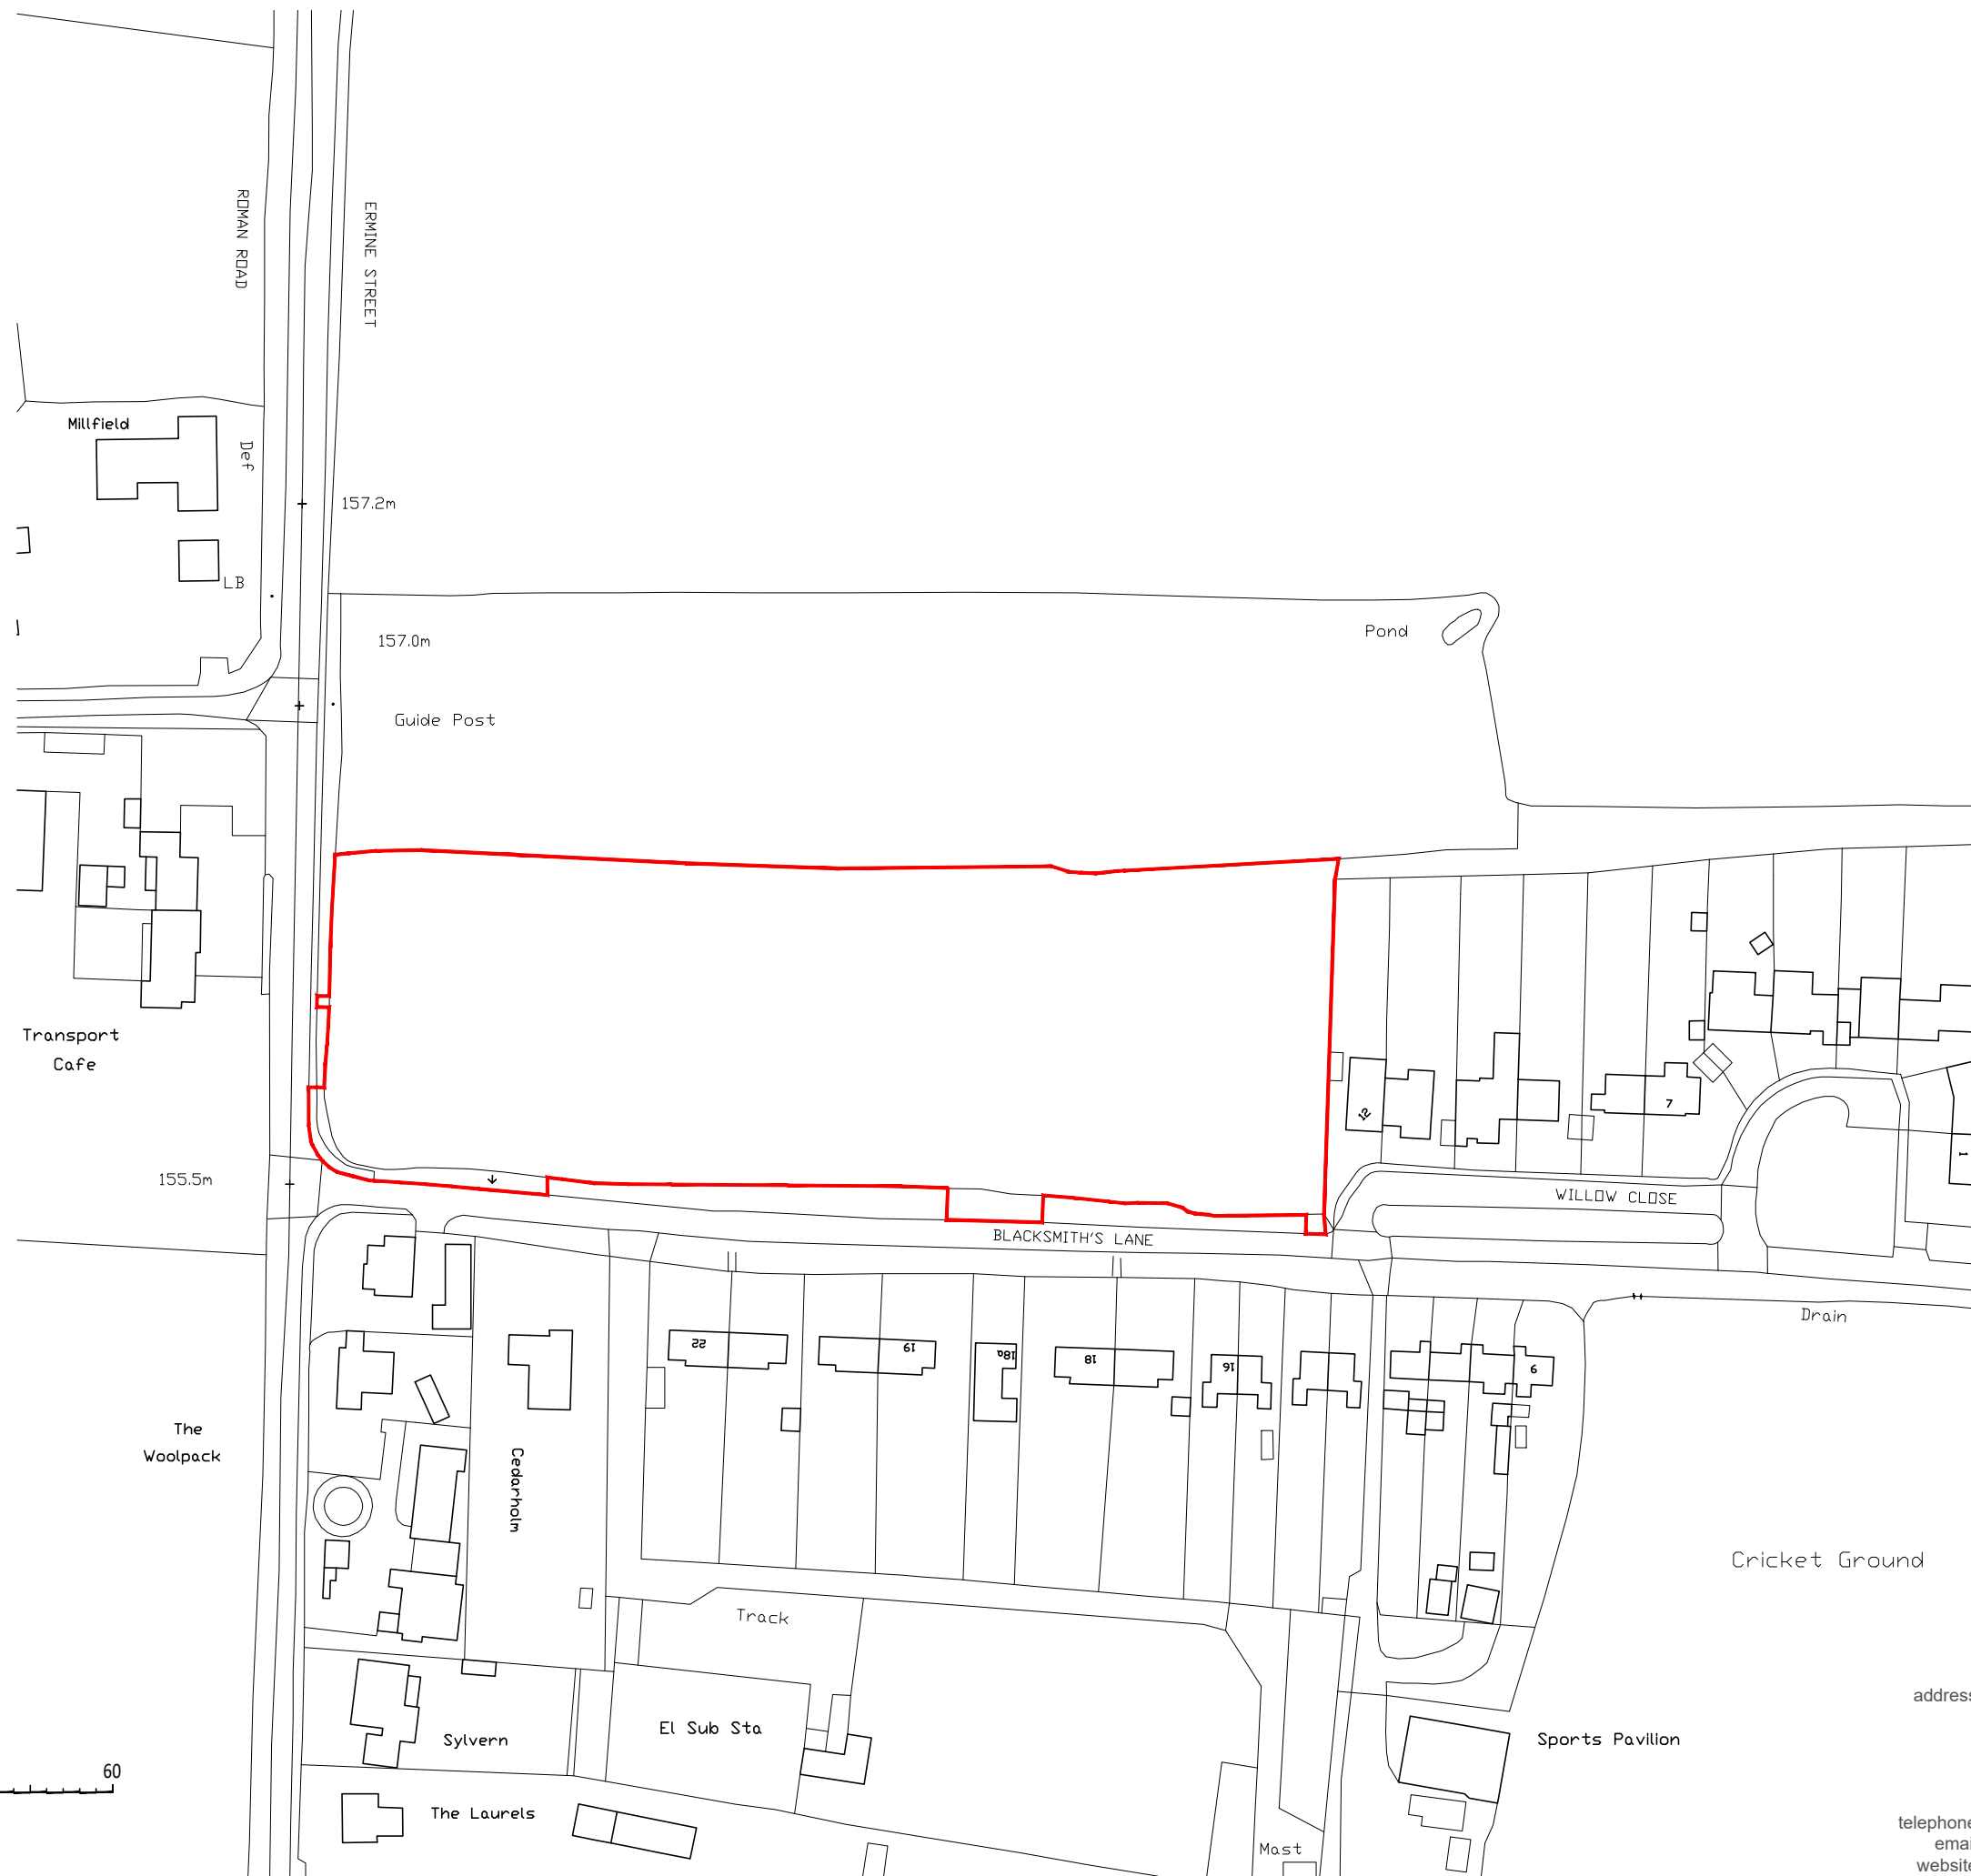