
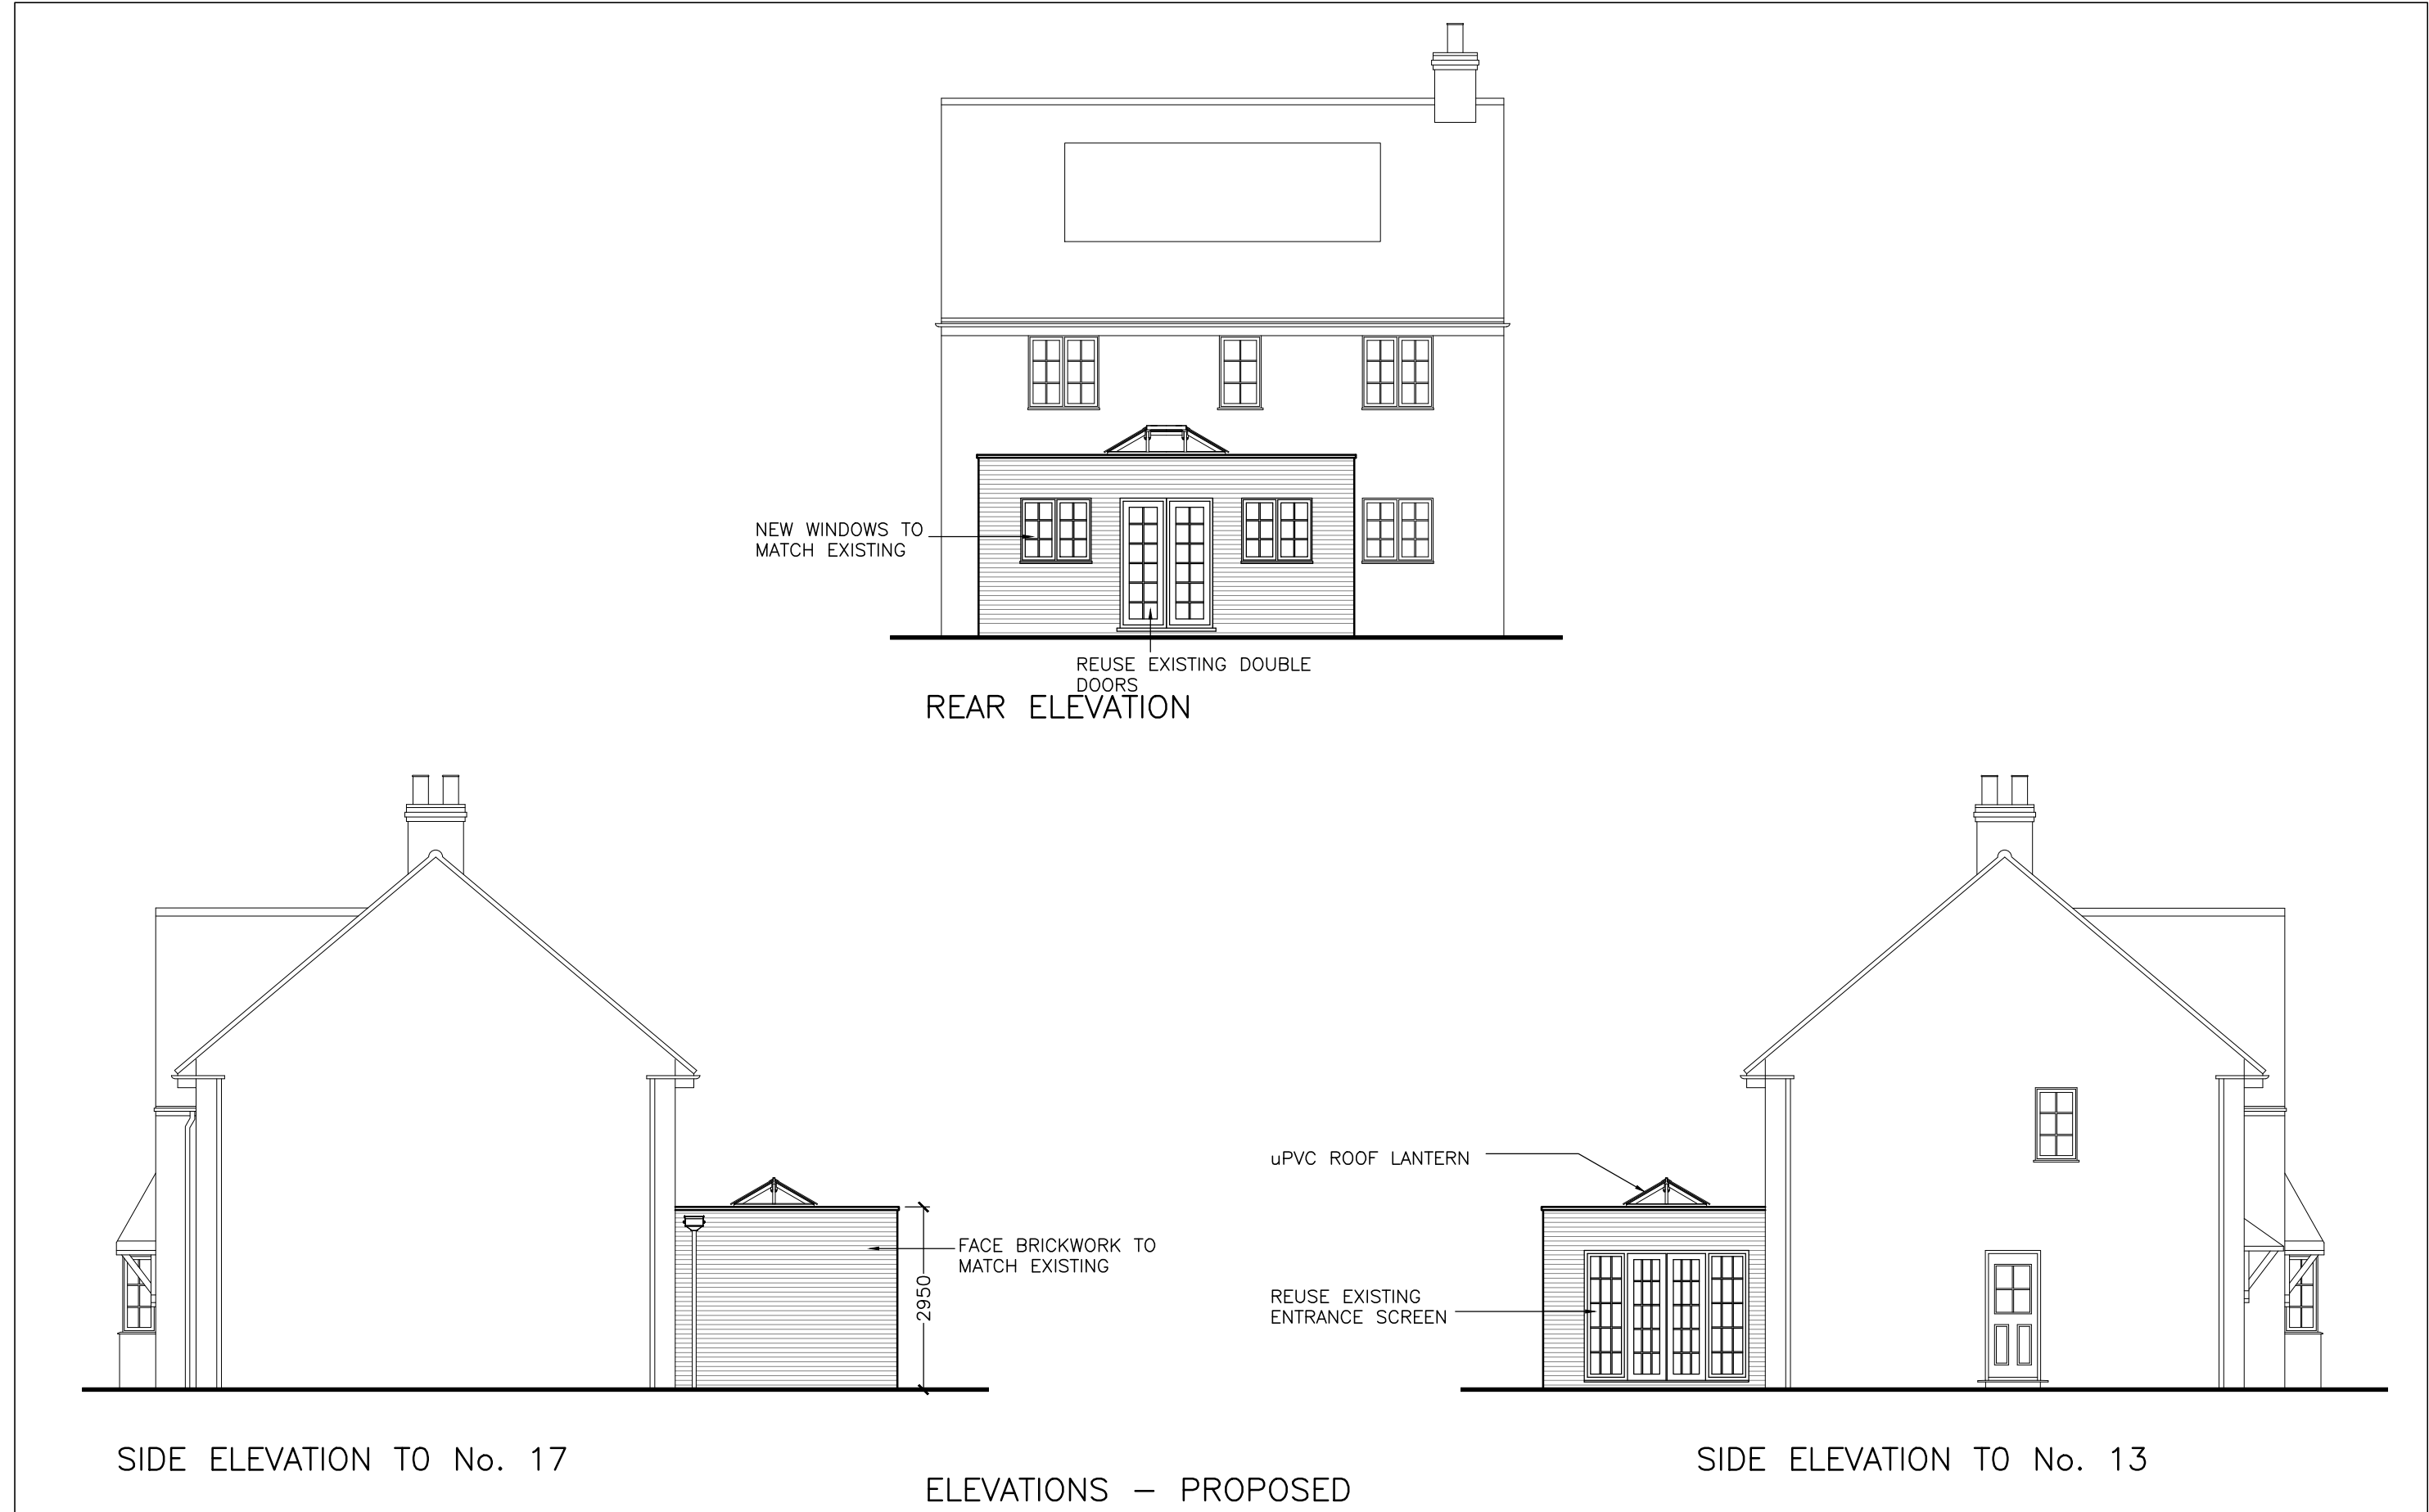


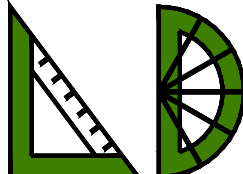

NOTES AND REVISIONS No dimensions are to be scaled from this drawing. All stated dimensions must be verified on site. Lobs Design must be advised of any discrepancies. This drawing must be read together with the specification/Bill of Quantities and related drawings. This drawing is for the purpose of obtaining Planning & Building Regulations Approval only. Should the contractor use them to build from then they assume full responsibility for the design.				<table><tr><td>A</td><td>WINDOW HEIGHT AMENDED TO MATCH EXISTING</td><td>ipl</td><td>31.01.26</td><td>-</td><td>-</td><td>-</td><td>-</td></tr><tr><td>REV</td><td>DESCRIPTION</td><td>DRWN</td><td>DATE</td><td>REV</td><td>DESCRIPTION</td><td>DRWN</td><td>DATE</td></tr></table> 02.04.06.08.010.0m 1:100				A	WINDOW HEIGHT AMENDED TO MATCH EXISTING	ipl	31.01.26	-	-	-	-	REV	DESCRIPTION	DRWN	DATE	REV	DESCRIPTION	DRWN	DATE	Client 15 Cedar Gardens Letchworth Garden City SG6 1GQ Project Single Story Rear Extension				Drawing Title Elevations Proposed <table><tr><td>Scale</td><td>Date</td><td>Drawn</td><td>Checked</td></tr><tr><td>As Shown</td><td>03/12/25</td><td>KRL</td><td></td></tr><tr><td>Project No</td><td>Drawing No</td><td colspan="2">Revision</td></tr><tr><td>LD810</td><td>P03</td><td colspan="2">A</td></tr></table>				Scale	Date	Drawn	Checked	As Shown	03/12/25	KRL		Project No	Drawing No	Revision		LD810	P03	A		 LGCHF Garden City Heritage Awards Winning Designer Lobs Design Architectural Services The Pixmore Business Centre Pixmore Avenue, Letchworth Garden City Hertfordshire, SG6 1JG M: 07960 006077 E: info@lobs-design.co.uk			
A	WINDOW HEIGHT AMENDED TO MATCH EXISTING	ipl	31.01.26	-	-	-	-	
REV	DESCRIPTION	DRWN	DATE	REV	DESCRIPTION	DRWN	DATE	
Scale	Date	Drawn	Checked	
As Shown	03/12/25	KRL	
Project No	Drawing No	Revision	
LD810	P03	A	