


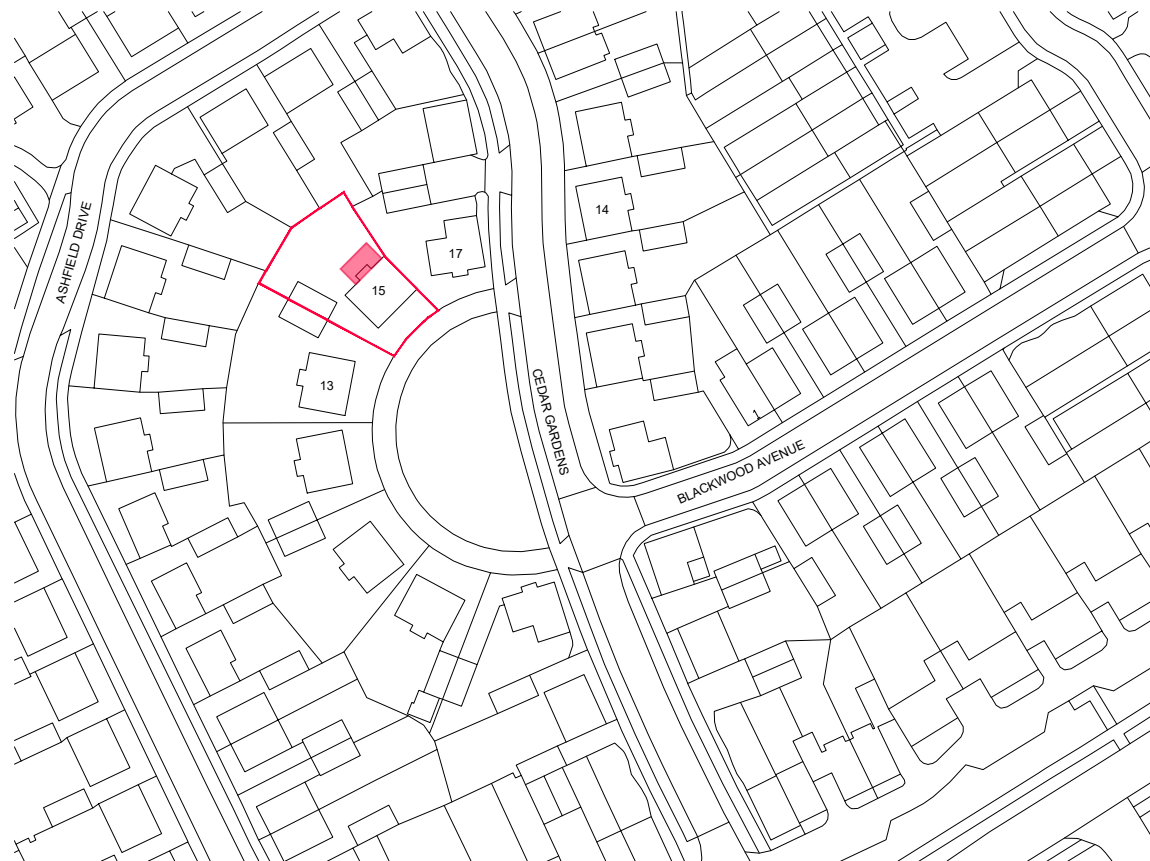

SITE LOCATION PLAN (1:1250)



SITE BLOCK PLAN (1:500)



NOTES AND REVISIONS

No dimensions are to be scaled from this drawing. All stated dimensions must be verified on site. Lobs Design must be advised of any discrepancies.
 This drawing must be read together with the specification/Bill of Quantities and related drawings.
 This drawing is for the purpose of obtaining Planning & Building Regulations Approval only. Should the contractor use them to build from then they assume full responsibility for the design.


REV	DESCRIPTION	DRWN	DATE	REV	DESCRIPTION	DRWN	DATE
-	-	-	-	-	-	-	-
0 20 40 60 80 100mm 1:1							

Client
 15 Cedar Gardens
 Letchworth Garden City
 SG6 1GQ

Project
 Single Story Rear Extension

Drawing Title
 Location & Block Plan
 Proposed

Scale As Shown	Date 03/12/25	Drawn KRL	Checked
Project No LD810	Drawing No P01	Revision -	

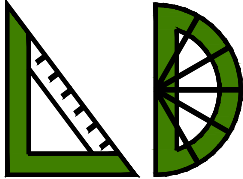

LGCHF Garden City
 Heritage Awards
 Winning Designer

Lobs Design
 Architectural Services
 The Pixmore Business Centre
 Pixmore Avenue,
 Letchworth Garden City
 Hertfordshire, SG6 1JG
 M: 07960 006077
 E: info@lobs-design.co.uk