


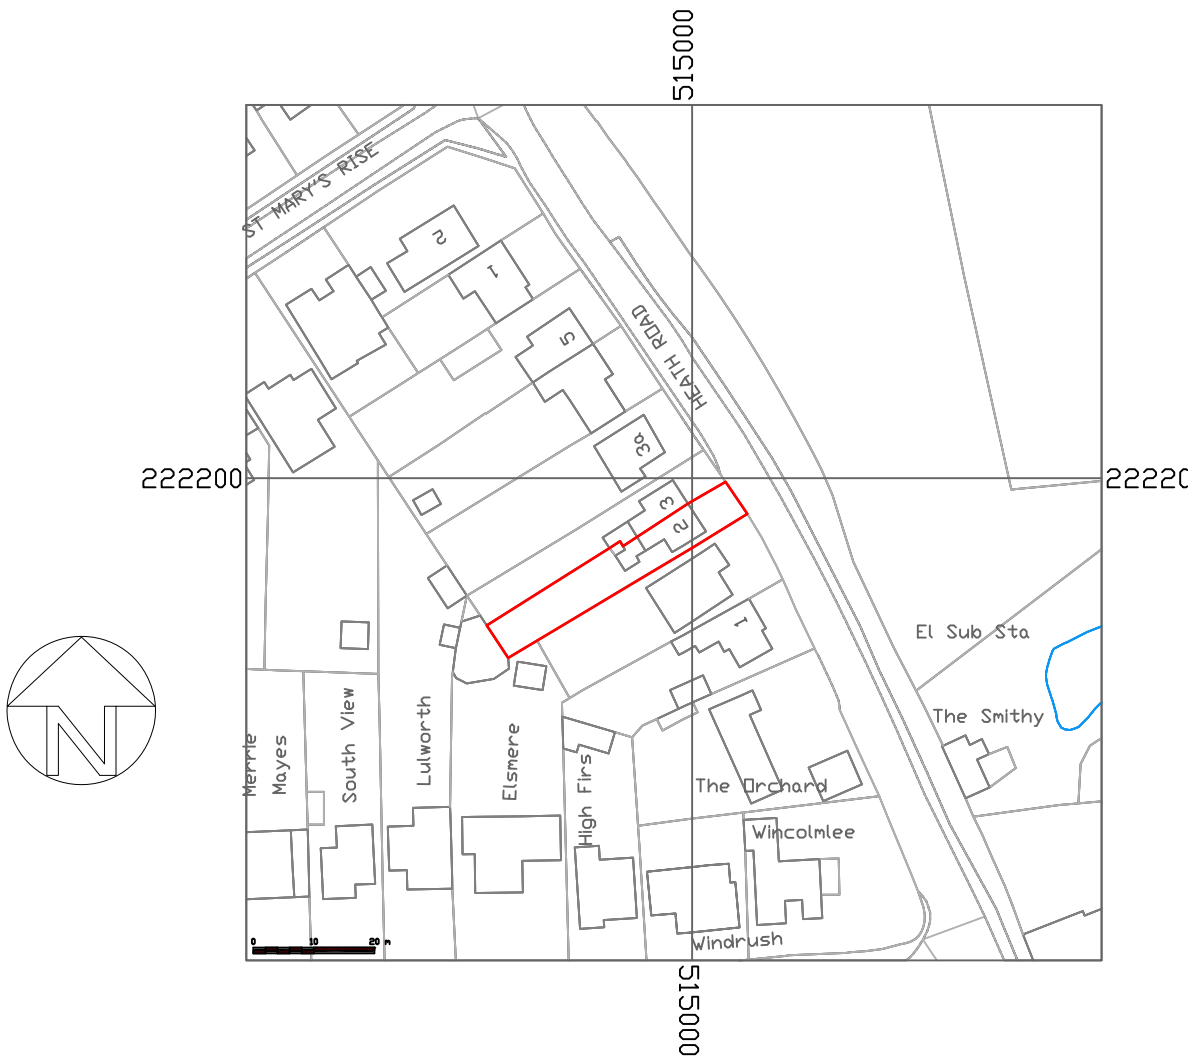

Proposed Site Location Plan

Scale 1 : 1250

© Crown Copyright and database rights 2024 OS 100047474.



Title: Site Location Plan			
Property: 2 Heath Rd Breachwood Green, Hitchin SG4 8PL			
Client: Mr Berti		Drawing size A4	
Scale's: 1:1250	Date: June 2024	Drawing No. 0752SLP	Rev A
3rd ANGLE	Sheet: 1 of 1		