
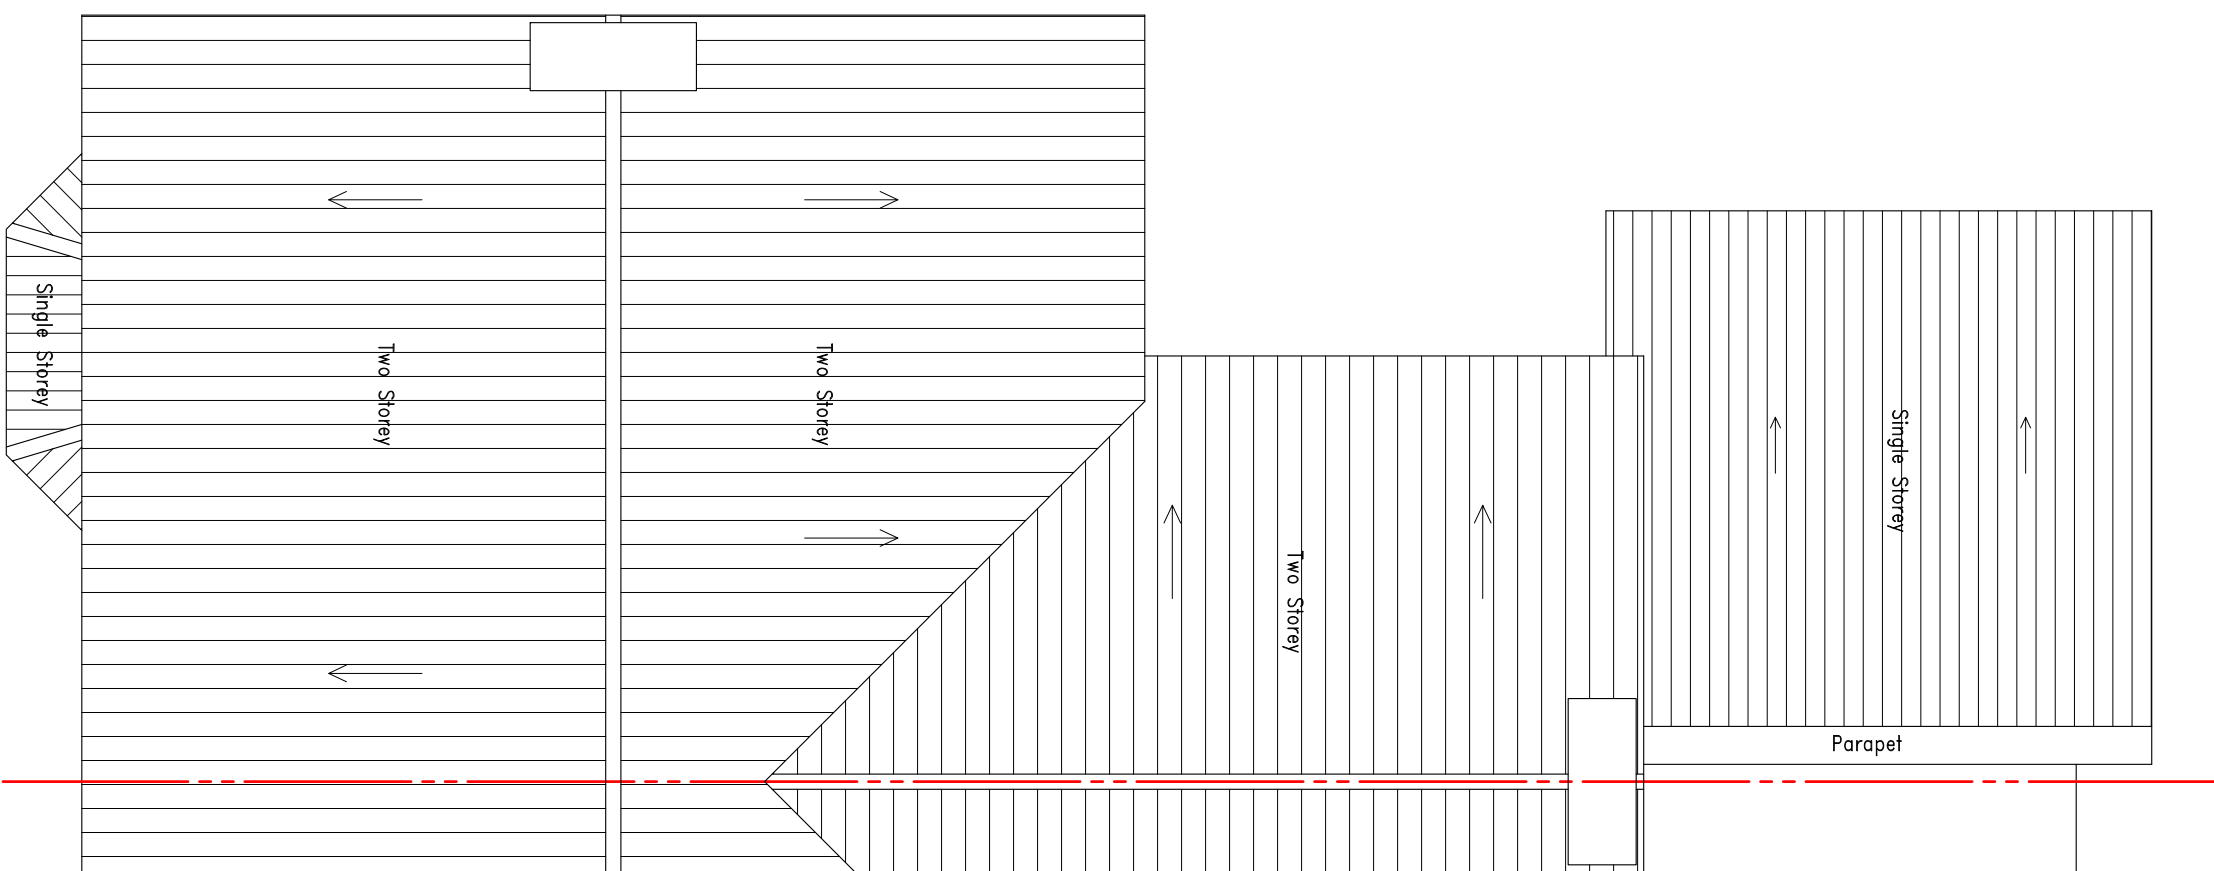
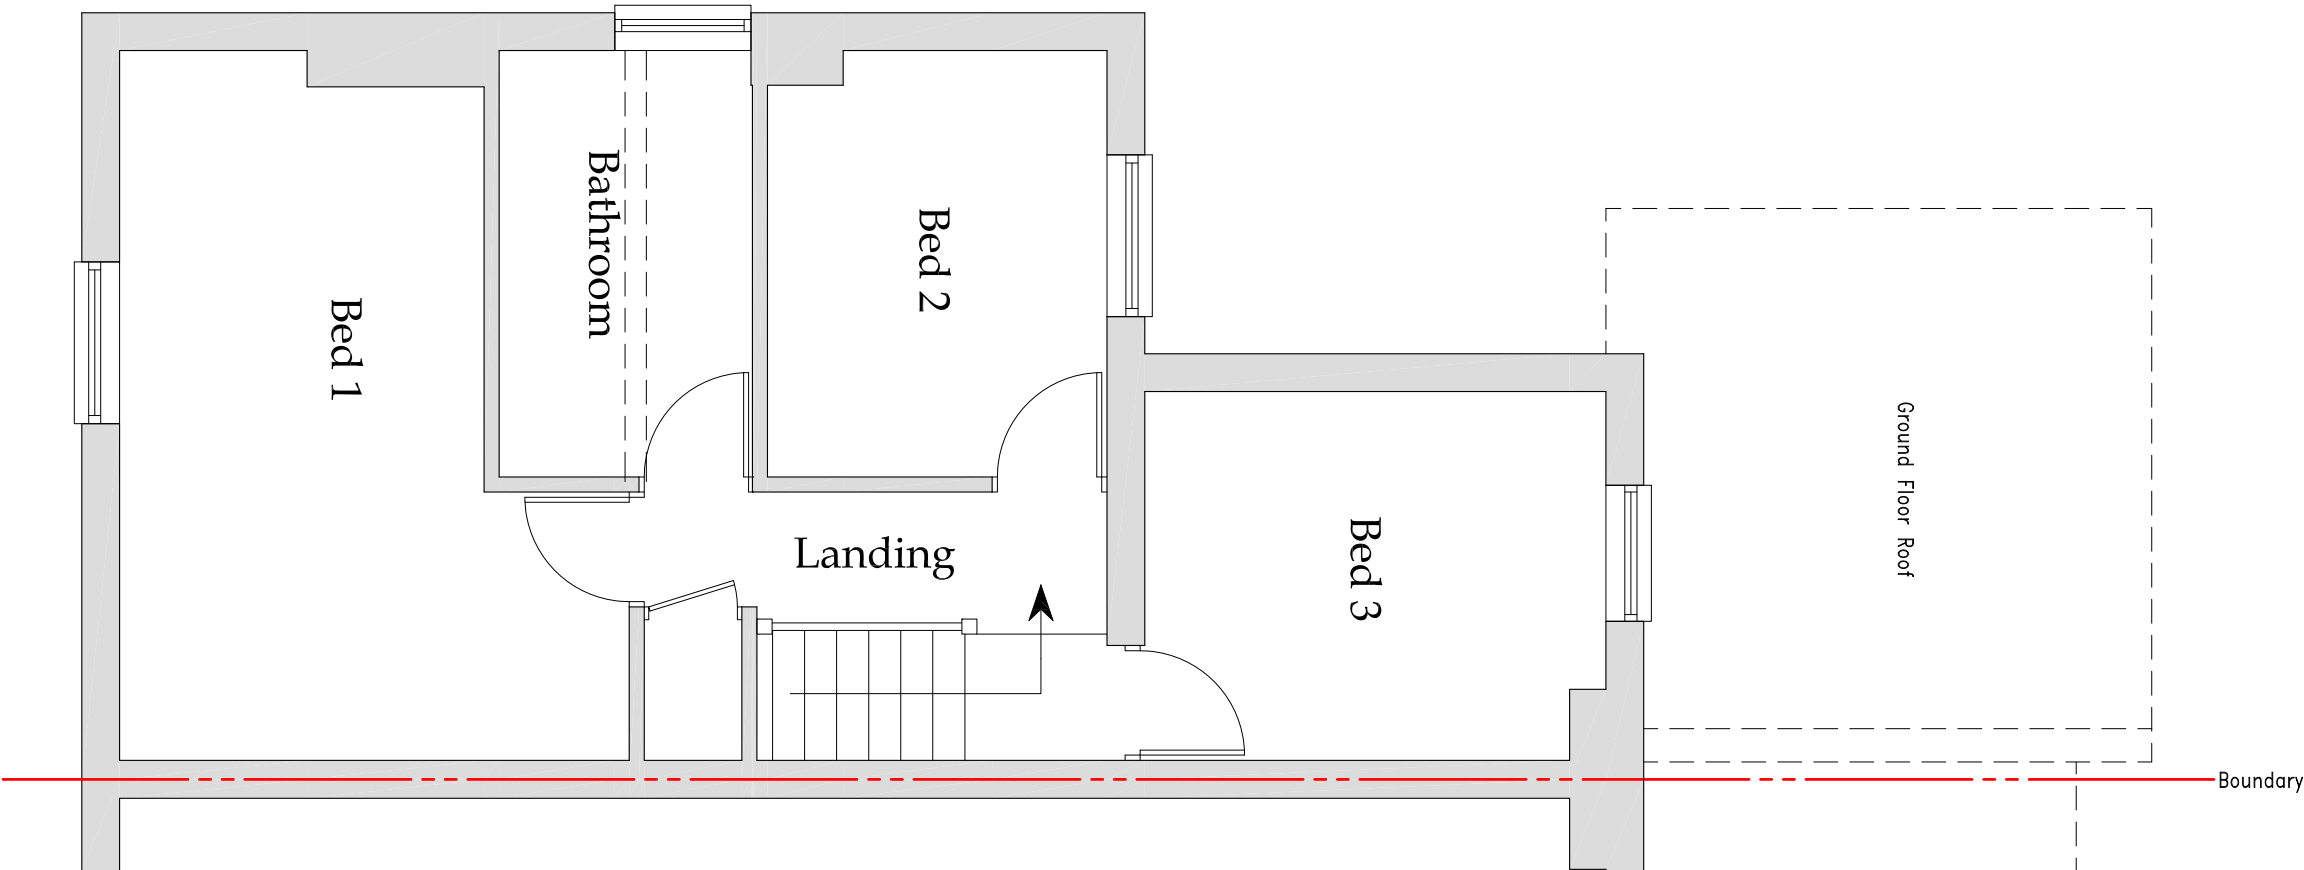
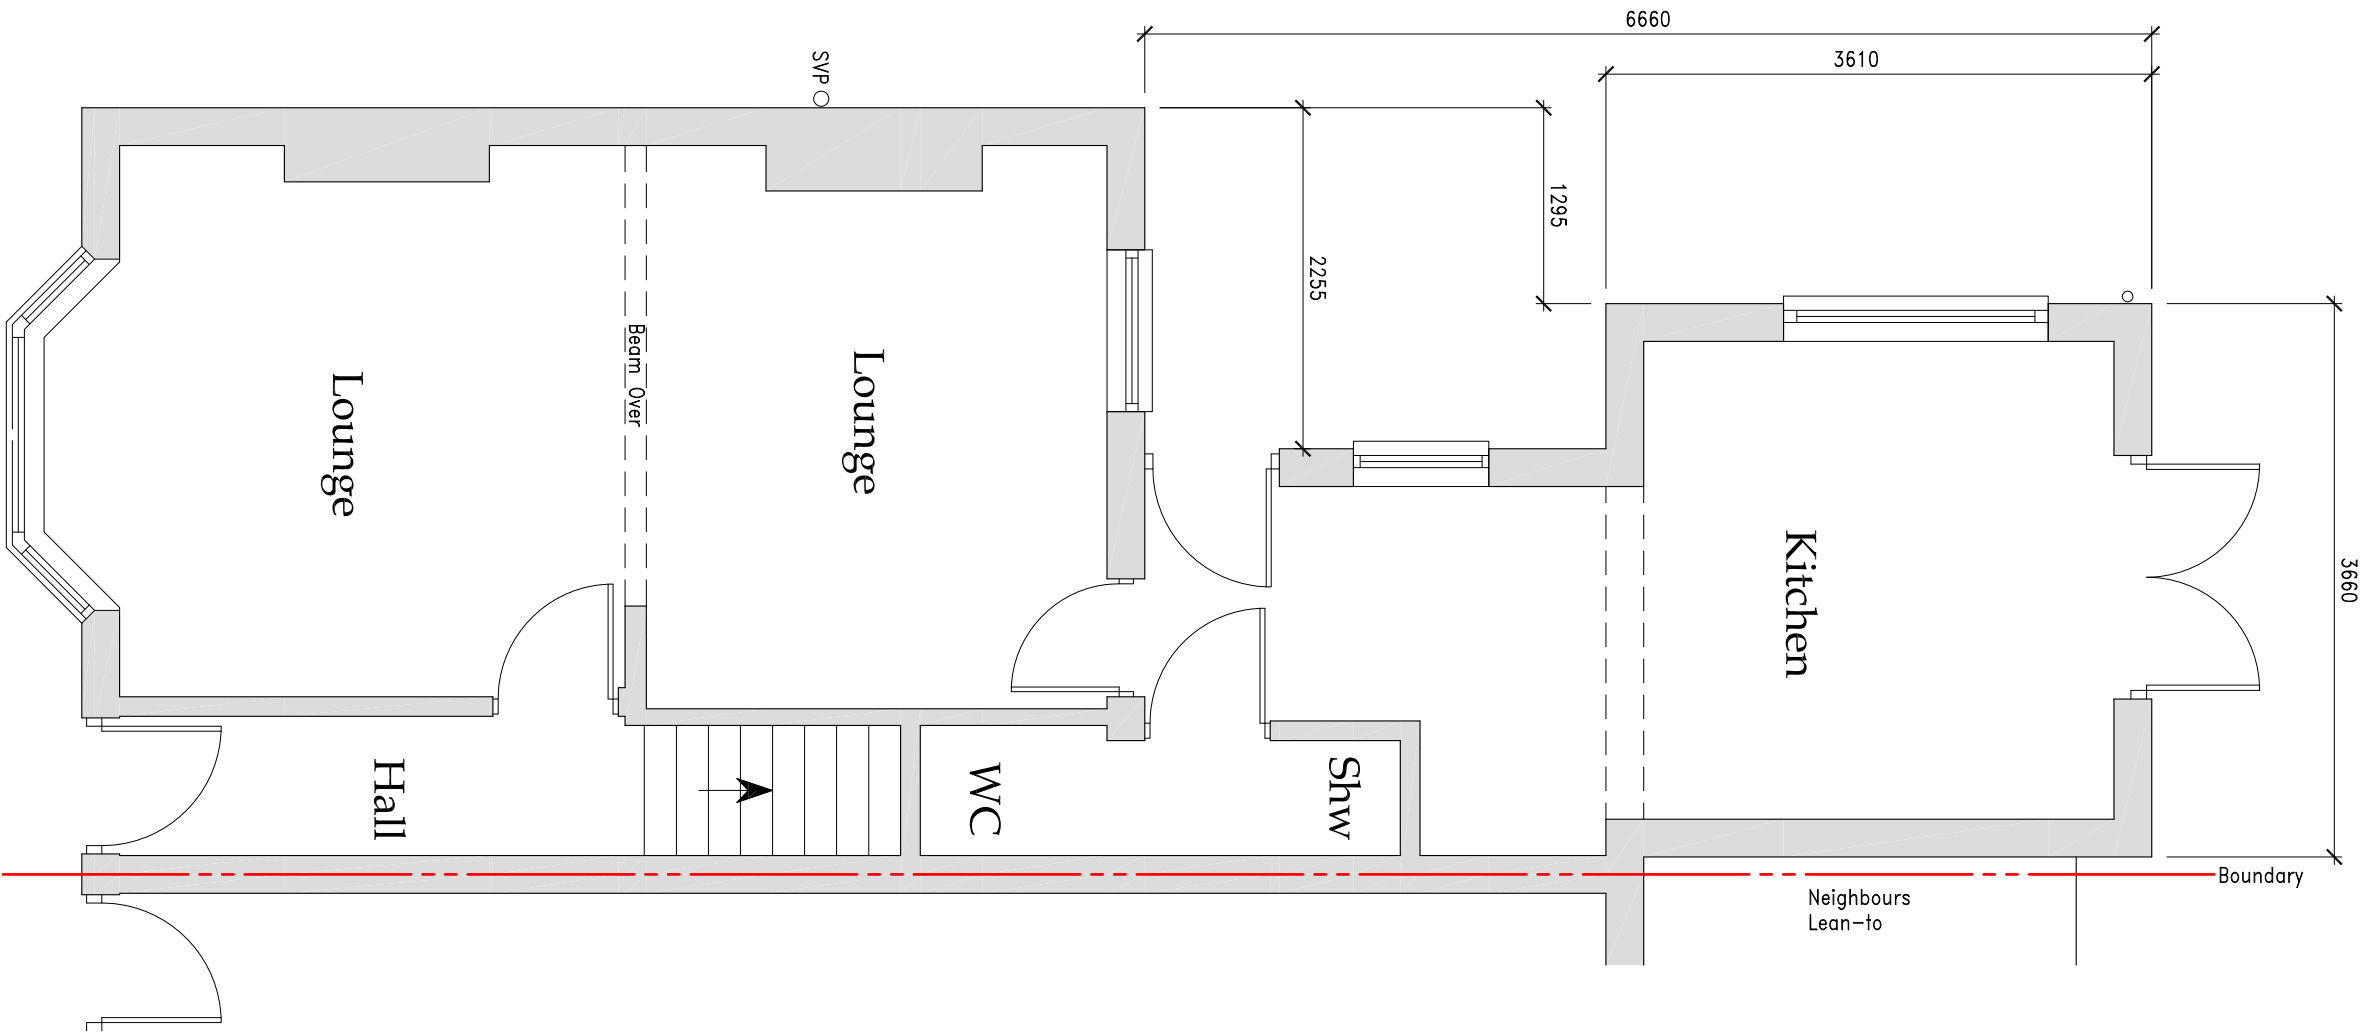
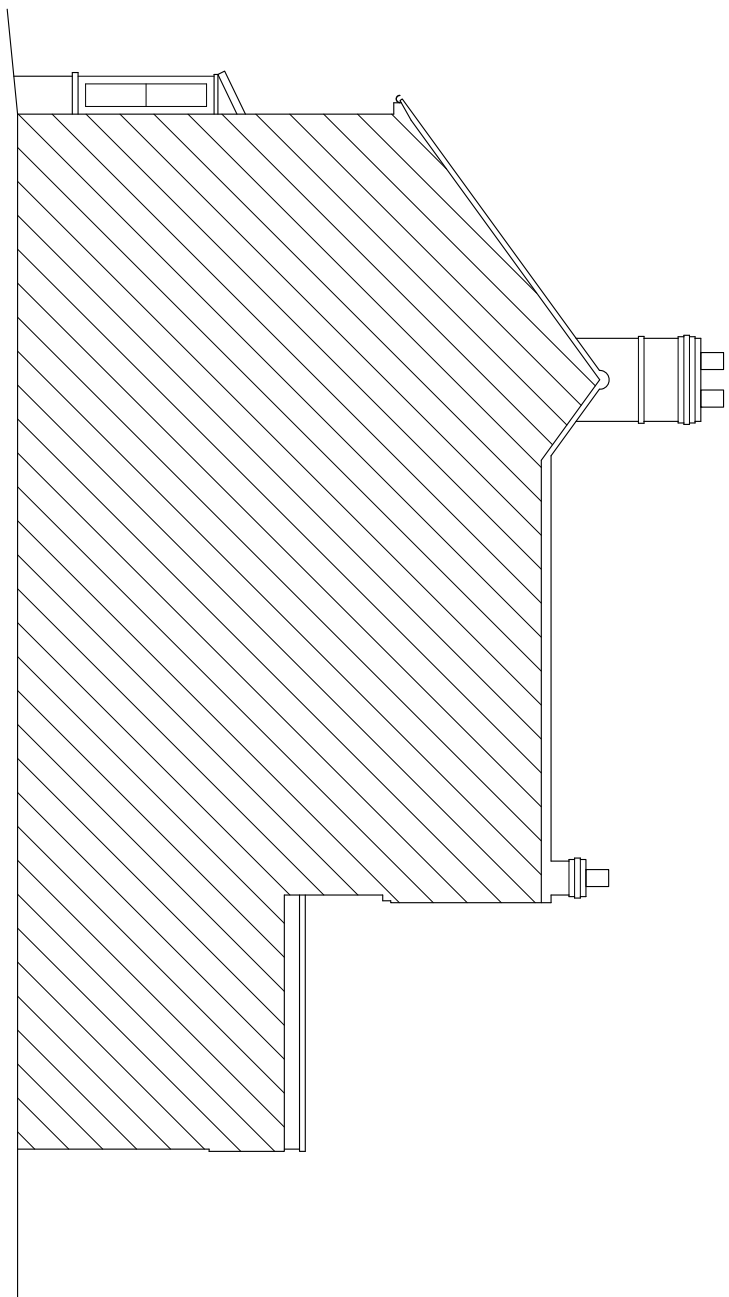
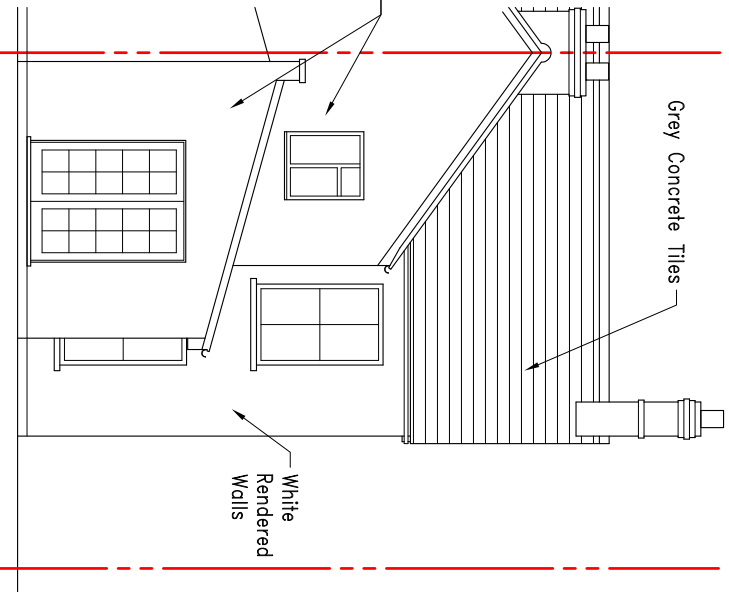


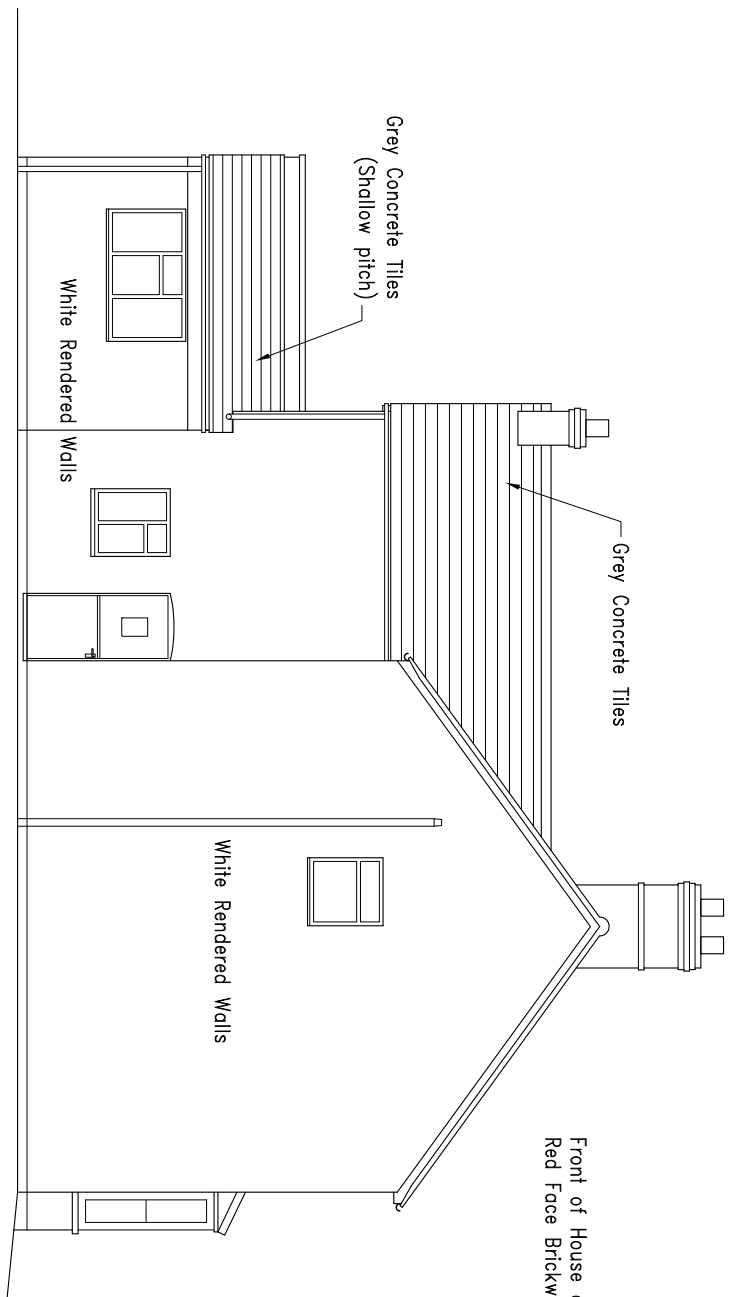

Existing Detail

Title: Proposed Part Single Storey Rear Extension, Part Two Storey Rear Extension			
Property: 2 Heath Road, Breachwood Green, Herts SG4 8PL			
Client: Mr Bertl	Drawing size: A1		Rev
Scale s: 1:50 1:100	Date: June 2024	Drawing No. 0752-1	
3rd ANGLE	Sheet: 1 of 2	A	