
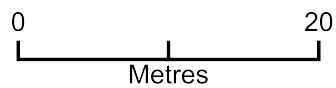


# Detached garage 69 Weston way SG76HB

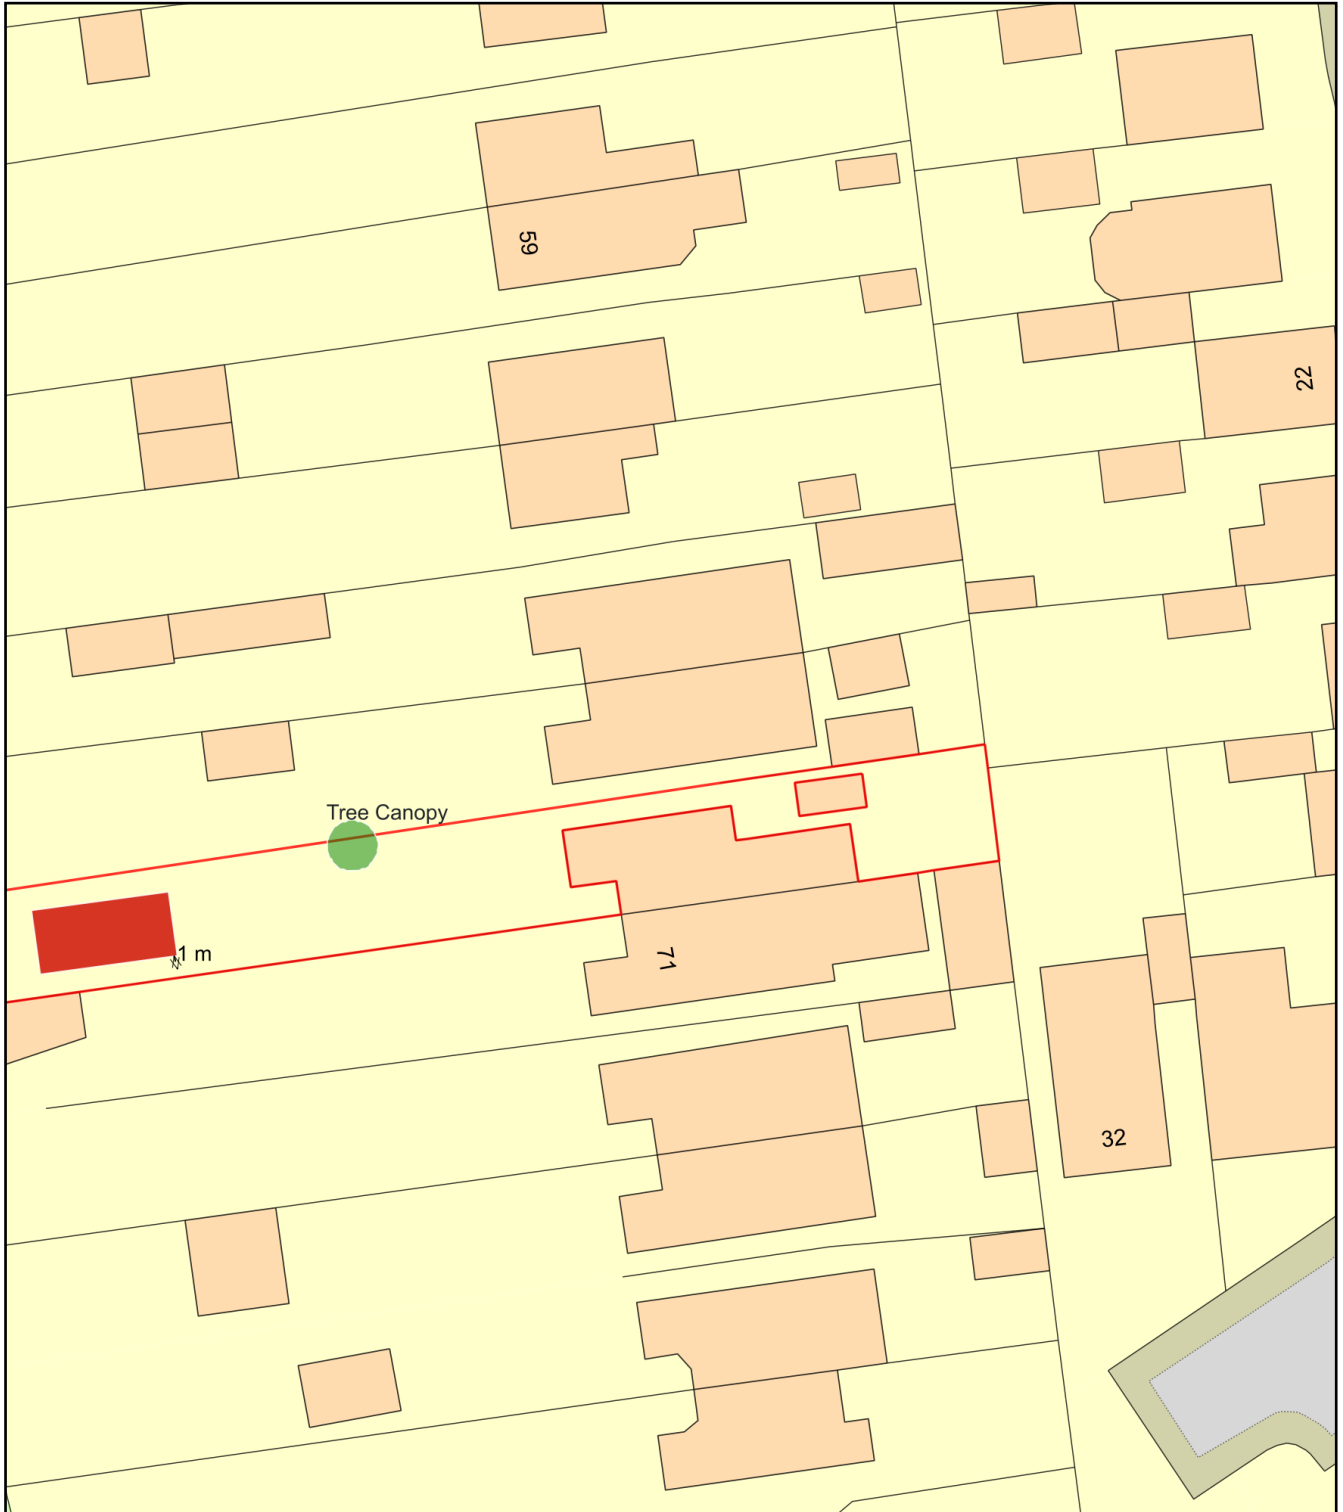

Plan Produced for: Graham Cross

Date Produced: 26 May 2024

Plan Reference Number: TQRQM24147003759473

Scale: 1:500 @ A4