




Proposed Roof /
Site Plan 1:200

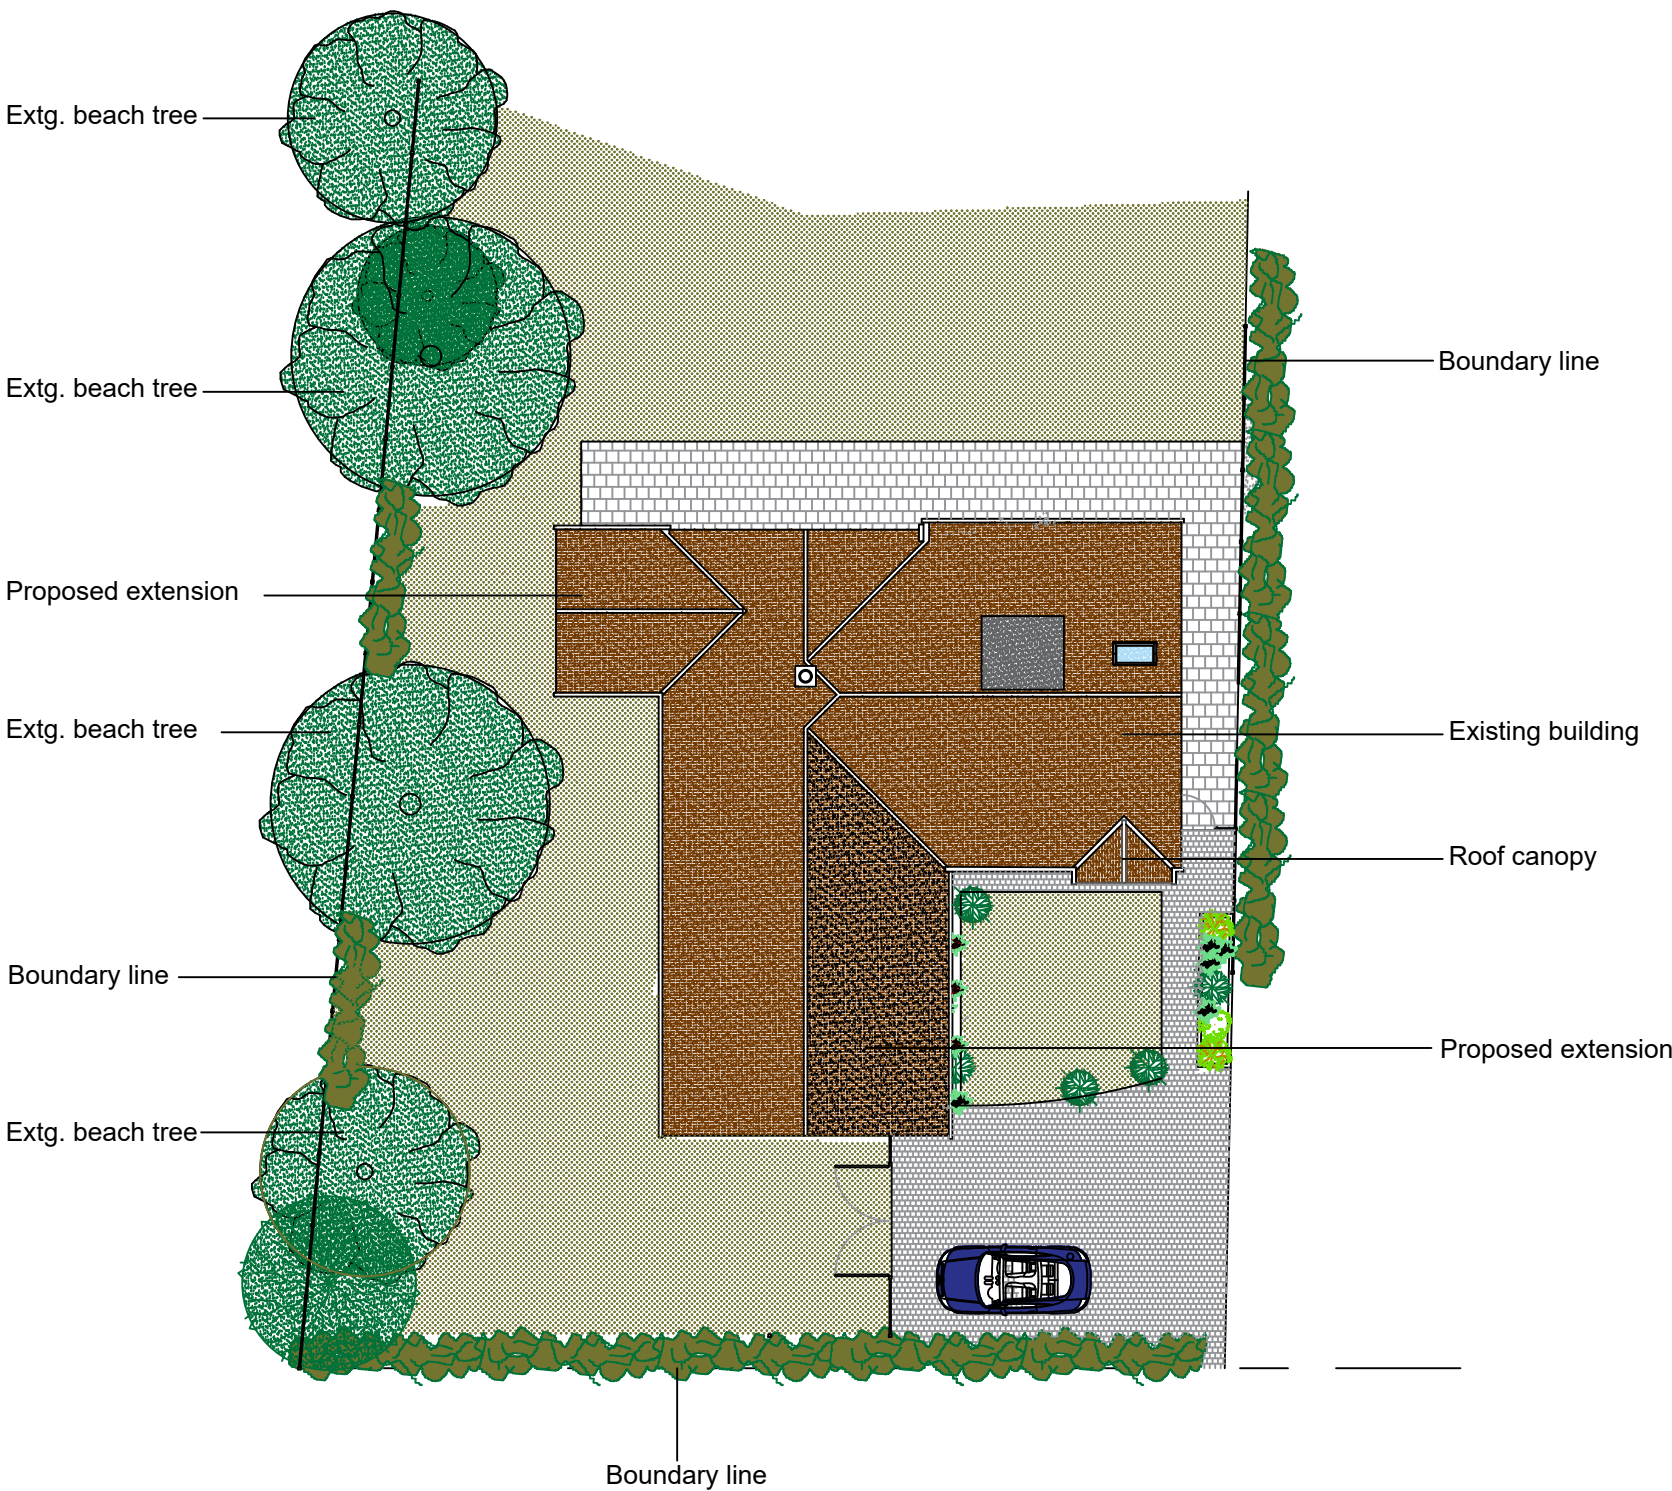

Existing Roof /
Site Plan 1:200

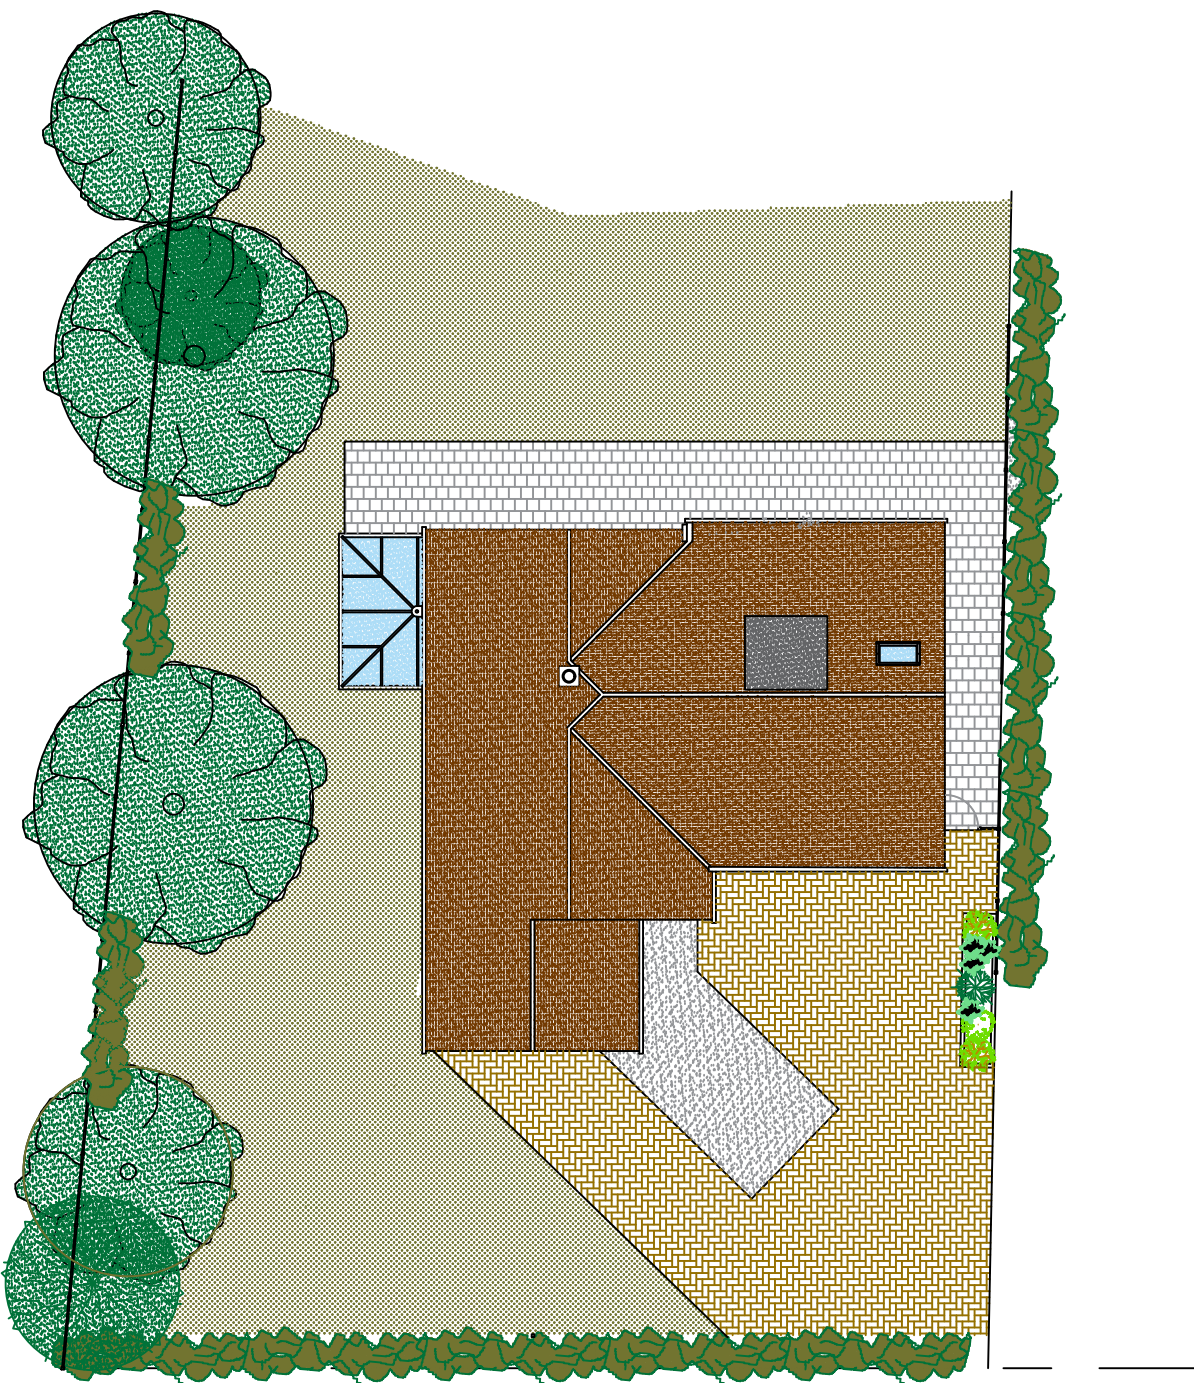


1:200 Scale Bar

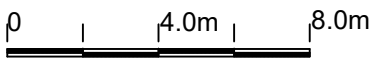

4 The Riddy, Codecote,
Hertfordshire

2024 / 09 / 03

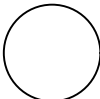

A1

Proposed Single Storey Front
and Side Extension

Date

March 2024

Scale

1:50 1:100

Status

Planning

© THIS DRAWING IS COPYRIGHT

Architech Limited

Architectural and Building Consultants

Tel. 01462 634293 / 07768 123899