


134 High Street

This drawing is the copyright of Architecture Studio 5 Ltd and must not be used, copied or reproduced in part or whole without permission. All dimensions to be checked on site prior to commencement of work. All work and materials to be to current Codes of Practice and British Standards. Any discrepancies are to be reported to Architecture Studio 5 without delay. Work to figured dimensions only. Do not scale from this drawing other than for planning purposes.


Revisions
D - 26-07-26 Planning Issue

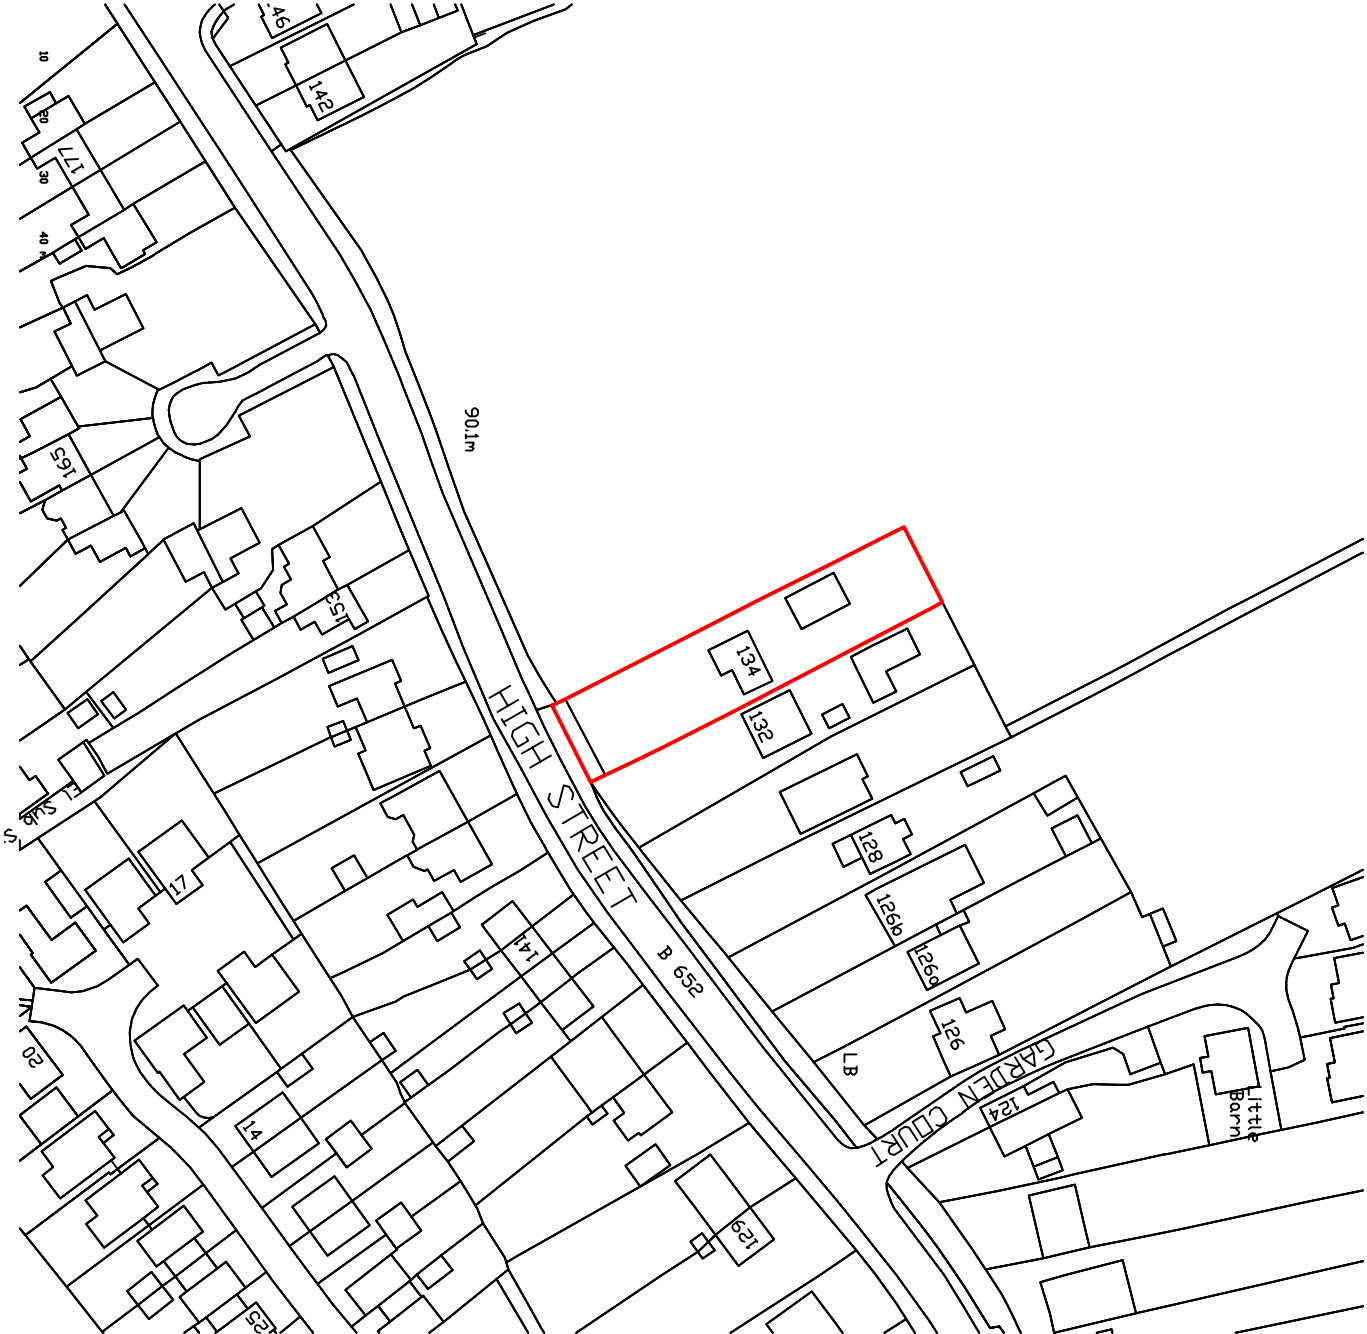

Location Plan 1:1250



© - Crown Copyright and database rights 2025 OS 100047474

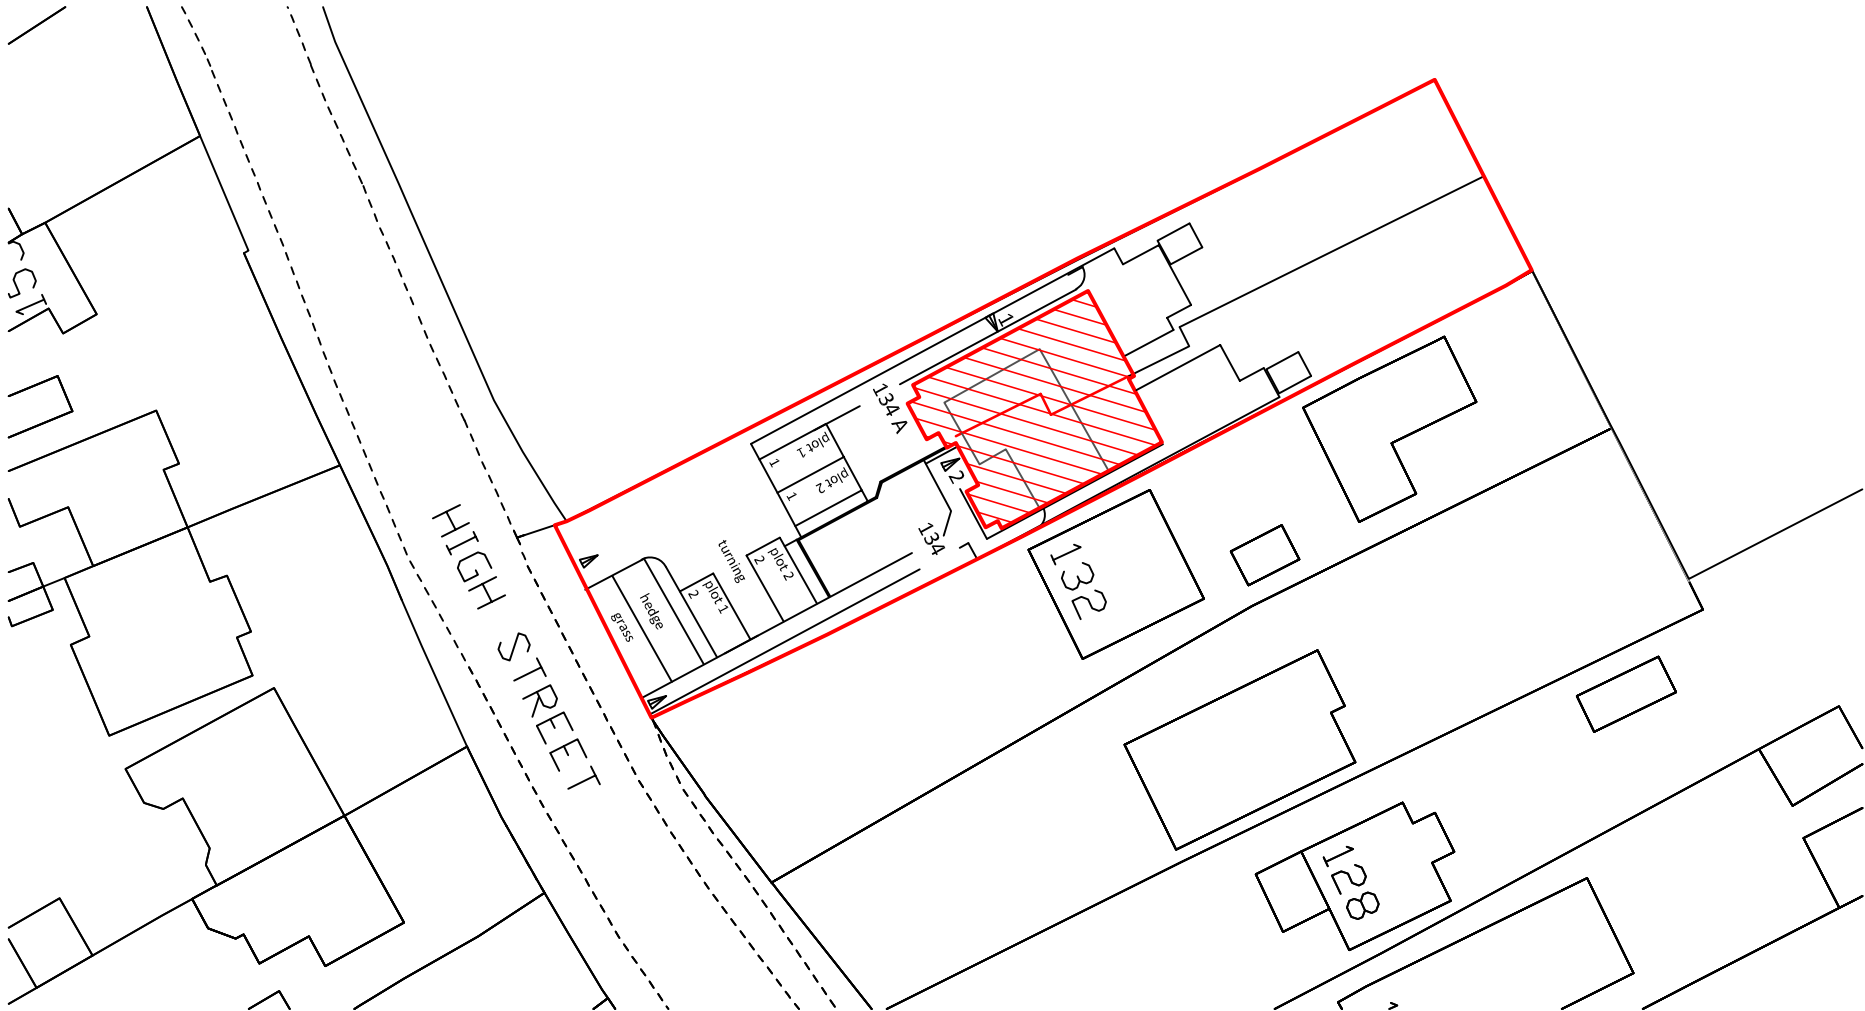

Block Plan as Proposed 1:500



Planning Issue

Drawing name	Site Location Plan and Block plan
Project name	134 High Street Kimpton SG4 8QP
Client	Mr and Mrs A Curtis and Mr D Slavin
Drawing number	25002 - 100 D
Date	14-04-26
Scale	as shown at A3