

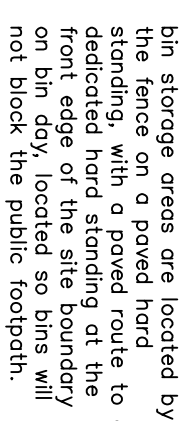



134 High Street

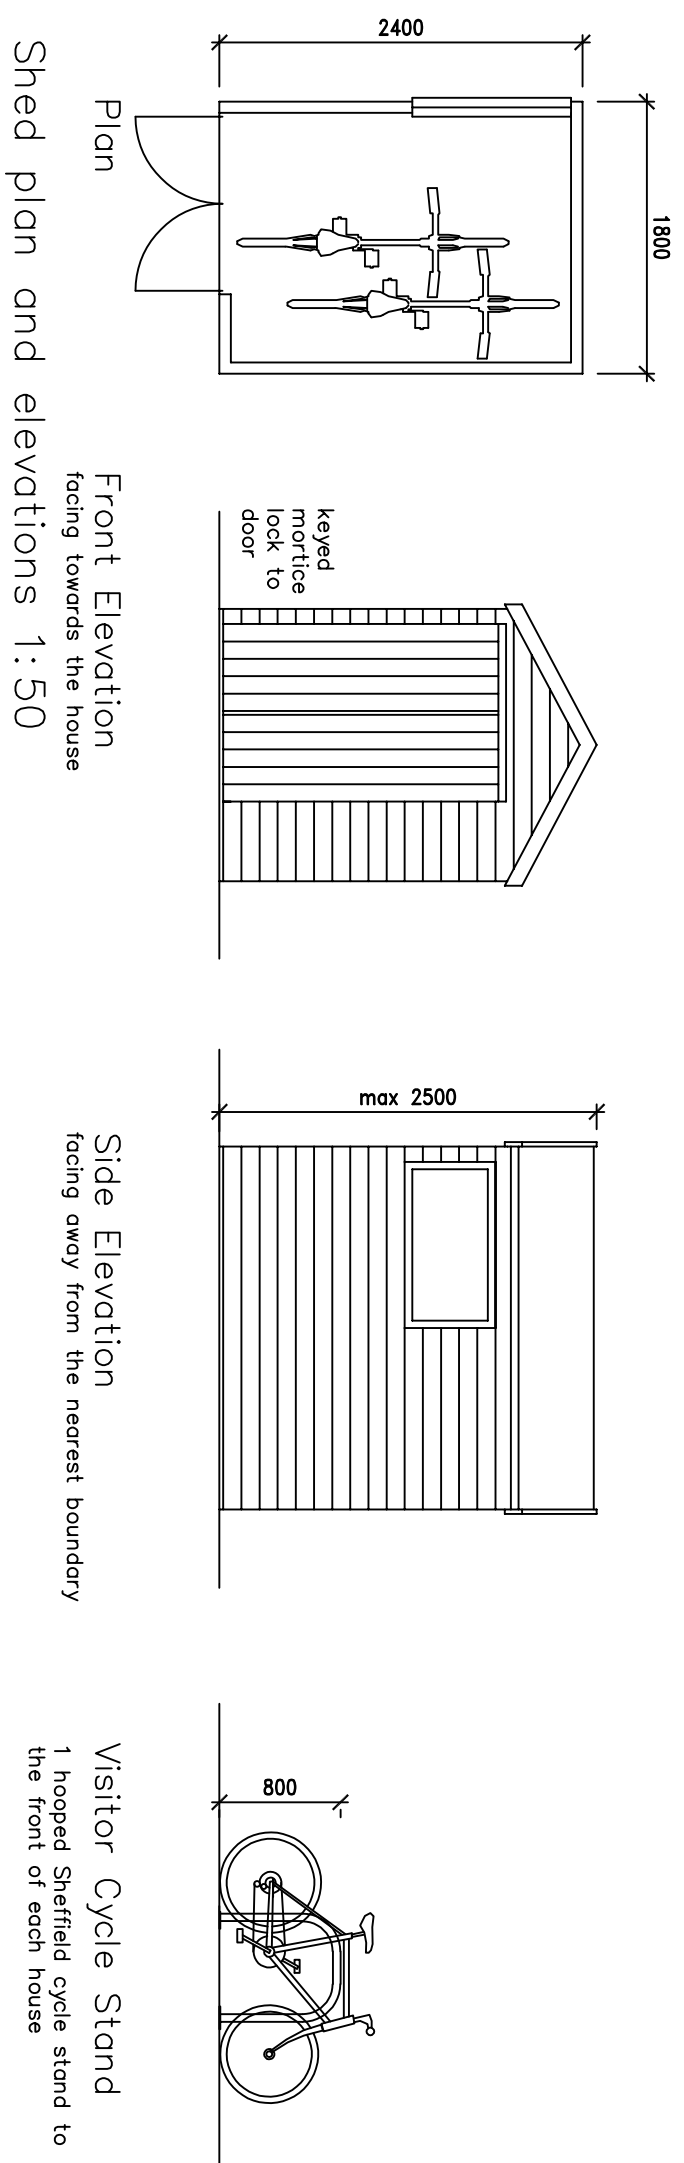

Bin Storage area plot 1 elevation 1:50


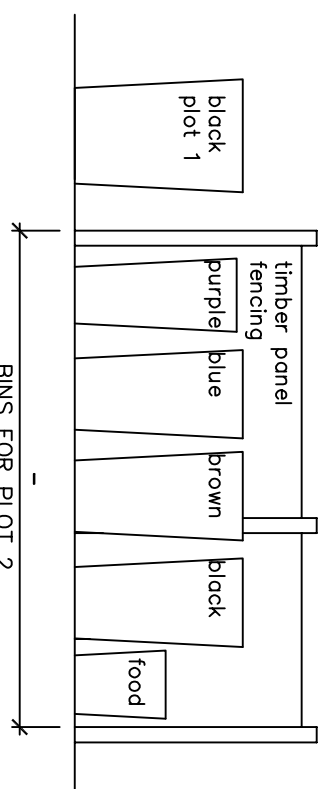


Bin Storage area plot 2 elevation 1:50

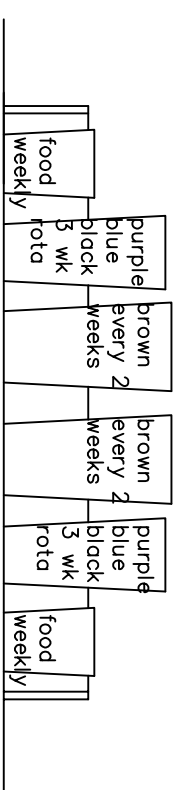


Bins on hard standing on Collection Days 1:50C

Plans and Elevations 1:50

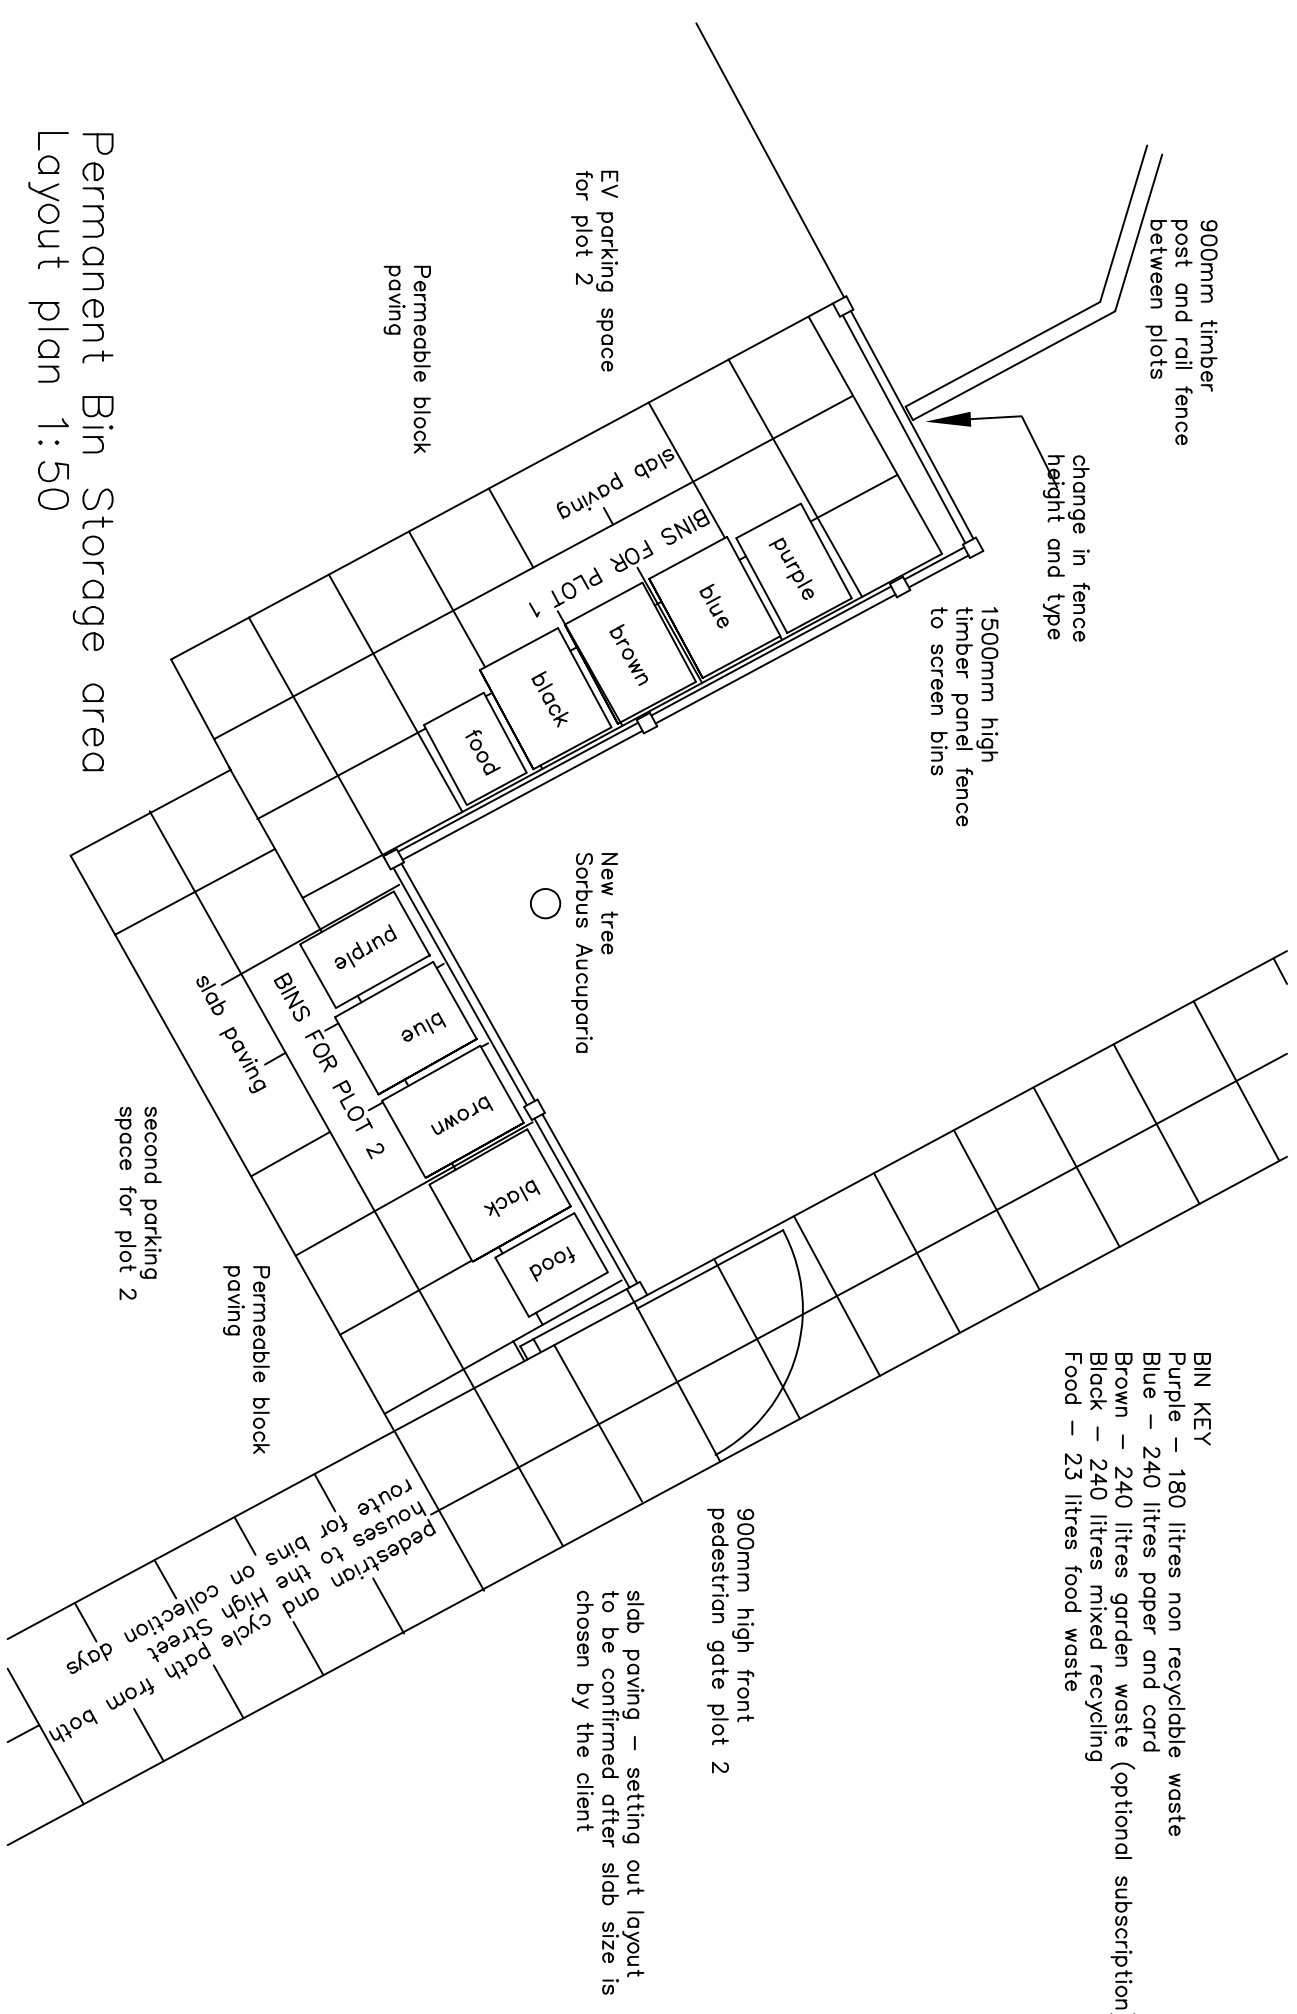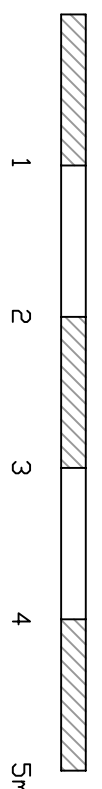

Permanent Bin Storage area
Layout plan 1:50

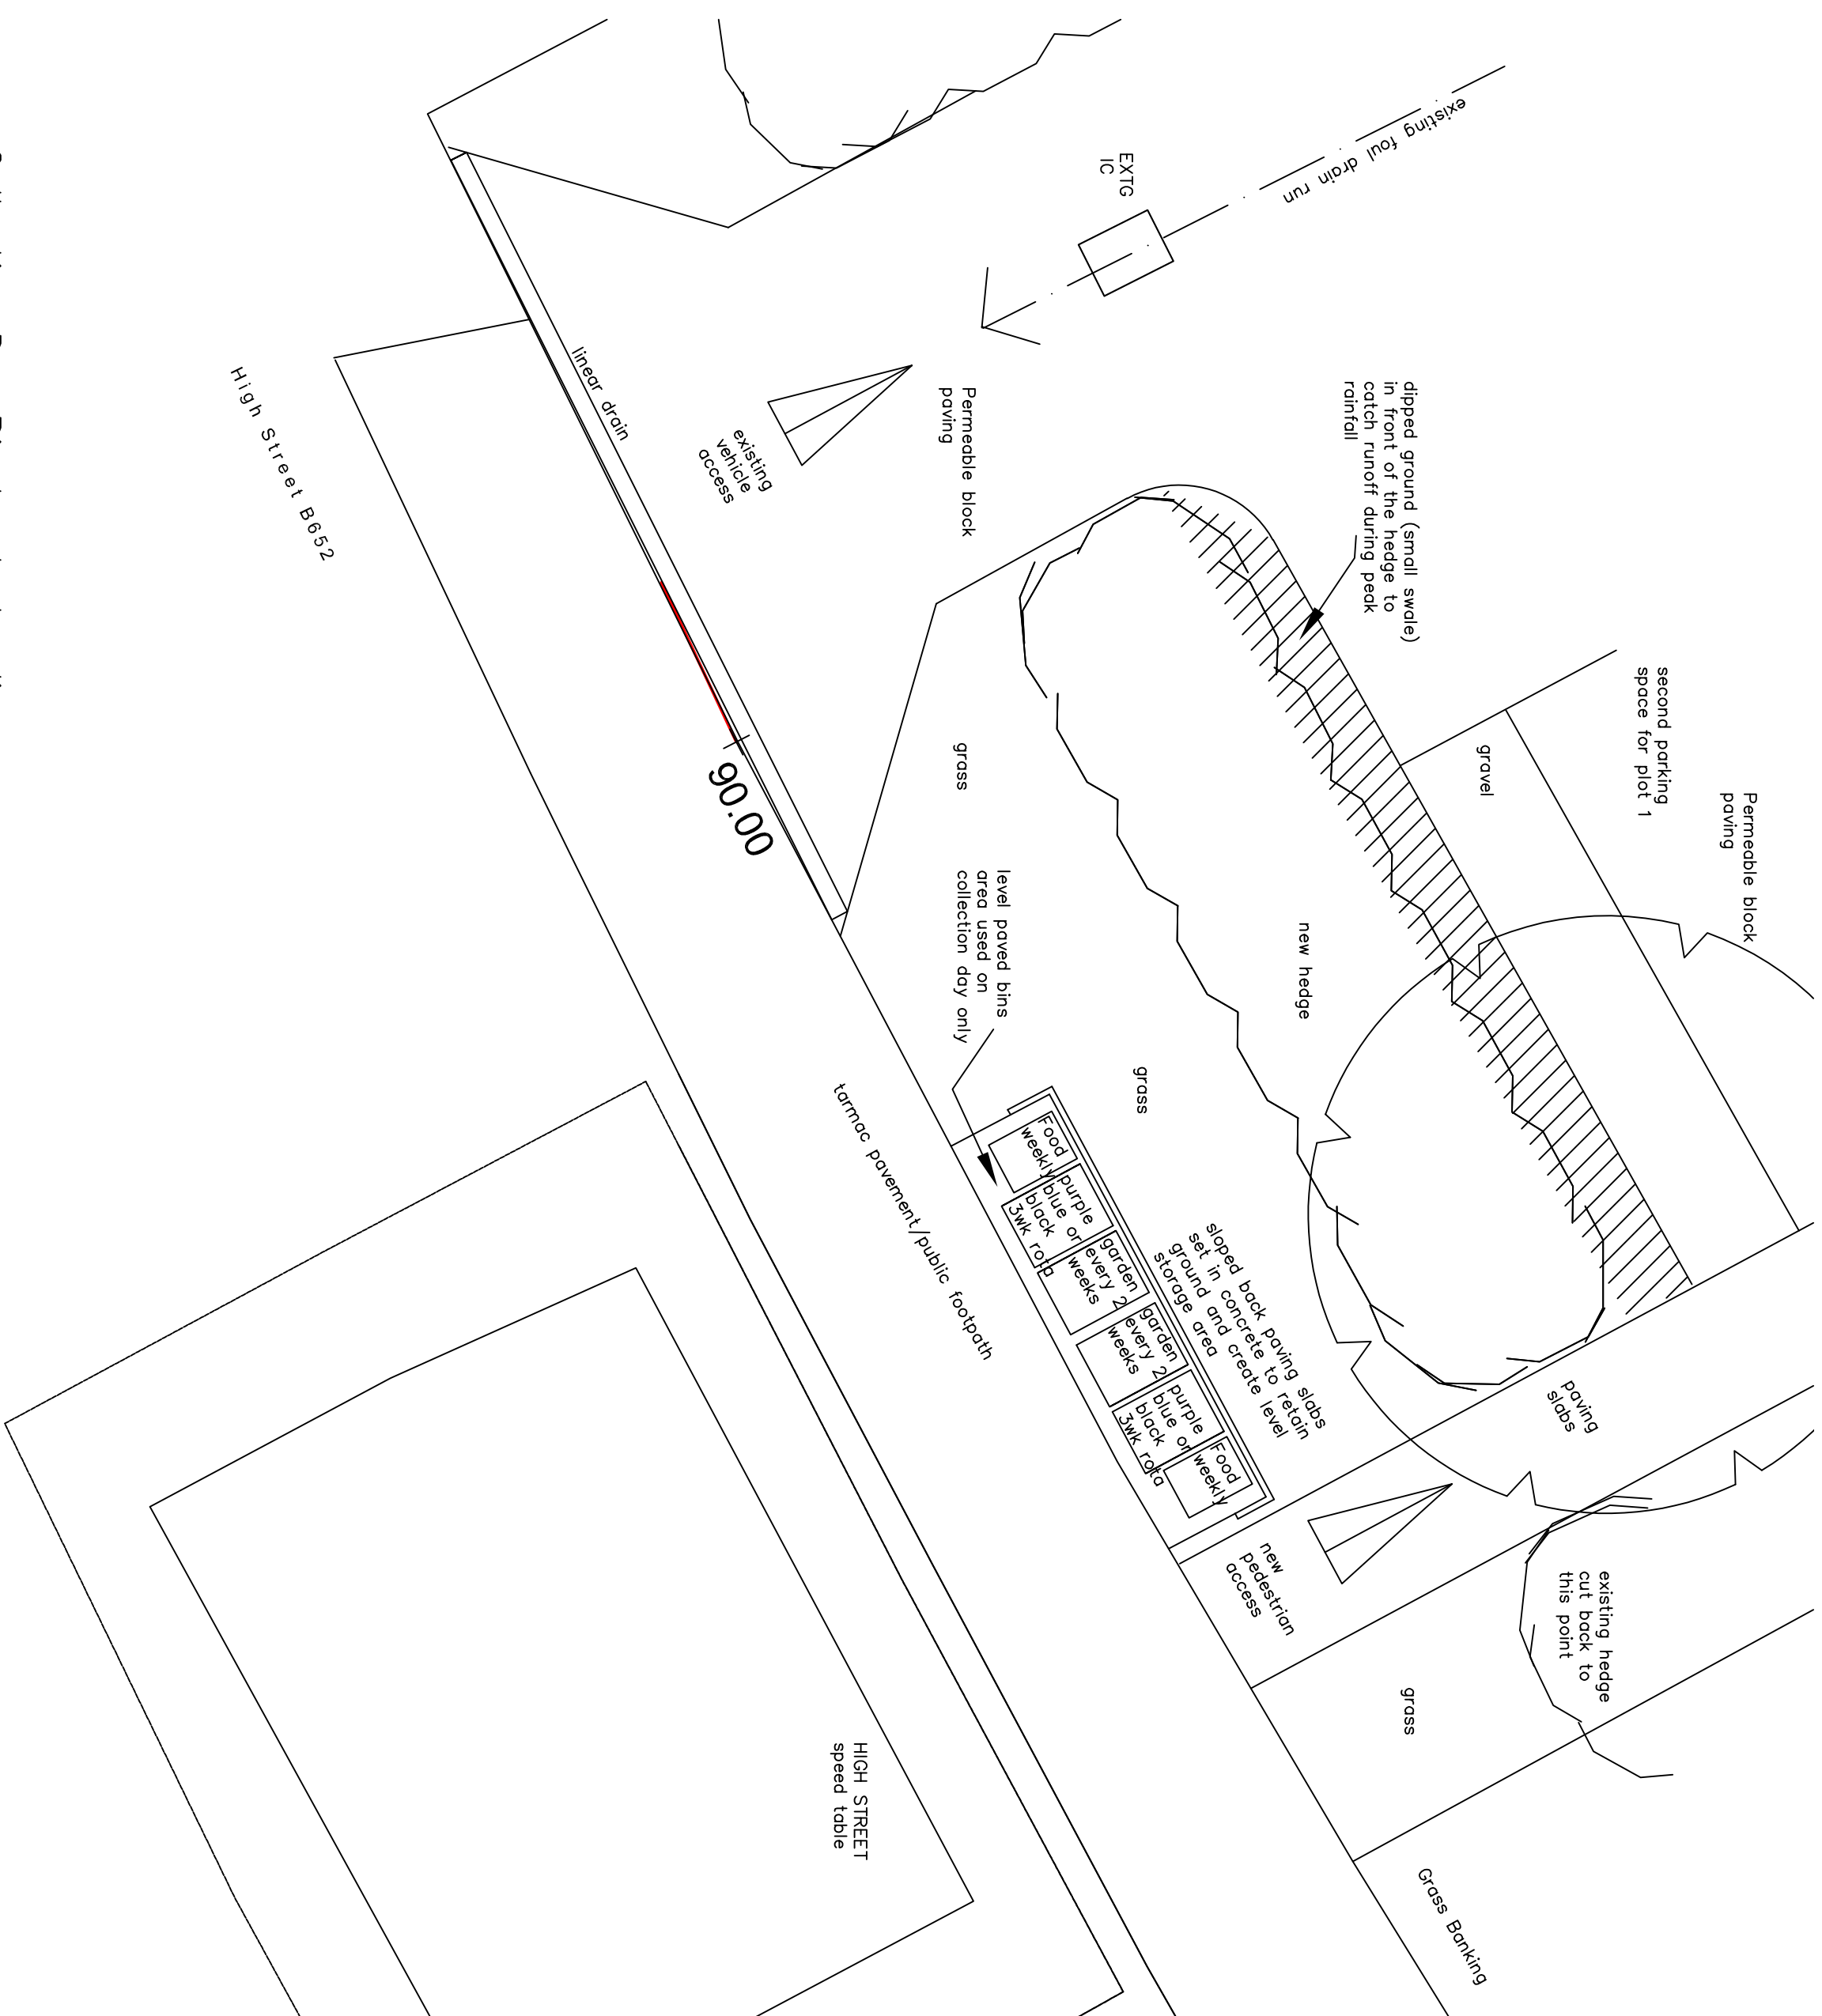

Collection Day Bin hard standing
Layout plan 1:50

This drawing is the copyright of Architecture Studio 5 Ltd and must not be used, copied or reproduced in part or whole without permission. All dimensions to be checked on site prior to commencement of work. All work and materials to be to current Codes of Practice and British Standards. Any discrepancies are to be reported to Architecture Studio 5 without delay. Work to figured dimensions only. Do not scale from this drawing other than for planning purposes.

Architecture Studio 5 Ltd
 Alison Swarbrick Bach DipArch ARB RIBA
 5 Moonmouth Road Harlington Beds LU5 6NE
 m. 07713747274 e. alisonswarbrick@hotmail.co.uk

Bike and bin storage areas 134 High Street Kilmington SG4 8QP Mr and Mrs A Curtis and Mr D Slavin 25002 - 115	28-07-26 365 Shown at A1
--	--