




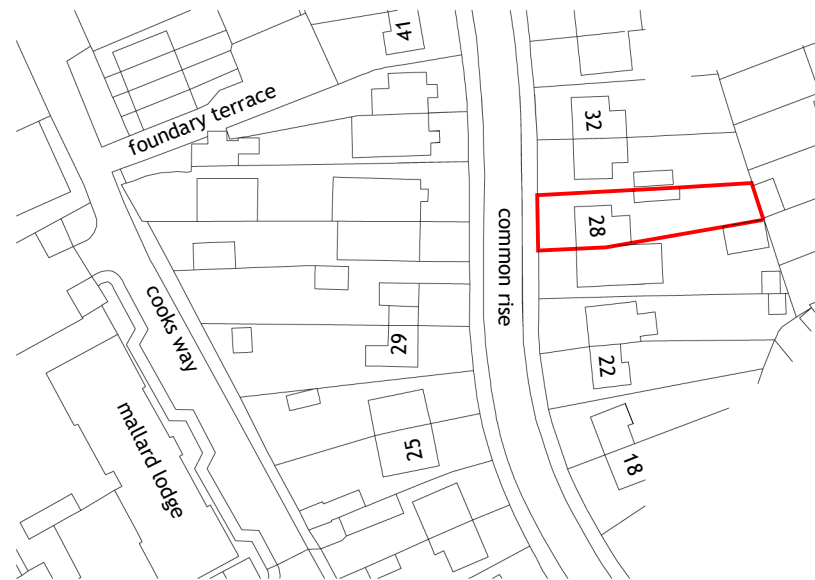

location plan
scale 1:1250

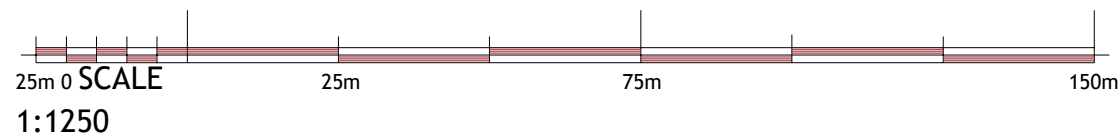

block plan
scale 1:500

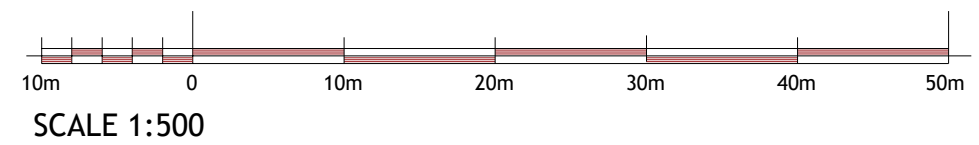

ADDRESS: 28 COMMON RISE, HITCHIN ,SG4 0HN
TITLE: LOCATION AND BLOCK PLAN

PROJECT: TWO STOREY REAR EXTENSION			
DATE	05/01/2026	DWG NO.	28CMN/15
DRAWN BY		SCALE	1:1250, 1:500

A3