9 Brownfield Way, Wheathampstead

St Albans CITY AND DISTRICT

N.H.D.C
17 MAY 2018

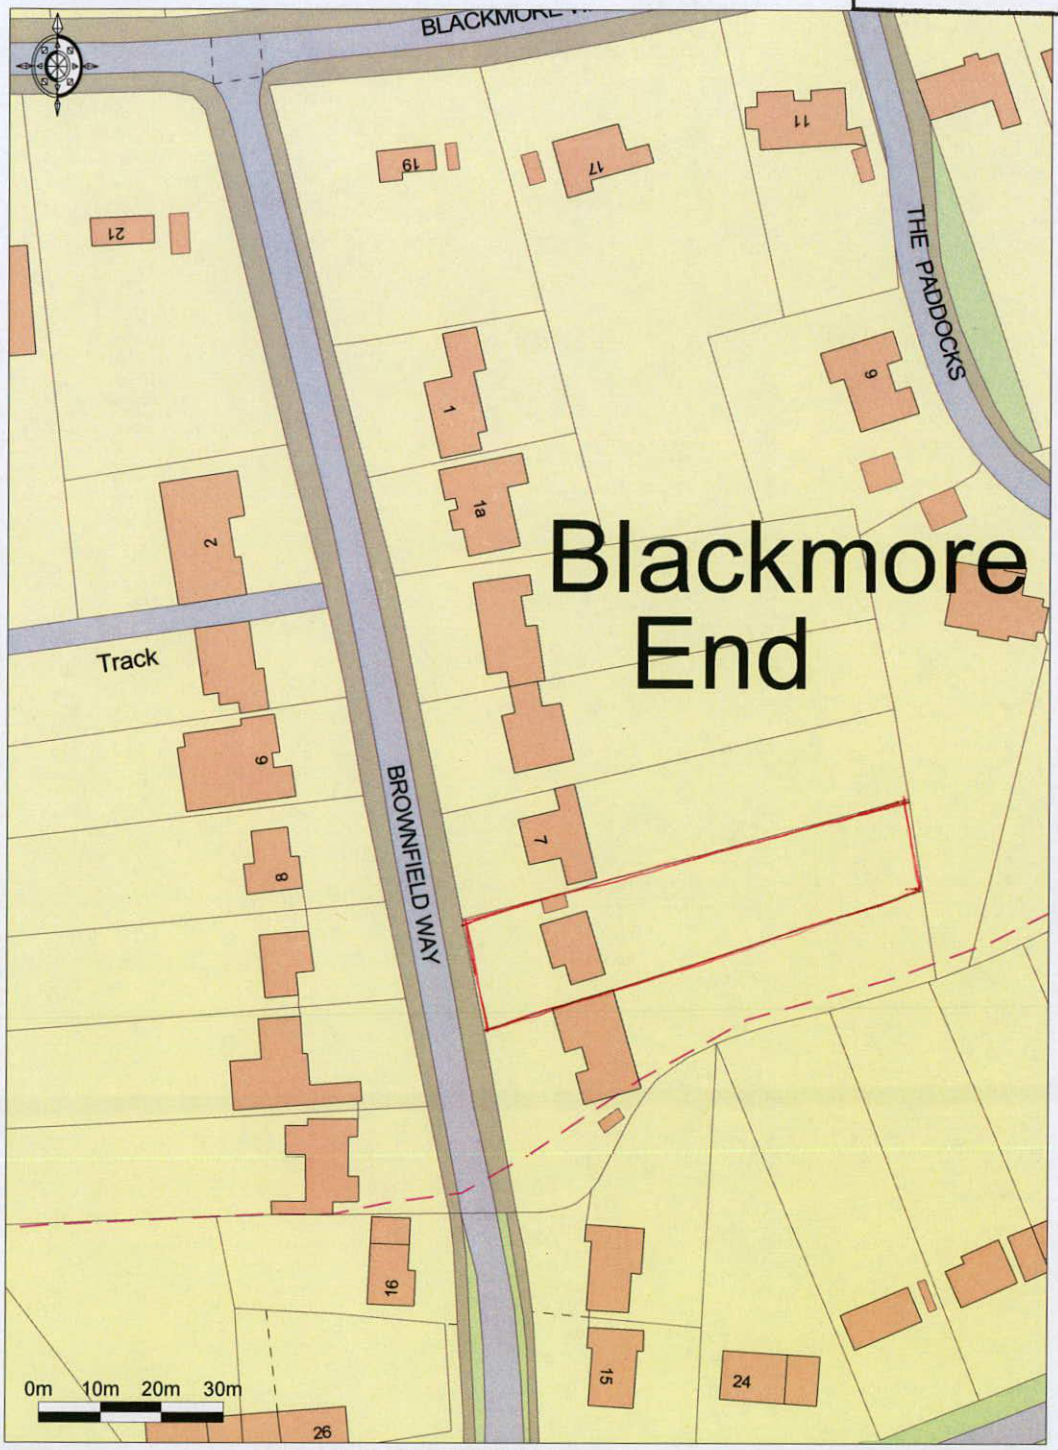

Ordnance Survey © Crown Copyright 2018. All rights reserved.
Licence number 100022432. Plotted Scale - 1:1250

Promap®

9 Brownfield Way, Wheathampstead