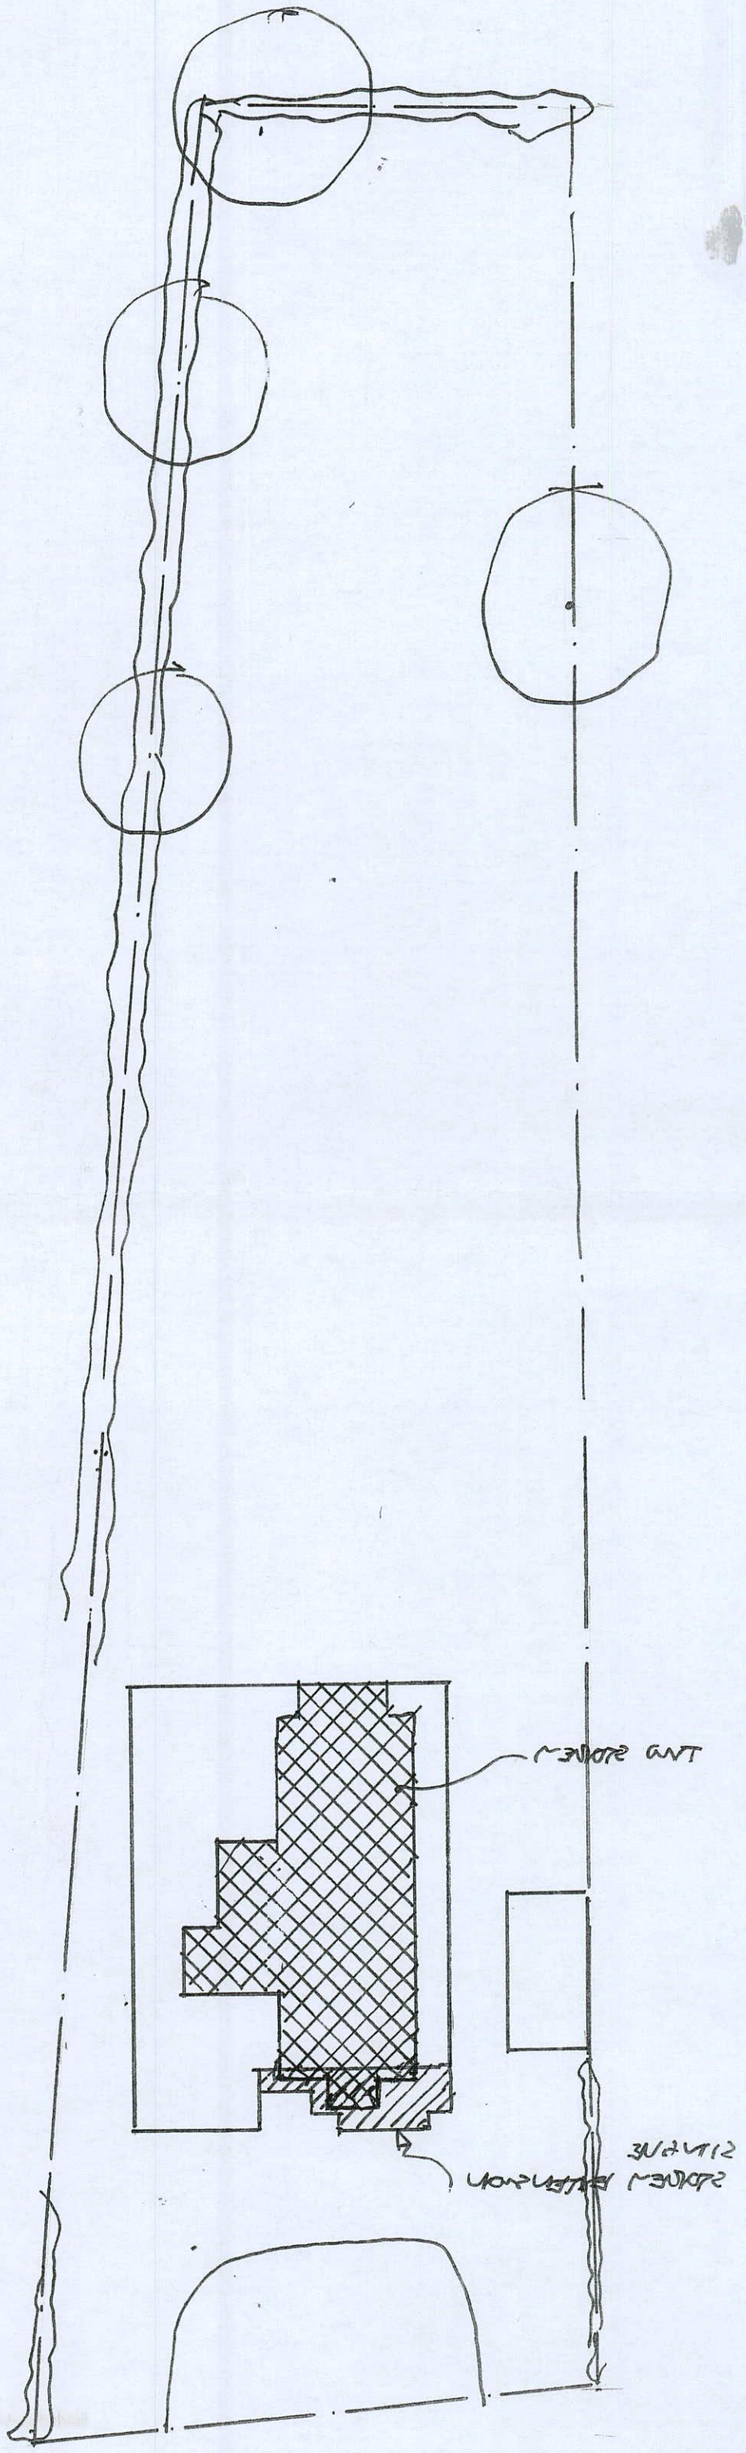

N.H.D.C
17 MAY 2018

0 2 4 6 8 10m

1:200 BLOCK PLAN
A BROWNFIELD MAN MAGAZINE/STEAD