N.H.D.C
17 MAY 2018

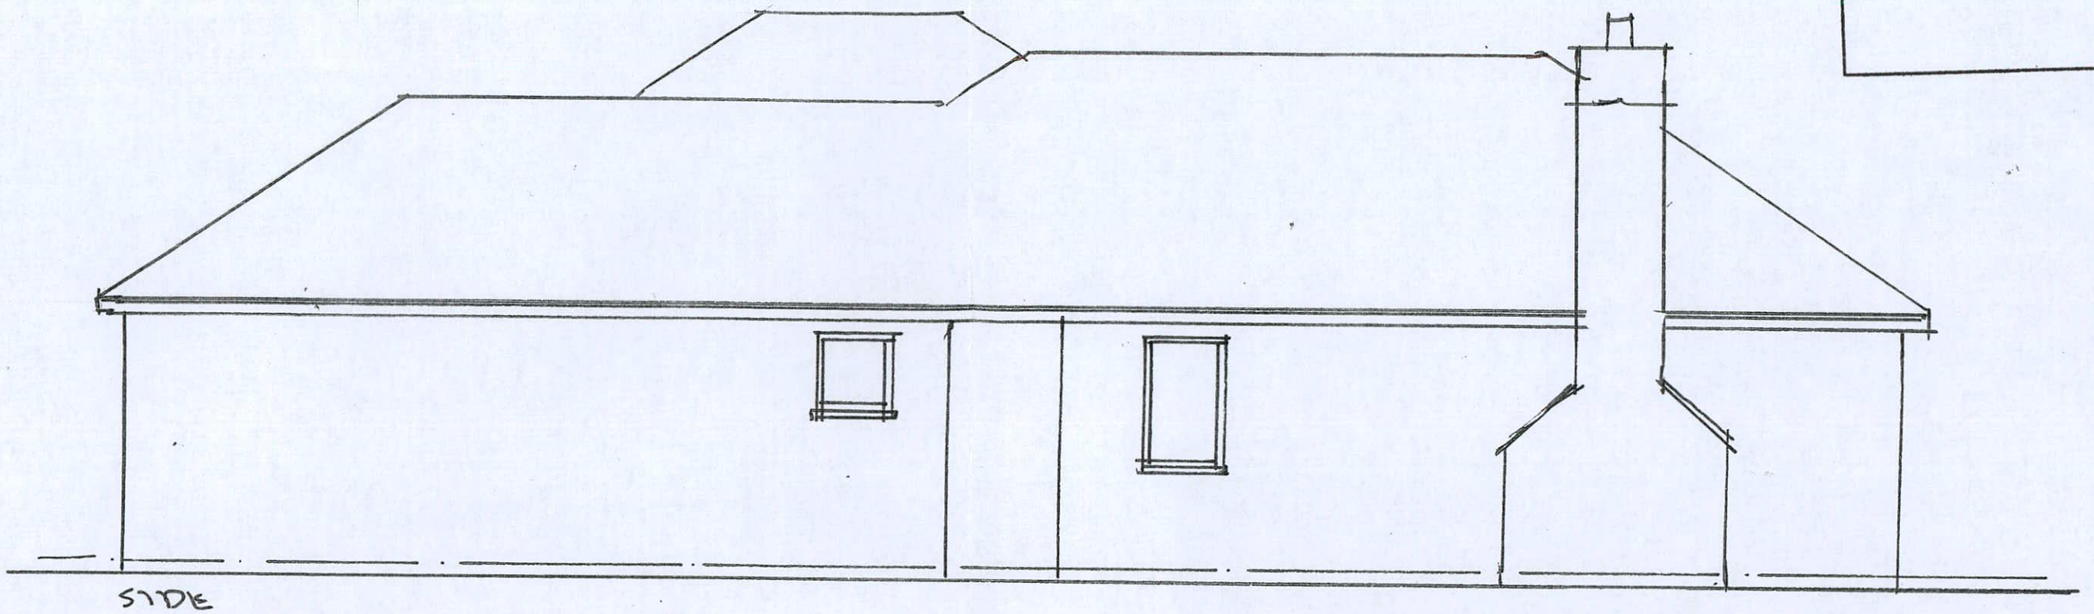

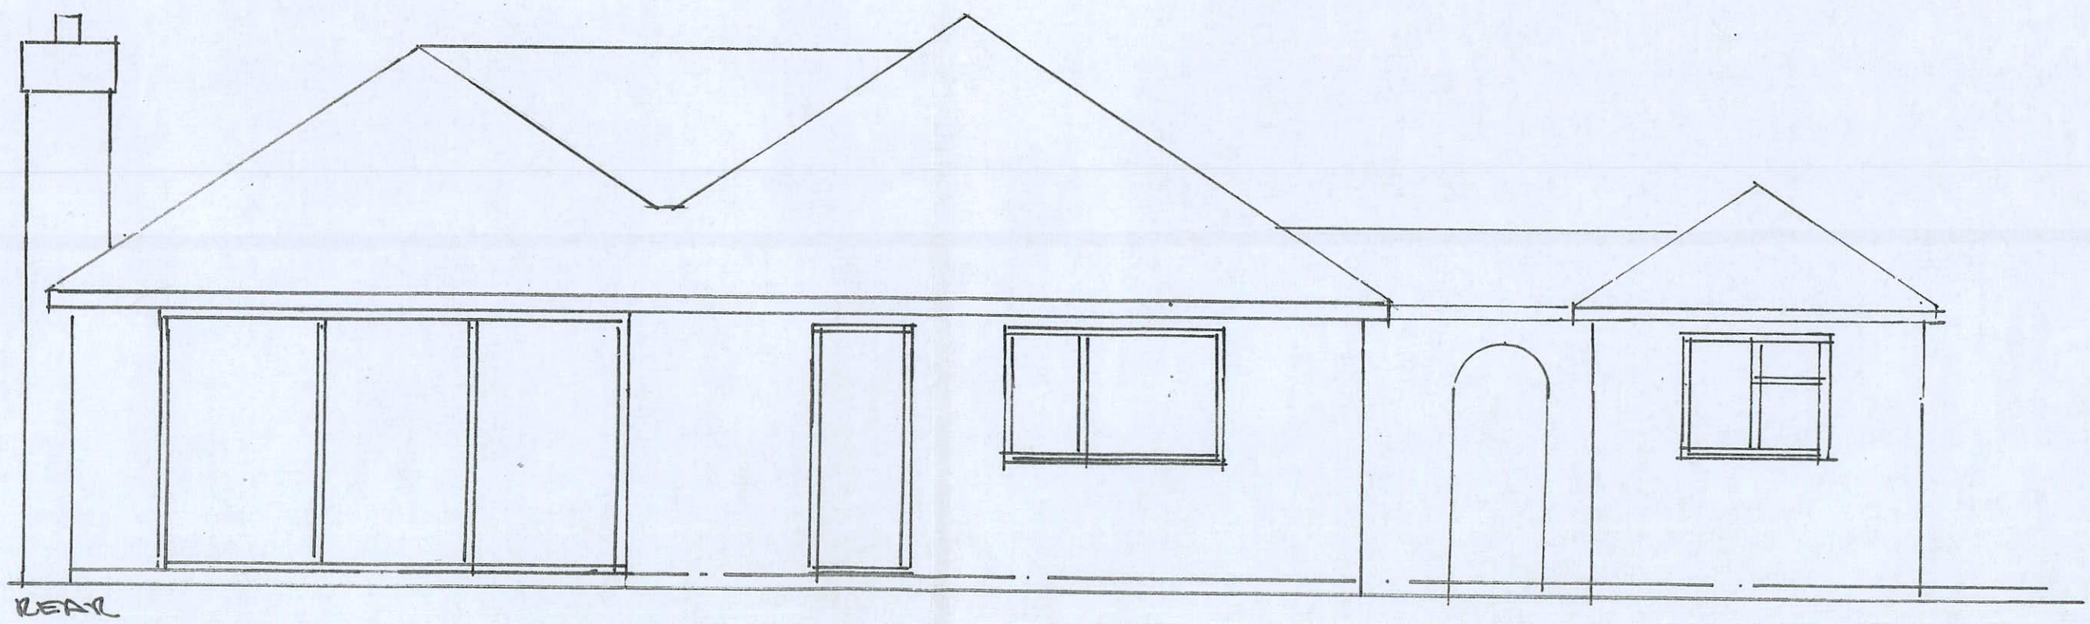

9 BROOMFIELD WAY, GUSTARD WOOD
WHEATHAMPSTEAD

1:50

EXISTING REAR ELEVATION.

0 1 2 3 4 5m.