N.H.D.C
17 MAY 2018

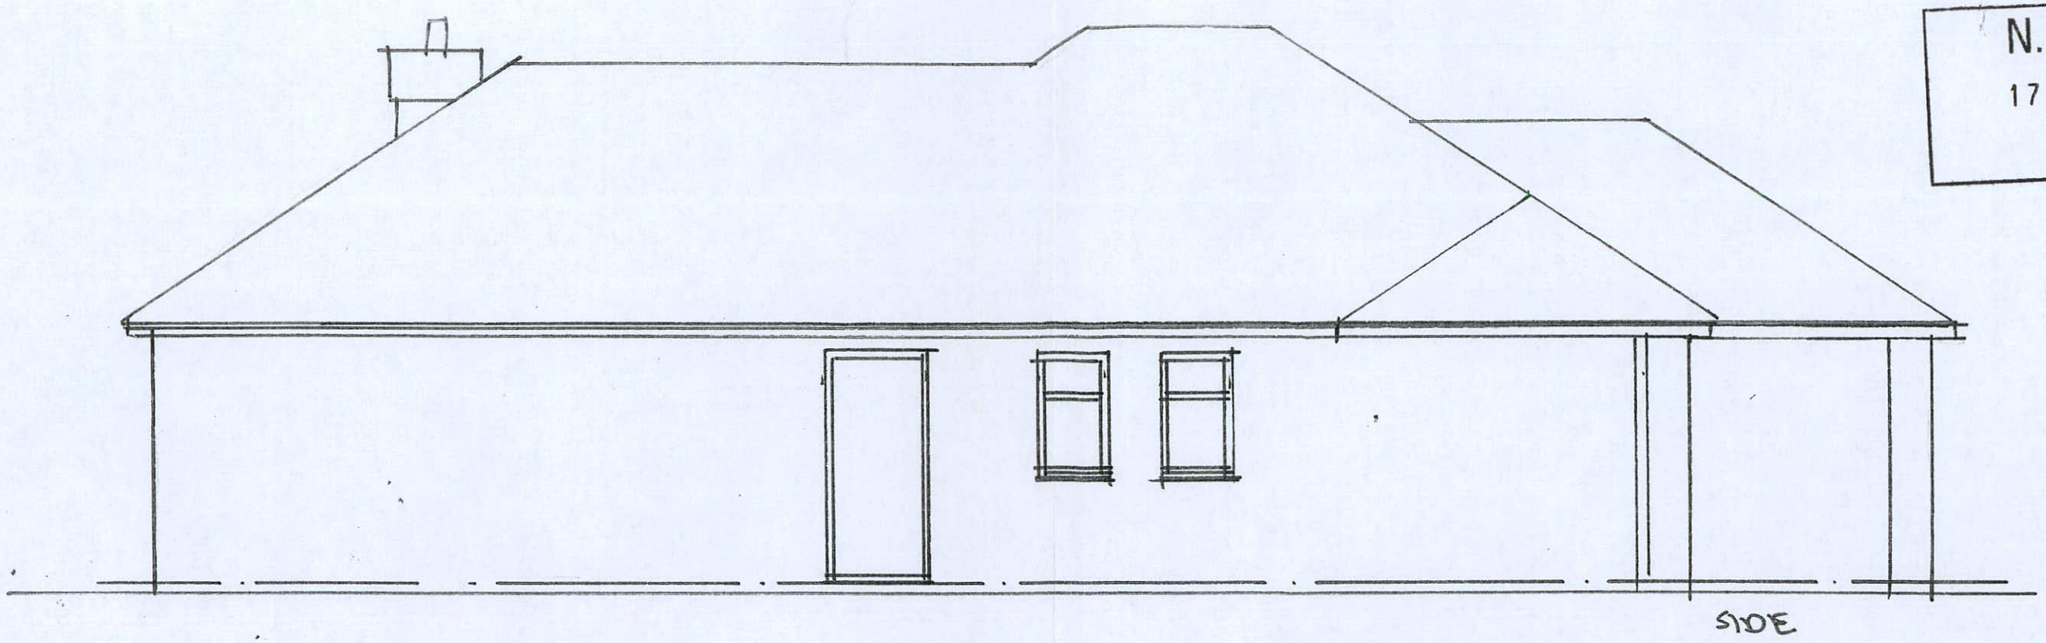

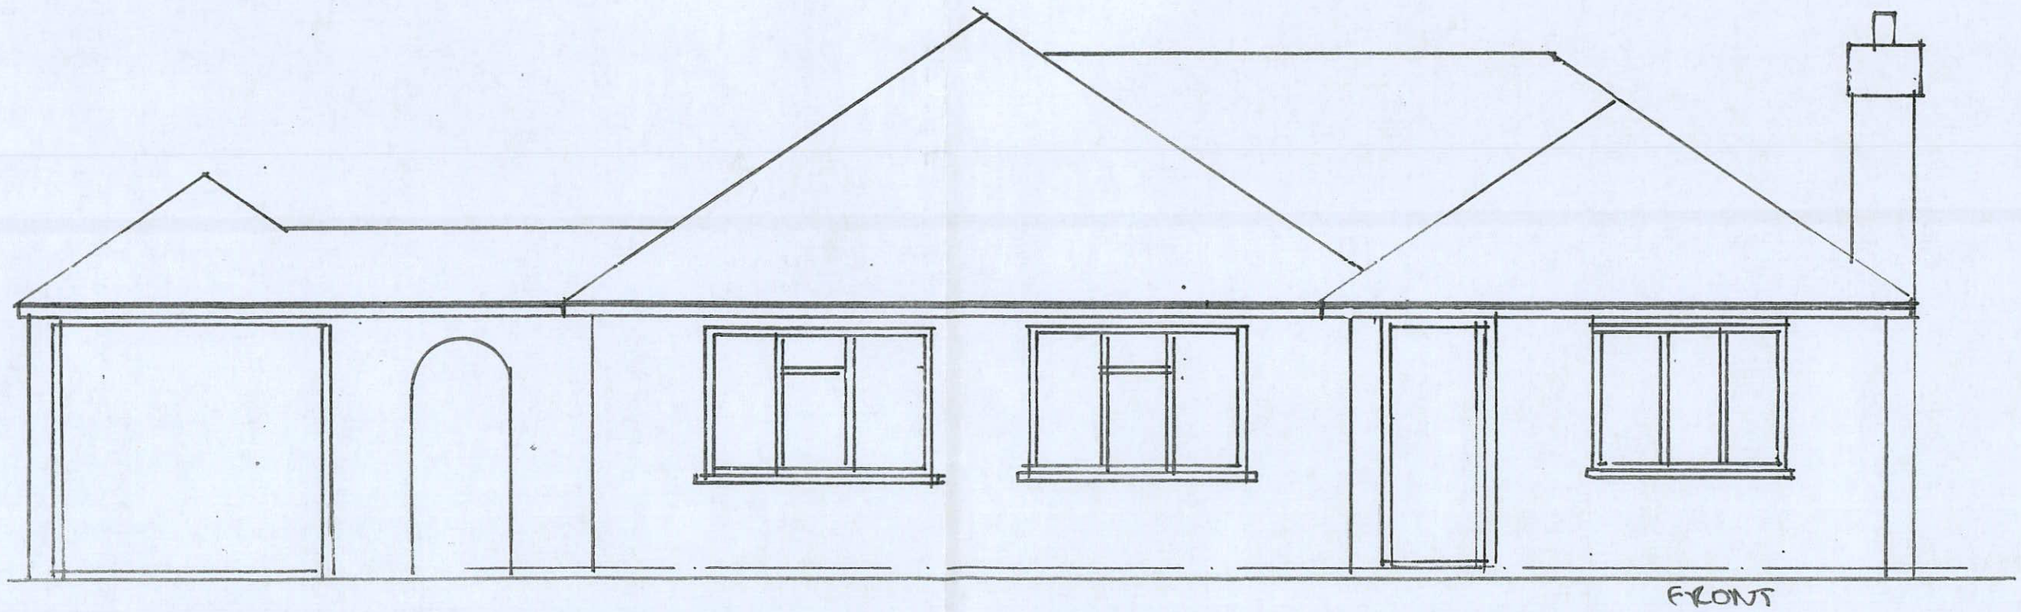

9 BRONNYFIELD WAY WHEATHAMPSTEAD
EXISTING ELEVATIONS 1:50

0 1 2 3 4 5 m