
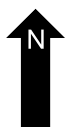
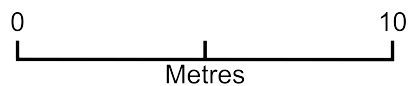


Block Plan - 53 Station Road Ashwell

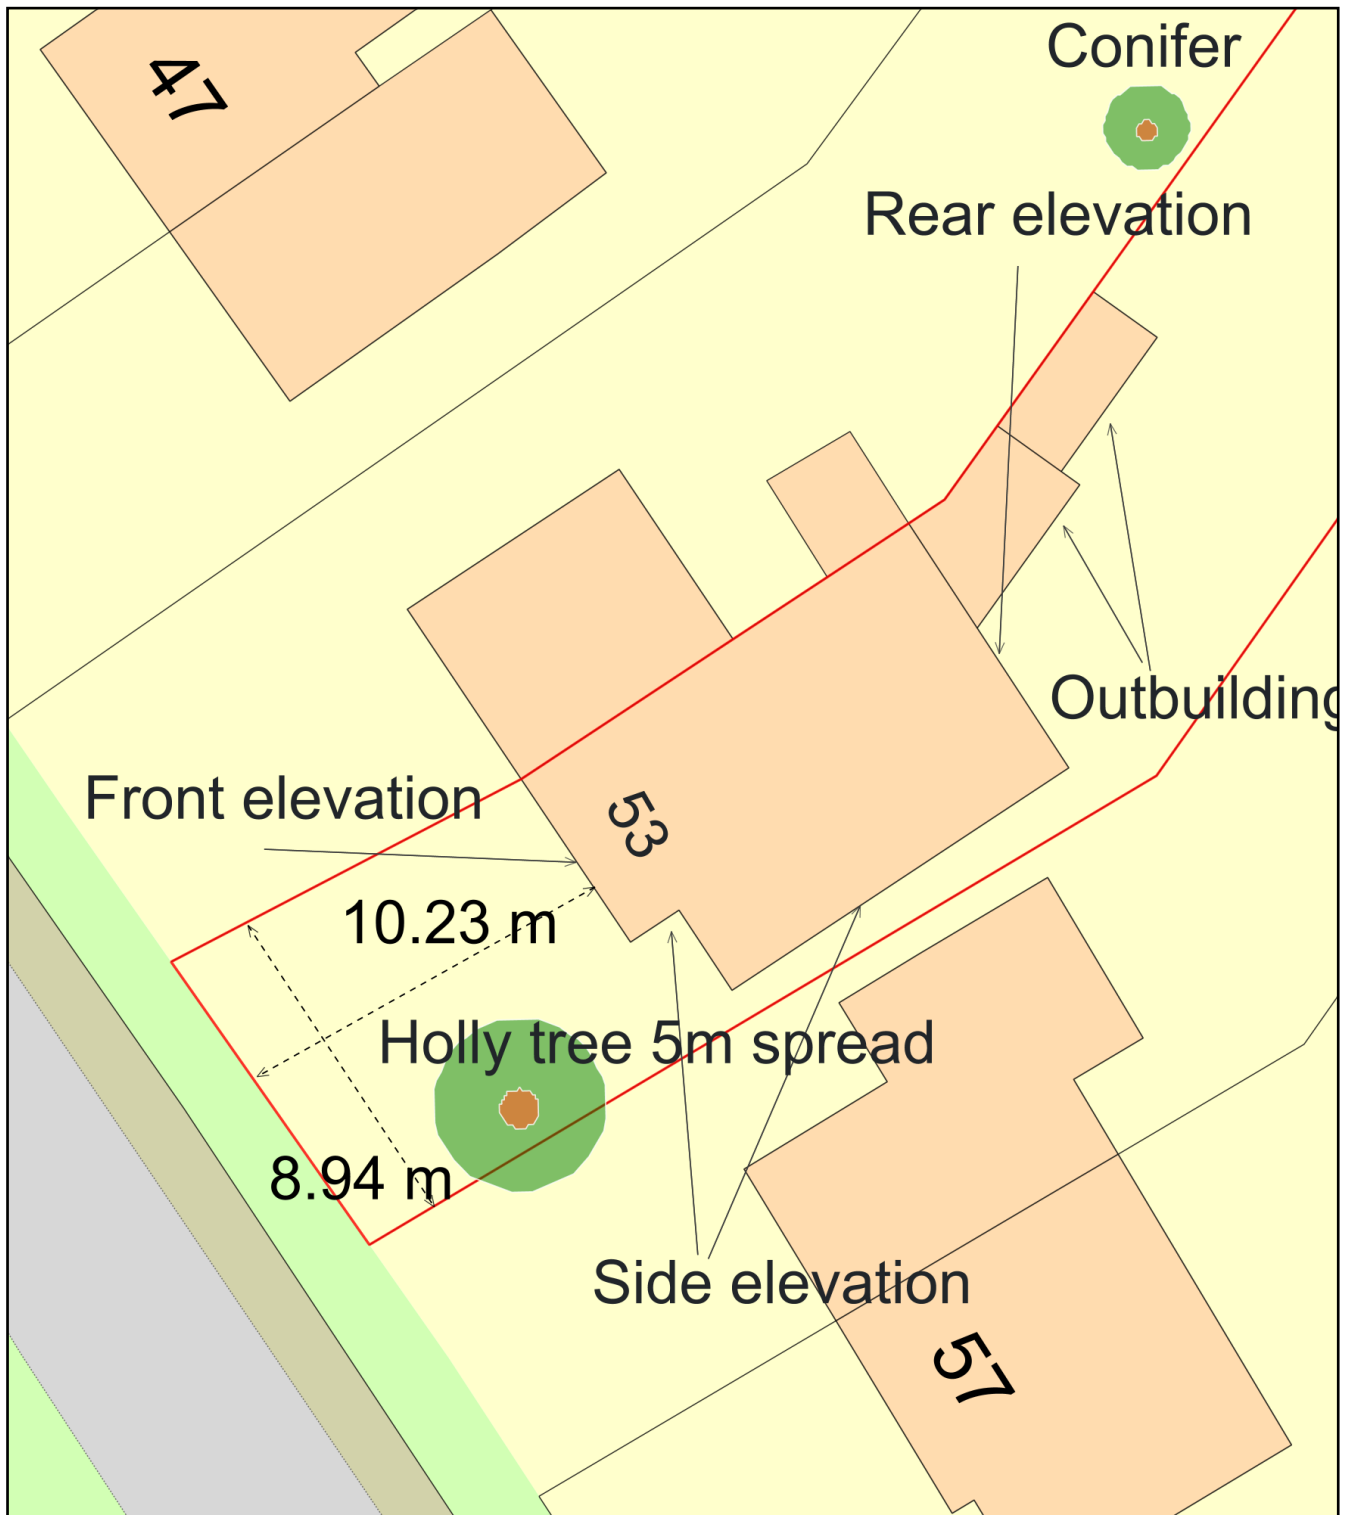

Plan Produced for: David Cross

Date Produced: 08 Dec 2024

Plan Reference Number: TQRQM24343210743070

Scale: 1:200 @ A4