




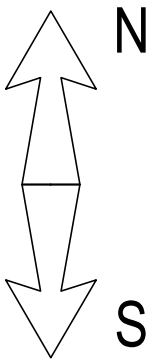

LOCATION PLAN

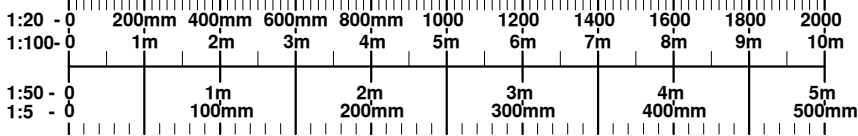

BLOCK PLAN

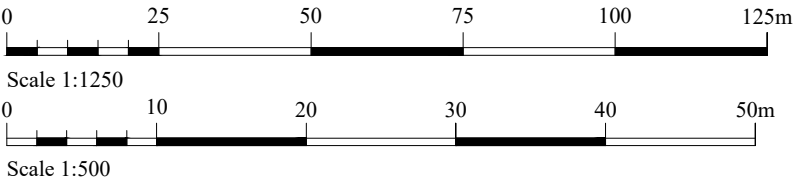

DATE SEPTEMBER	CLIENT/PROJECT 3 HIGHOVER COTTAGES, HITCHIN	B&A Burton & Associates Ltd. 65 Shefford Road Clifton Beds. SG17 5RQ Tel. / Fax. 01462 850050
SCALE 1:1250 & 1:500 @ A3		
DRAWING STATUS For construction.	DRAWING TITLE LOCATION PLAN & BLOCK PLAN	
NO UNAUTHORISED PRINTING OR DIGITAL SCANNING ALLOWED © COPYRIGHT 2013		
	Ref: 6847	D1