
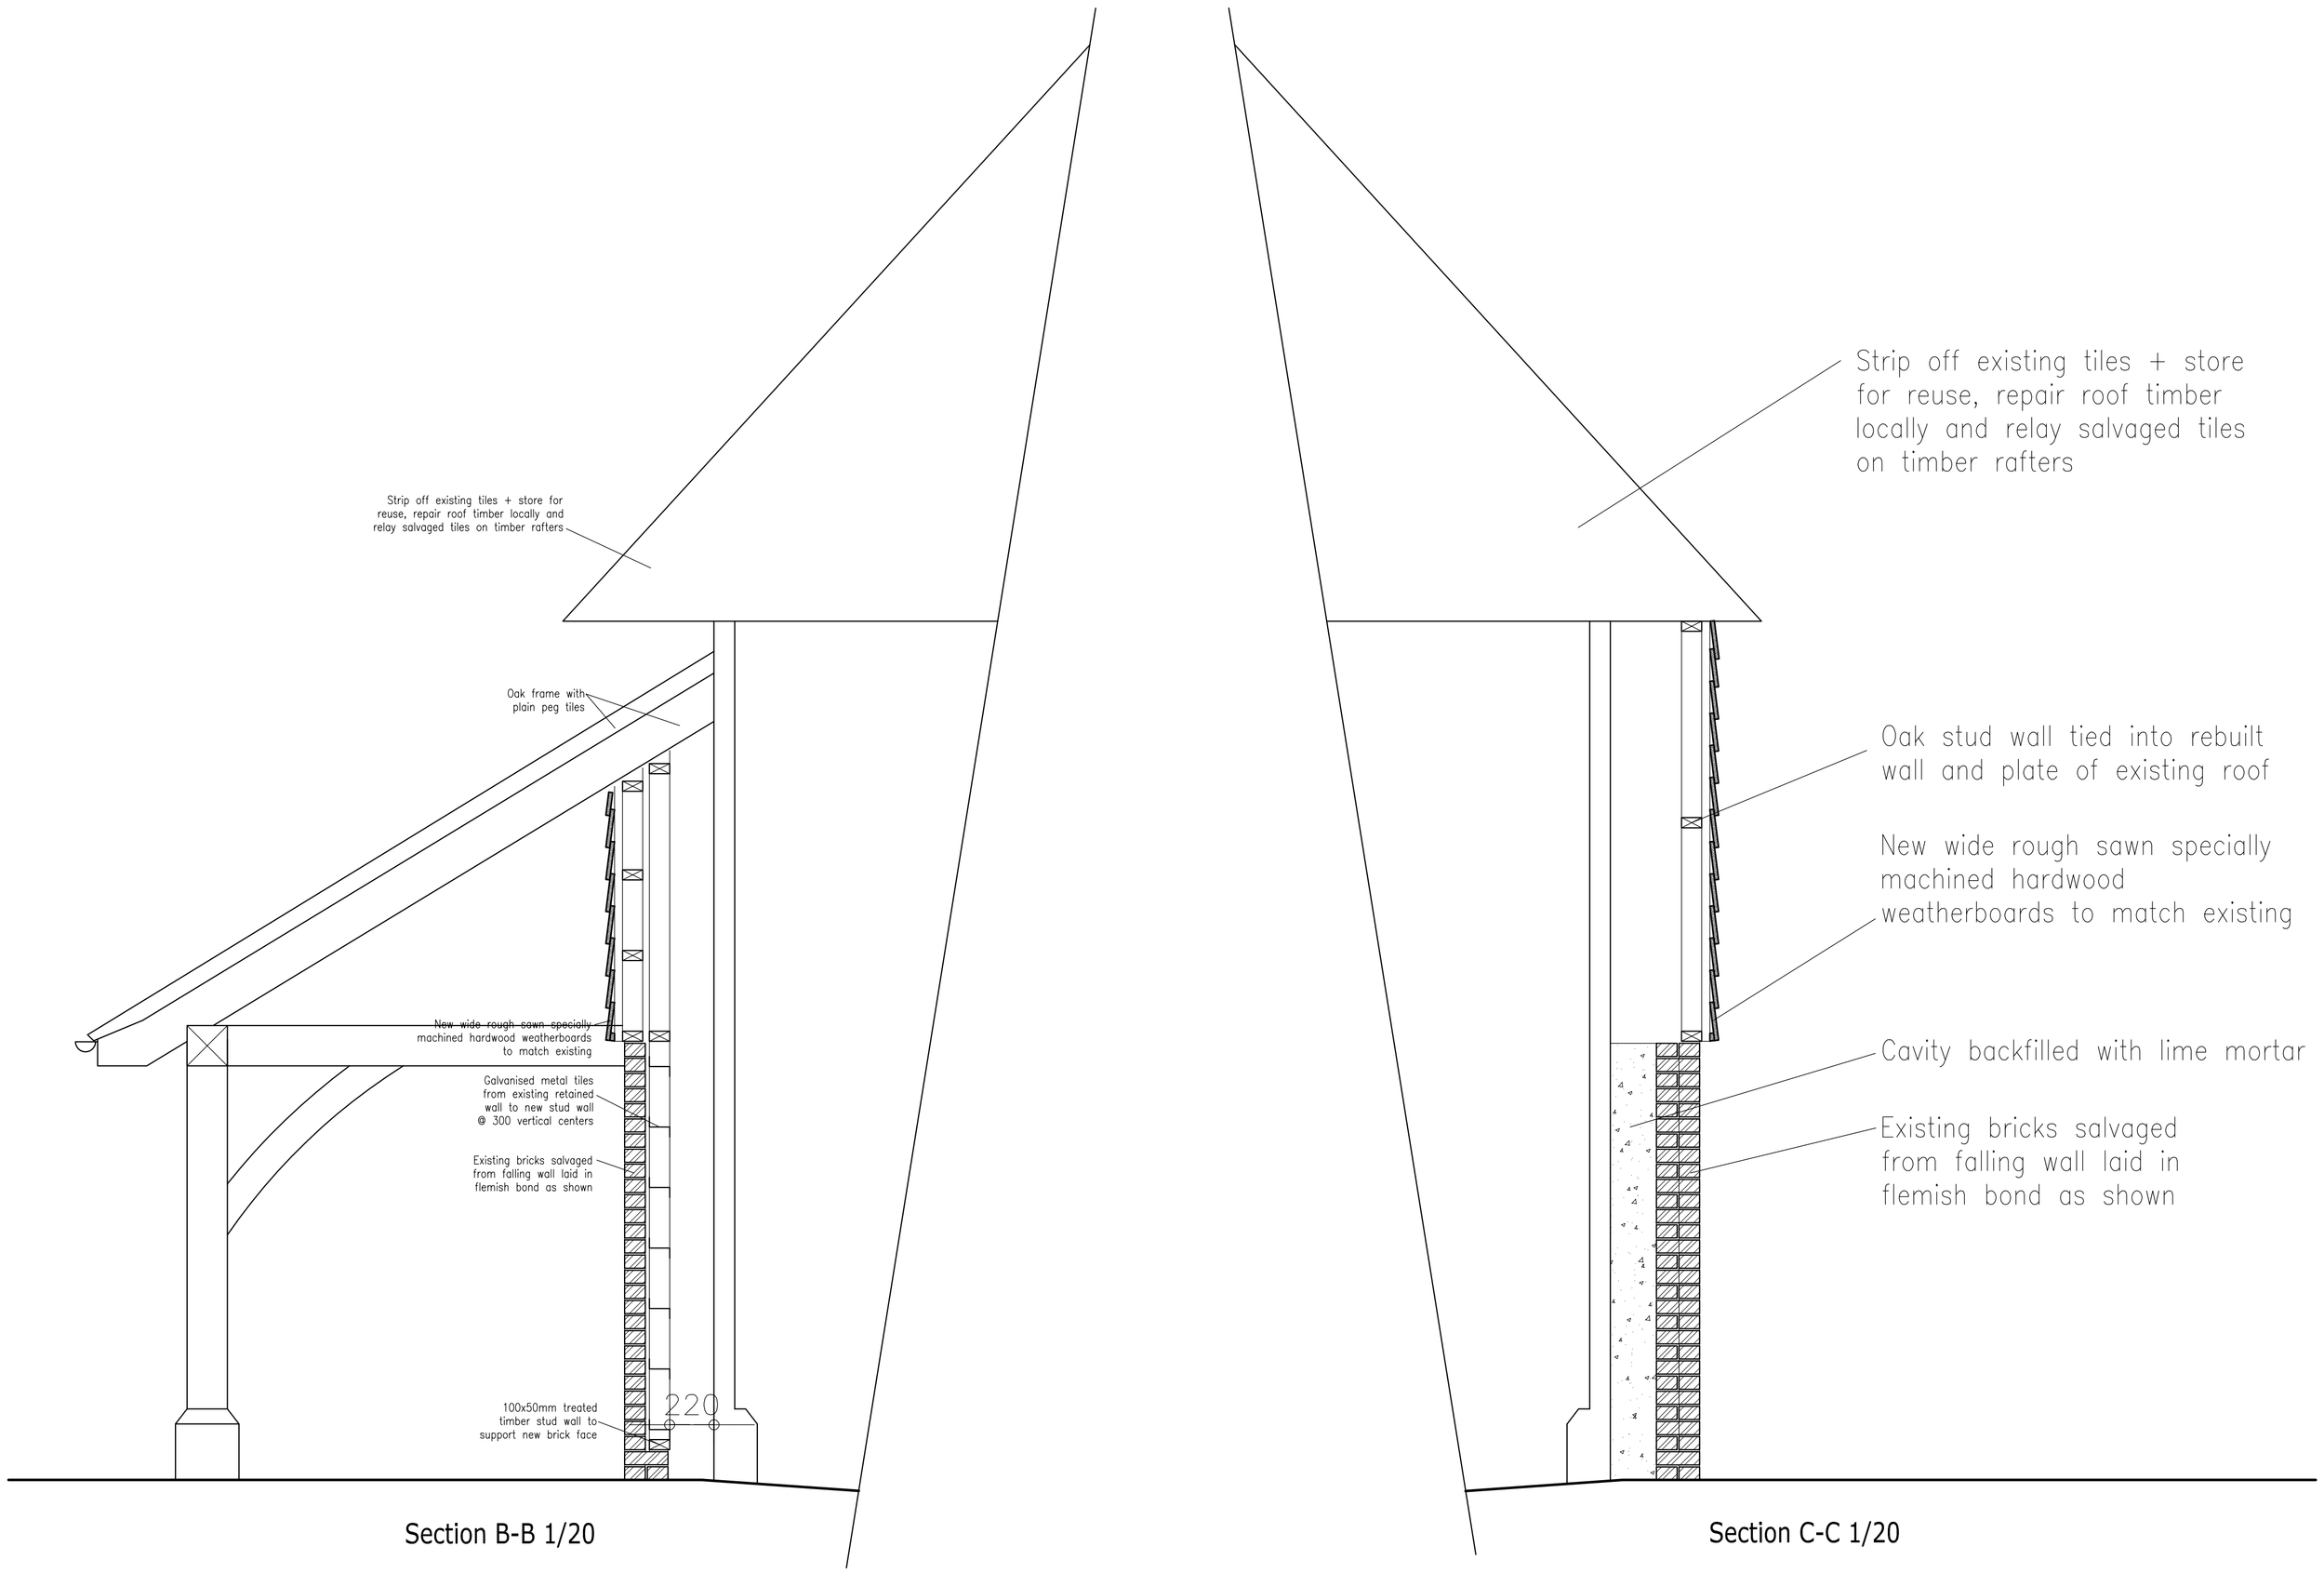


Section B-B 1/20

Section C-C 1/20

Split header flemish bond to match existing bond shown thus 1/5:

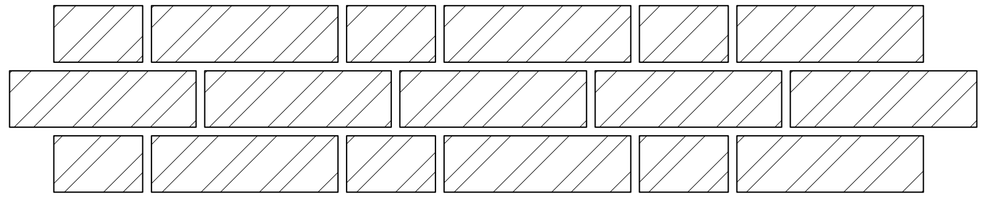

Reuse existing bricks where possible with some reclaimed bricks to make up missing numbers

ALL DIMENSIONS TO BE VERIFIED ON SITE • THIS DRAWING IS NOT TO BE SCALED FOR CONSTRUCTION PURPOSES • THIS DRAWING AND DESIGN REMAINS THE COPYRIGHT OF THE ARCHITECT AND MAY NOT BE REPRODUCED WITHOUT PERMISSION •

Wastell &Porter

JOB No.	1893
DWRG No	PL23B
SCALE	1/5-20 @A1
DATE	JAN 2018
DRAWN	PH
CLIENT	ACI

REDCOATS GREEN
HITCHIN
HERTFORDSHIRE

CONDITION 6
17/00466/1LB

Wastell & Porter Architects Limited
BANCROFT HOUSE
34 BANCROFT
HITCHIN
HERTFORDSHIRE
SG5 1LA
Email: contact@wastellporter.co.uk
Tel: 01462 422440
Fax: 01462 420403