



EXISTING SIDE ELEVATION

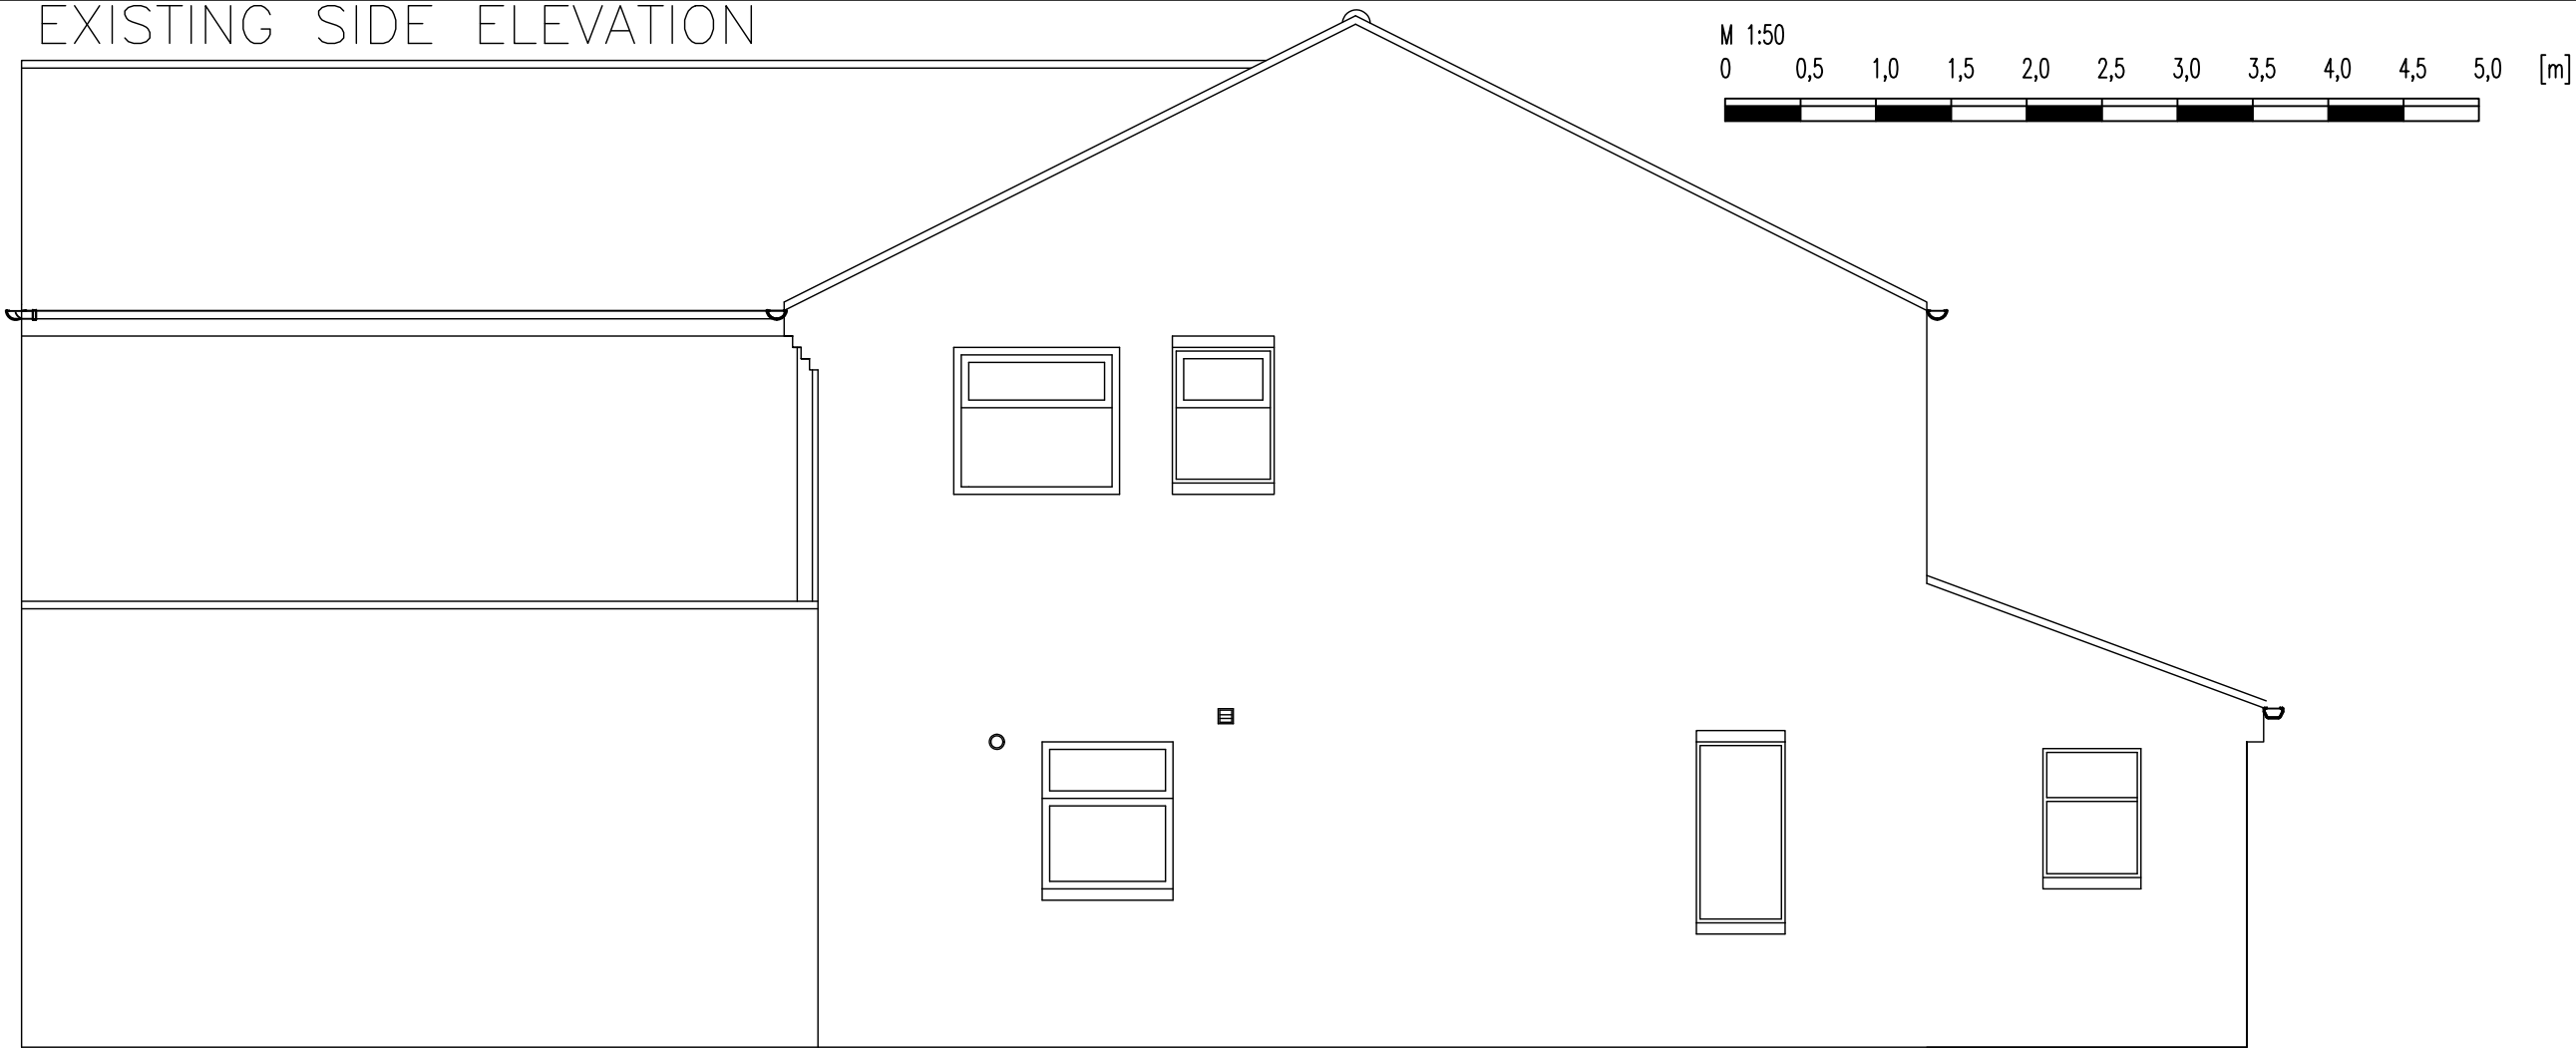

PROPOSED SIDE ELEVATION

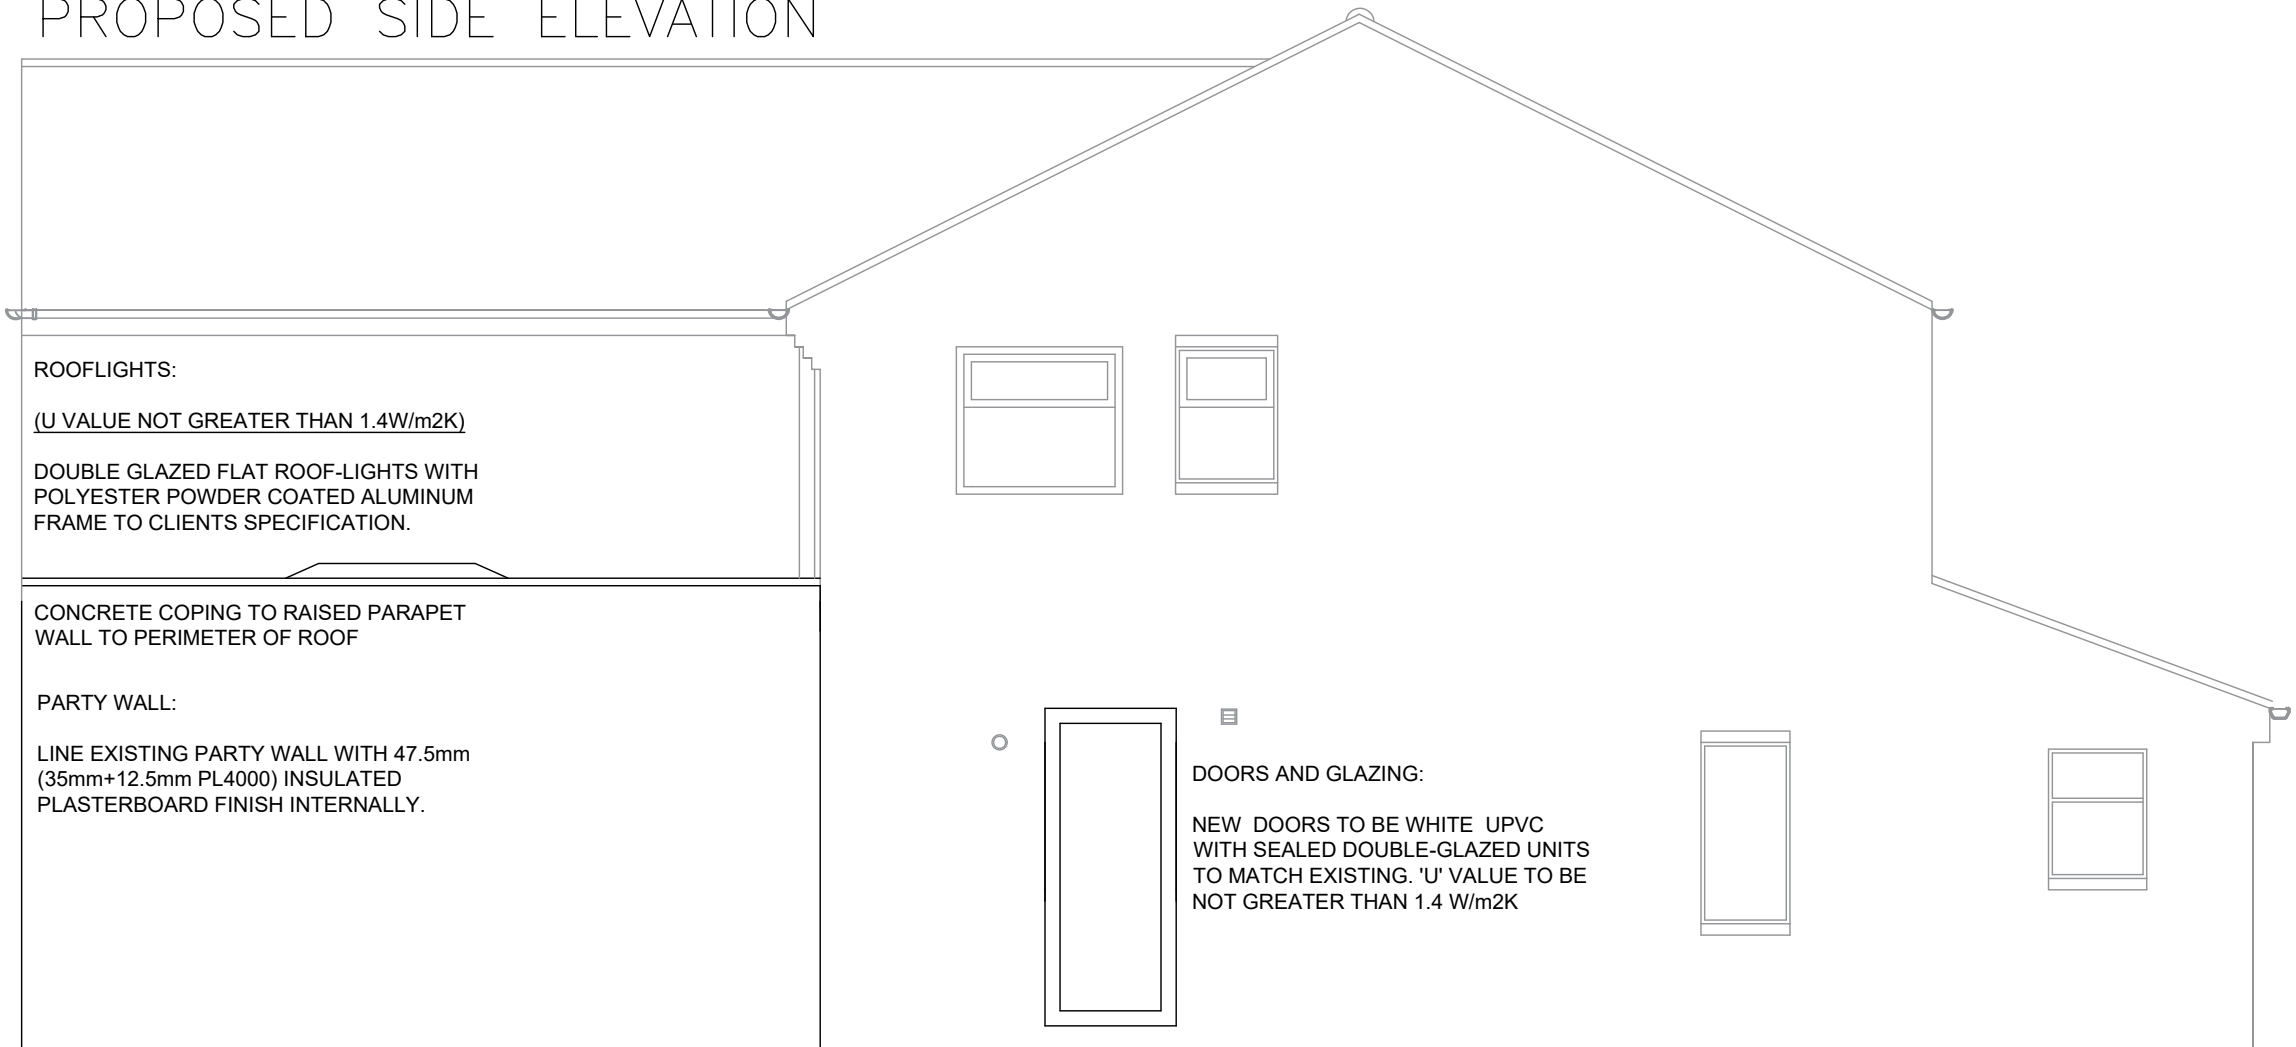

Location Plan
N.T.S

General Notes

Julie Skinner and Dawn Skinner
19 Byrd Walk
Baldock
Hertfordshire
SG7 6LN

Mr Matthew Janes MRICS
07971 925743
mjaness@janessurveying.co.uk

Project: 19 Byrd Walk, Baldock
Single Storey Rear Extension and
Internal Alterations

Ref: P23-015

Drawing No: P23-015/003/BC Rev A

Title: Existing and Proposed Side Elevation

Scale:	Drawn:	Checked:	Co-ord chk:
1:50	MJ	—	—
Original Size:	Date:	Date:	Date:
A3	10/02/2025		

Status: BUILDINGCONTROL