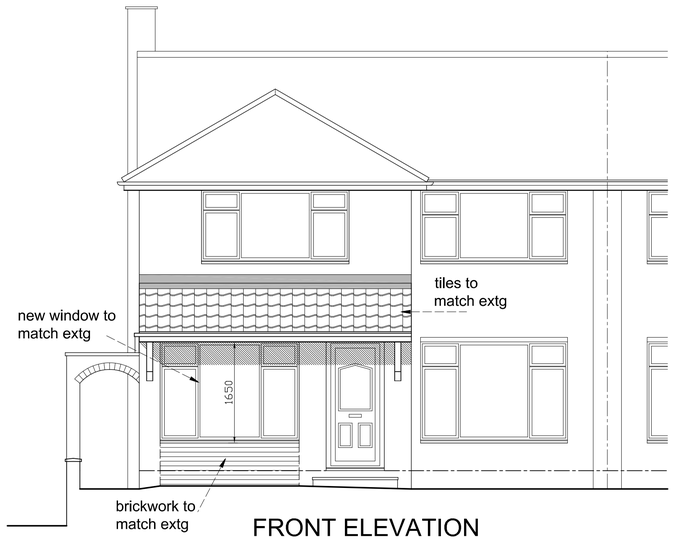

FRONT ELEVATION



SIDE ELEVATION

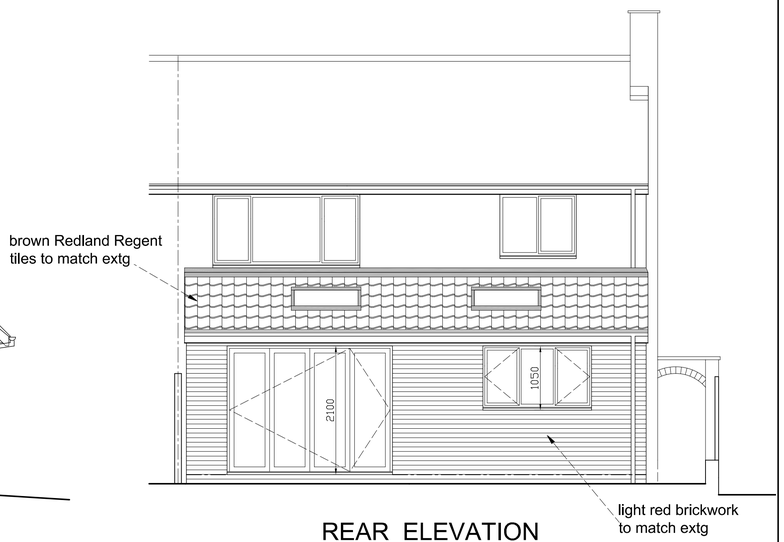

REAR ELEVATION

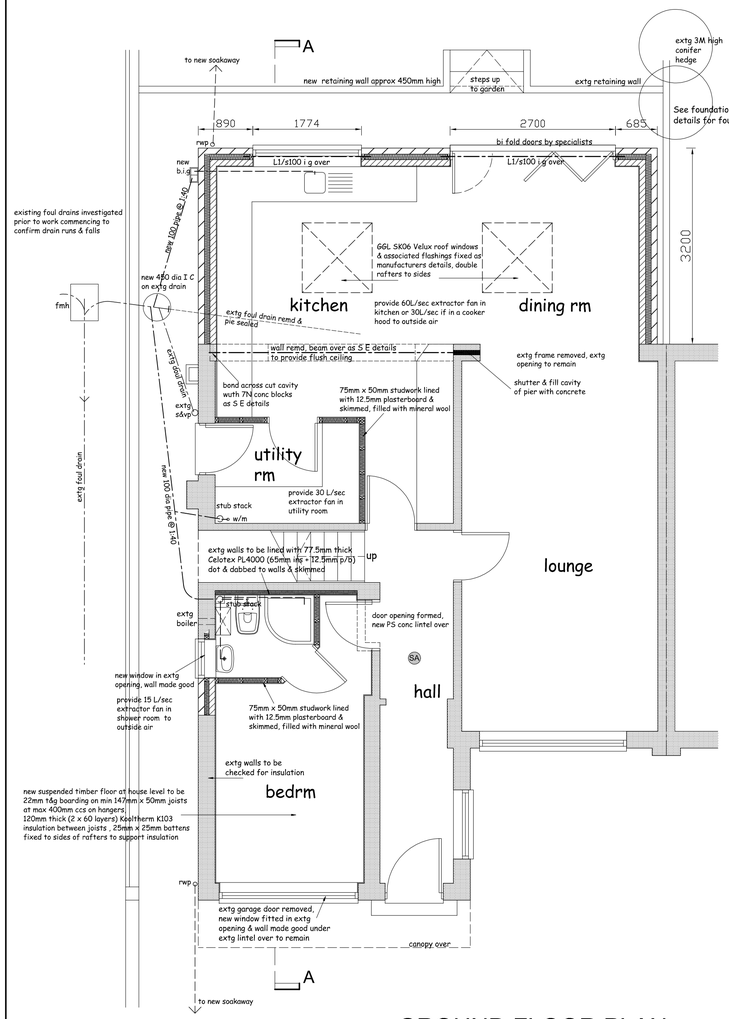

GROUND FLOOR PLAN

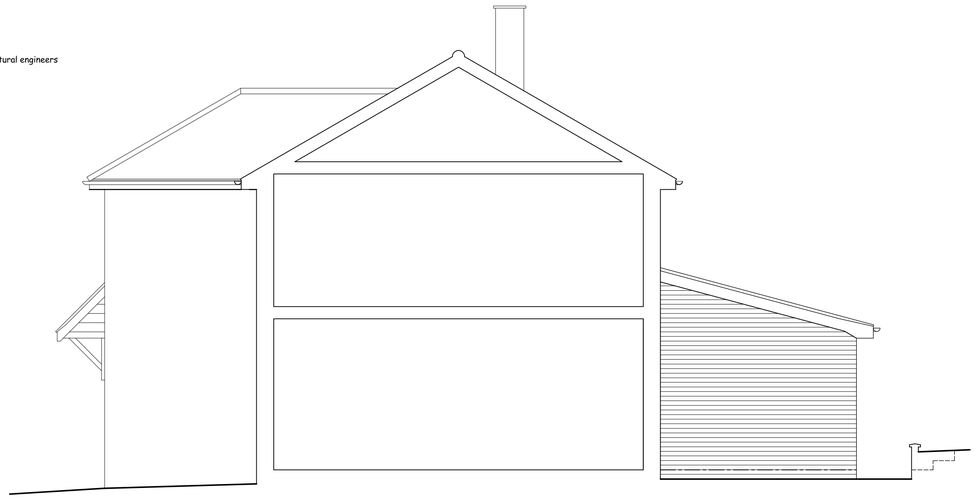

SECTION / SIDE ELEVATION



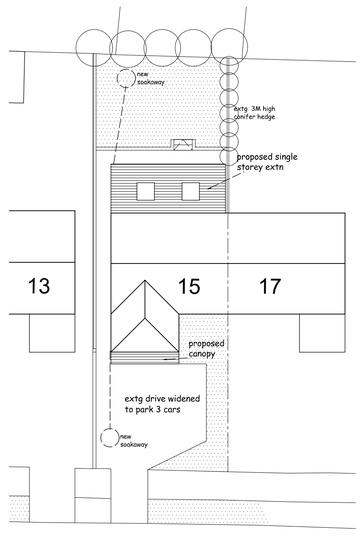

GROVELANDS AVENUE

0 5 10 20 30

meters

SITE PLAN 1:200

SA - position of self contained smoke alarm (alarm fixed in circulation area at 1st floor) mains supplied on separate protected circuit, alarm fixed to ceiling Min 300mm from light fittings

0 1 2 3 4 5

Metres

No.	Date	Revision	Initial

Project

PROPOSED CONVERSION OF GARAGE AND REAR EXTENSION TO 15 GROVELANDS AVENUE, HITCHIN, HERTS SG4 0QT

Client

MS T . ANDERSON

Drawing

PROPOSED PLAN

Scale 1:50 @ A1 · Drawn C.R

Checked · Date Aug 17

Drawing No.

AND/17/02

This drawing and design is copyright and must not be reproduced in part or in whole without prior written consent. Contractors must verify all dimensions on site before commencing work