P003882 - Site Location Plan - Downs Barns, Manor Farm, Bygrave, Baldock, Herts SG7 5EE

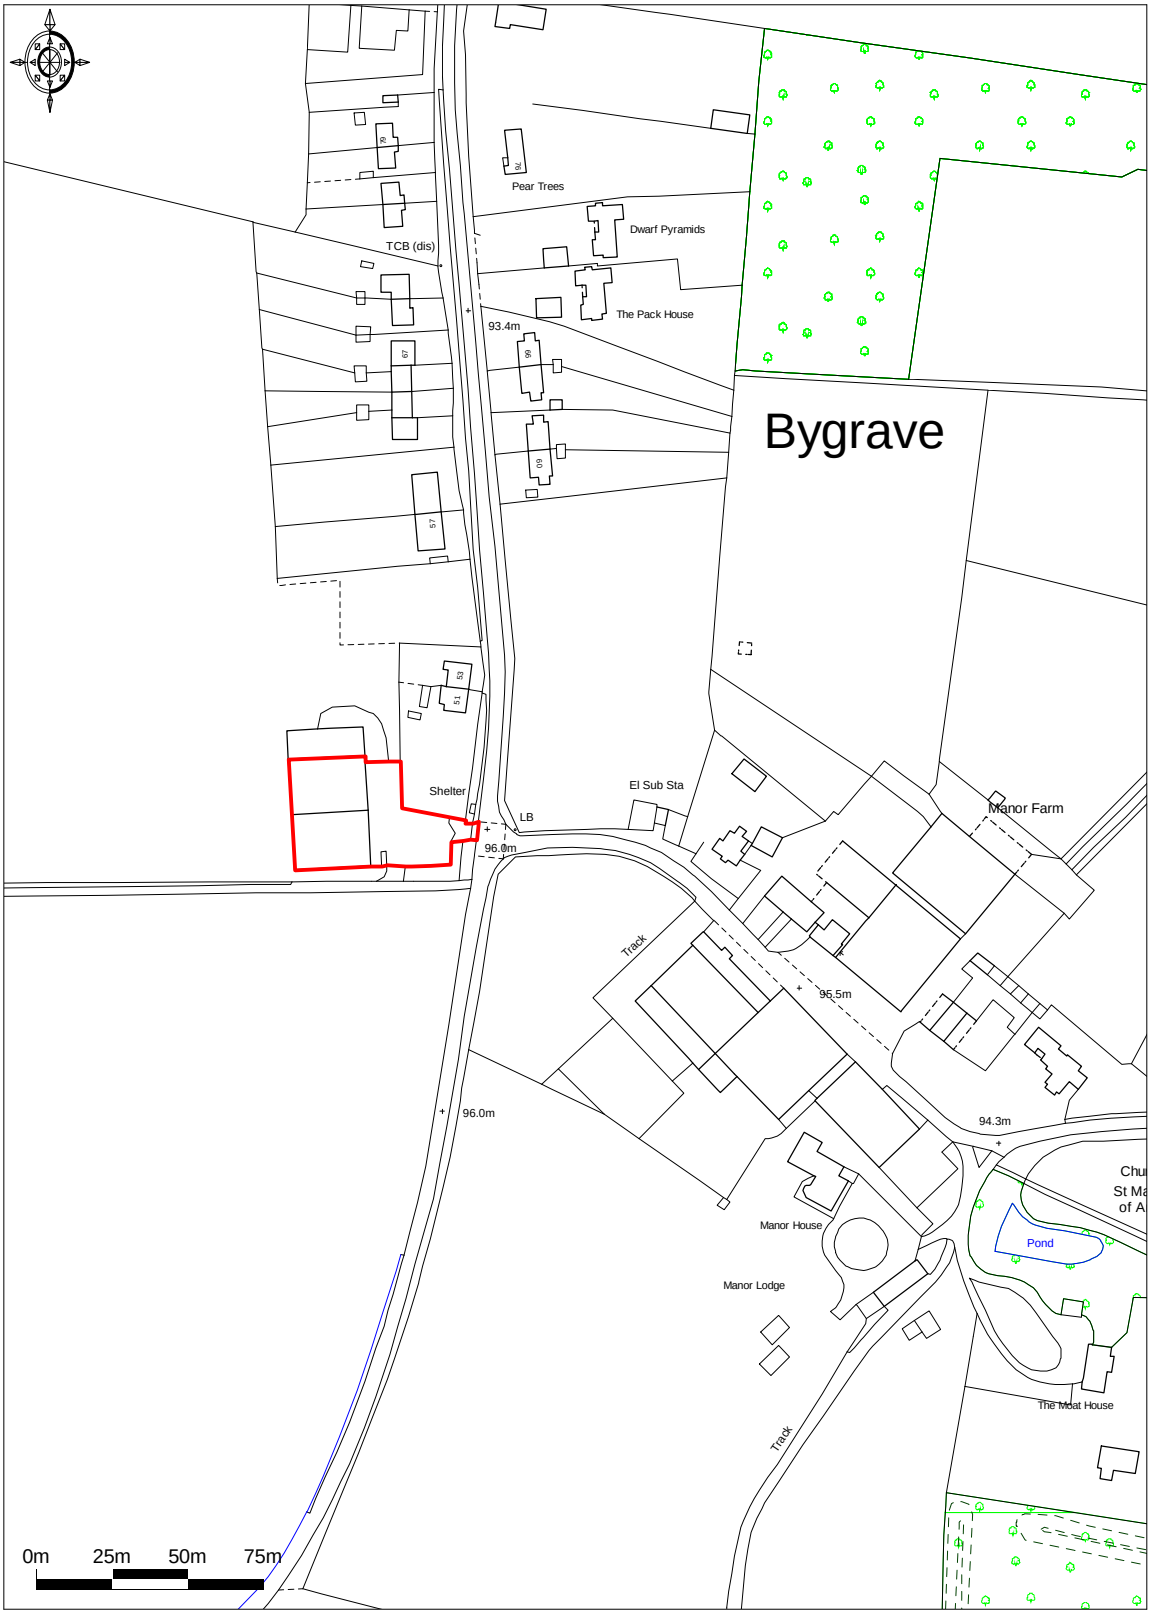

Ordnance Survey © Crown Copyright 2018. All rights reserved.
Licence number 100022432. Plotted Scale - **1:2500**

Promap®
LANDMARK INFORMATION GROUP

LJN - 05/01/2018